




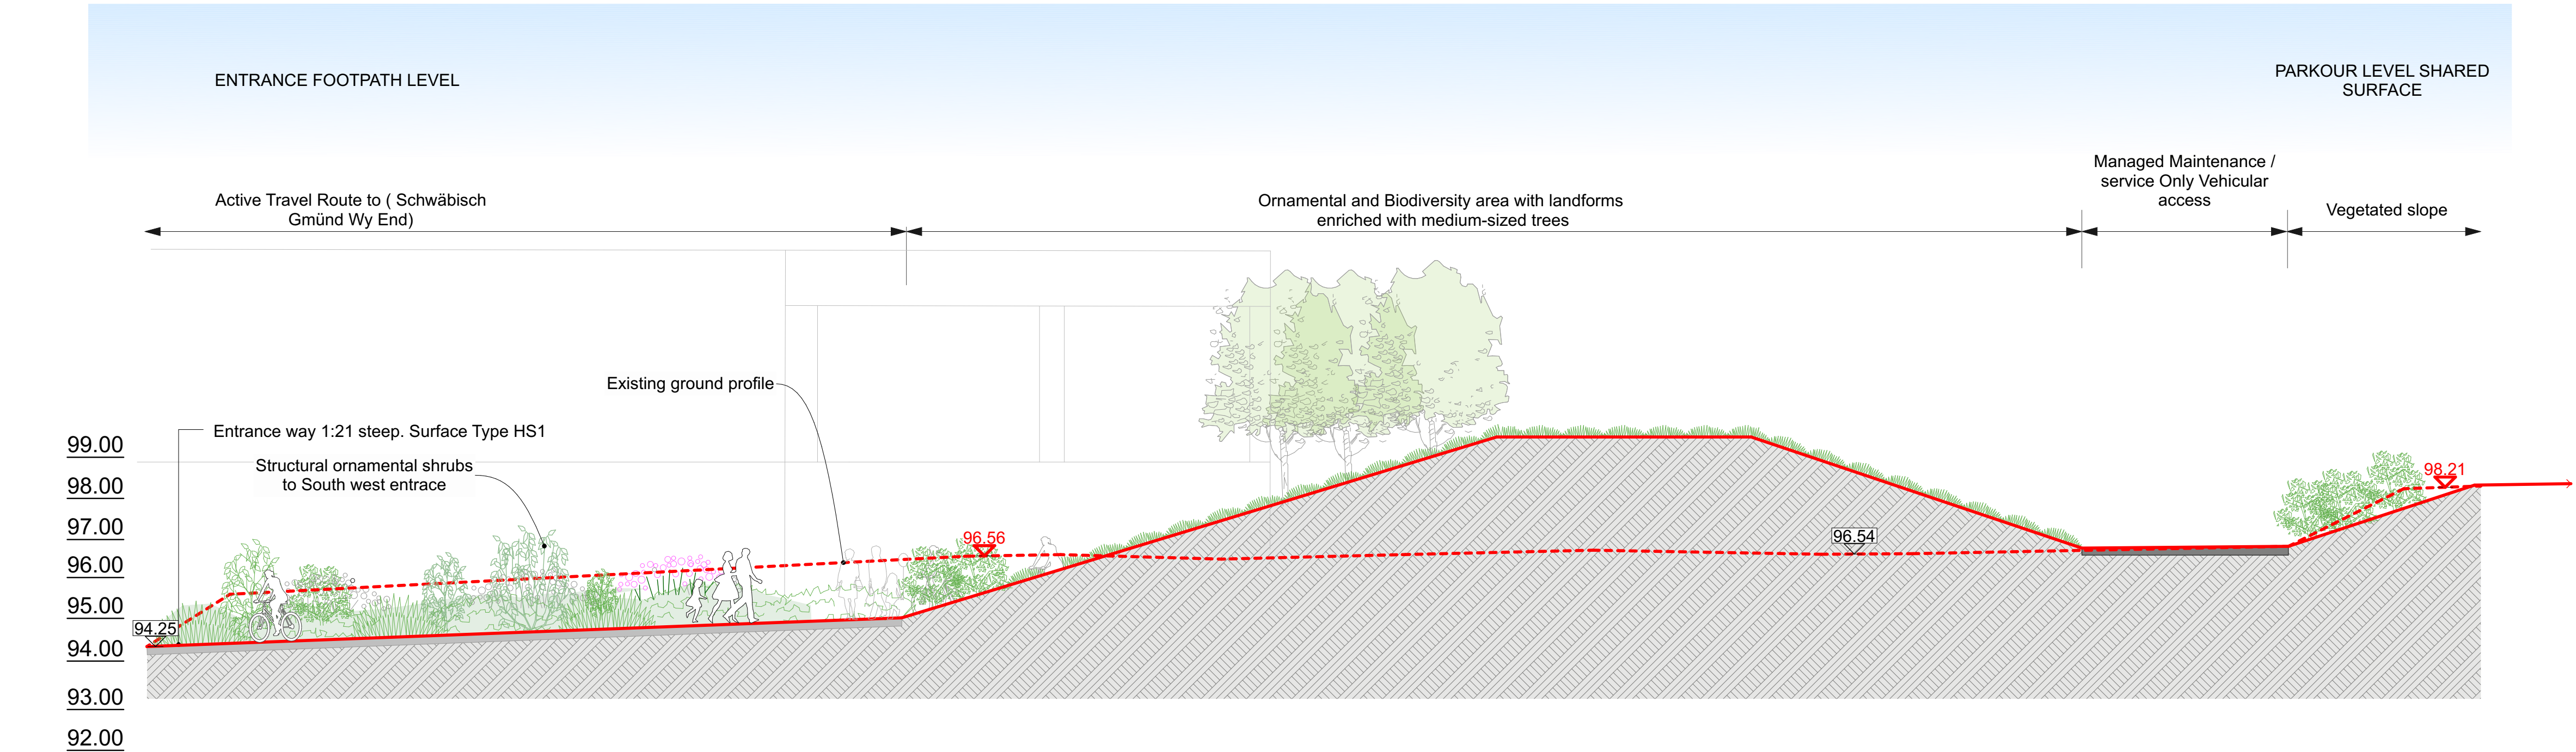

Section AA
1:100

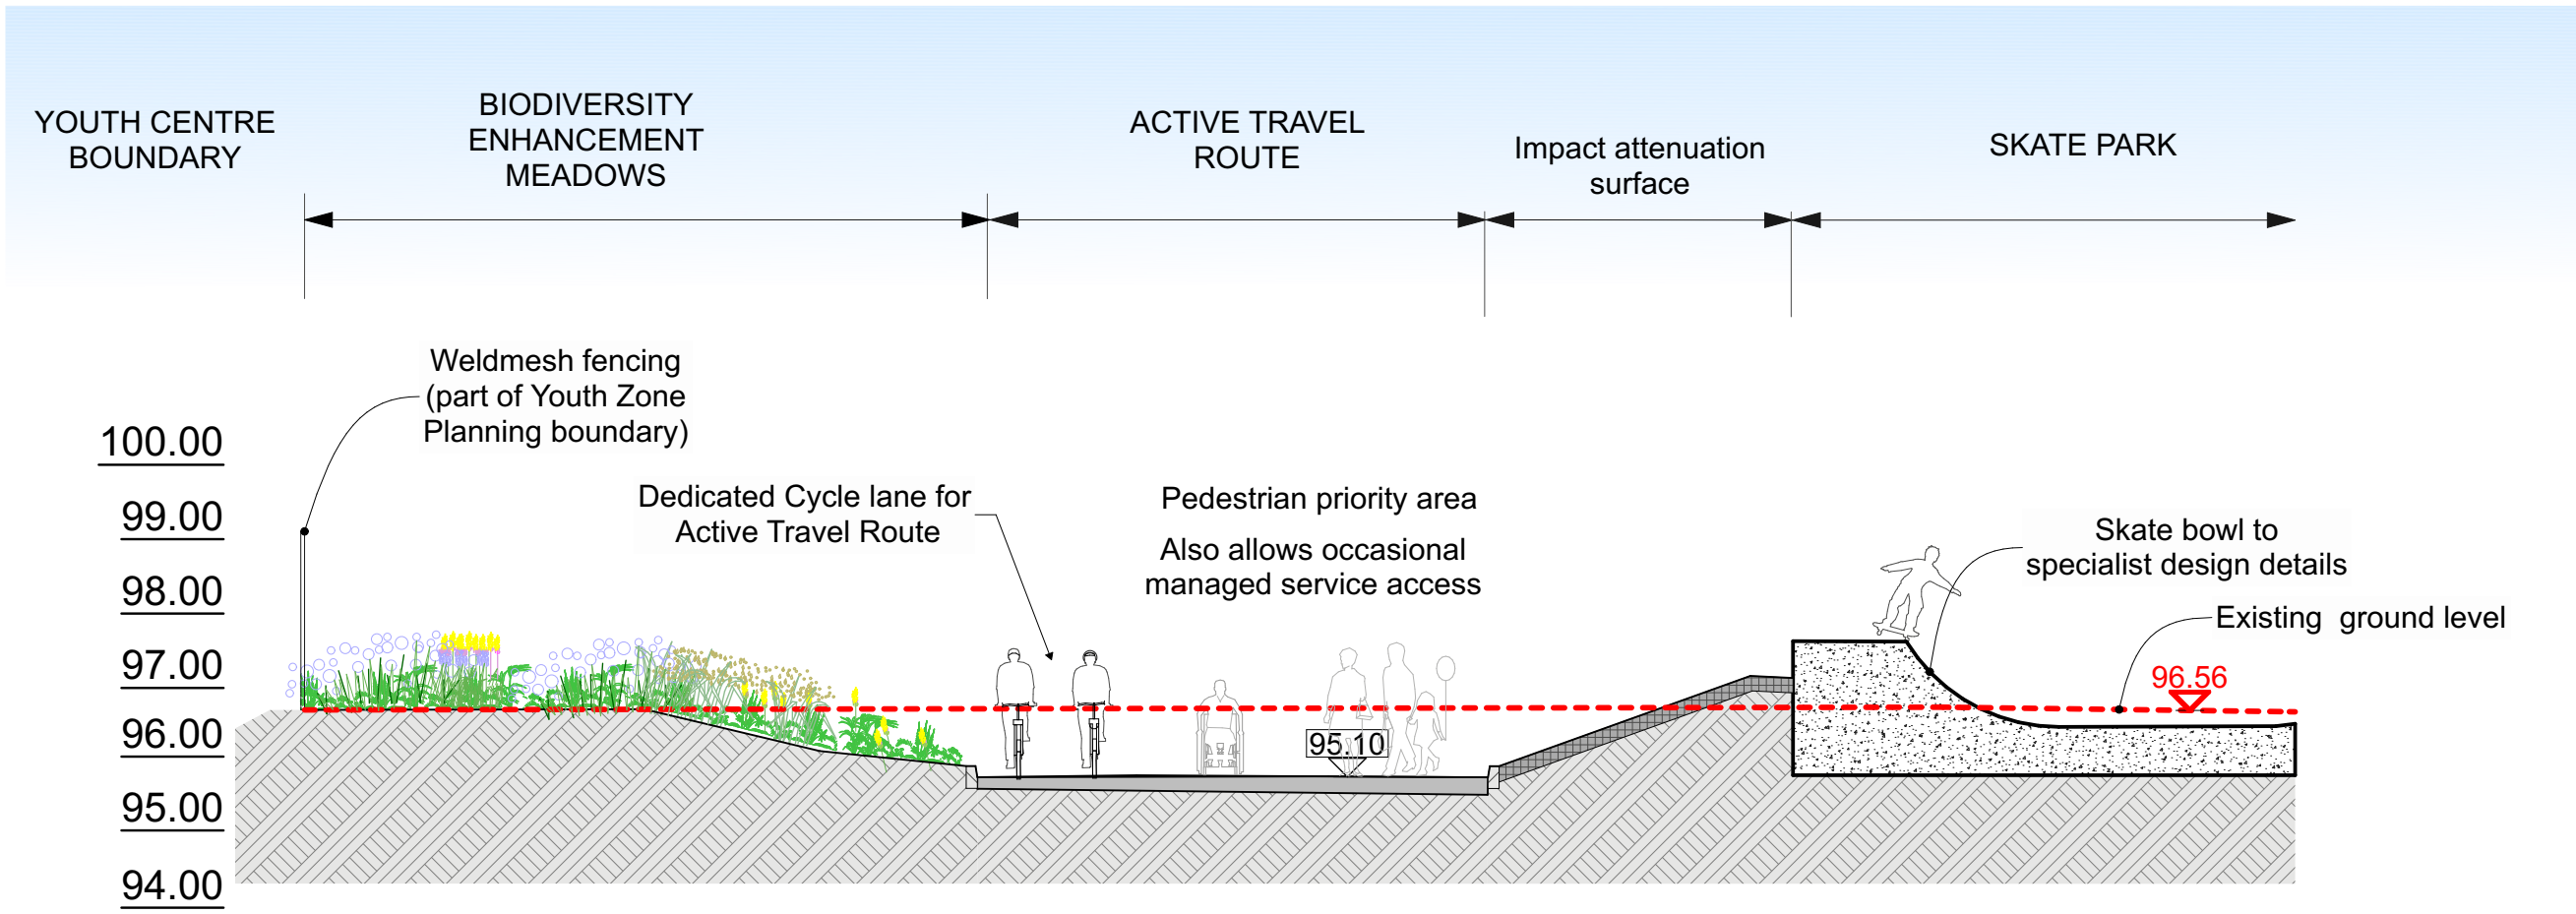

Section BB
1:100


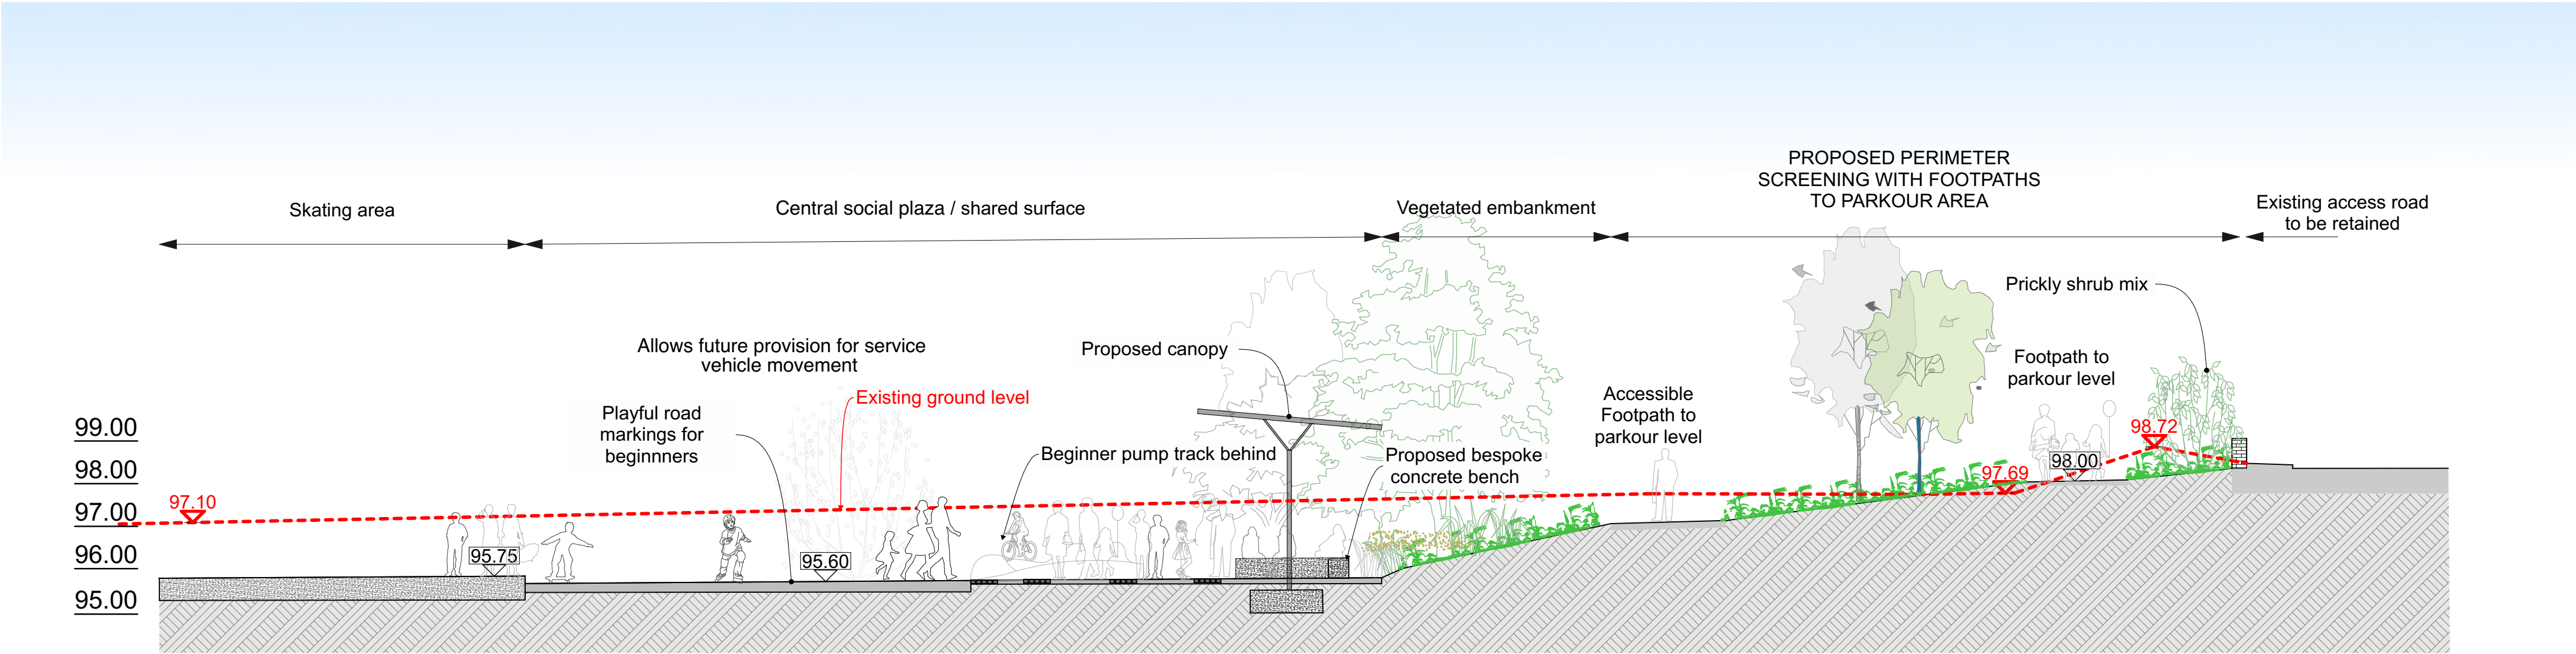


Section CC
1:100

This document is © Bond Bryan Architects Ltd.
If in doubt ASK. Drawing measurements shall not be obtained by scaling. Verify all dimensions prior to construction.
Immediately report any discrepancies on this document to the Originator. This document shall be read in conjunction with associated models, specifications and related consultants' documents.

Key plan

North
N

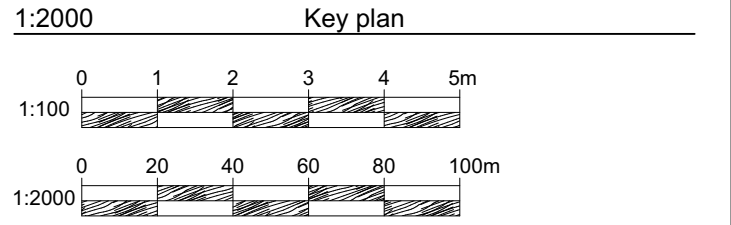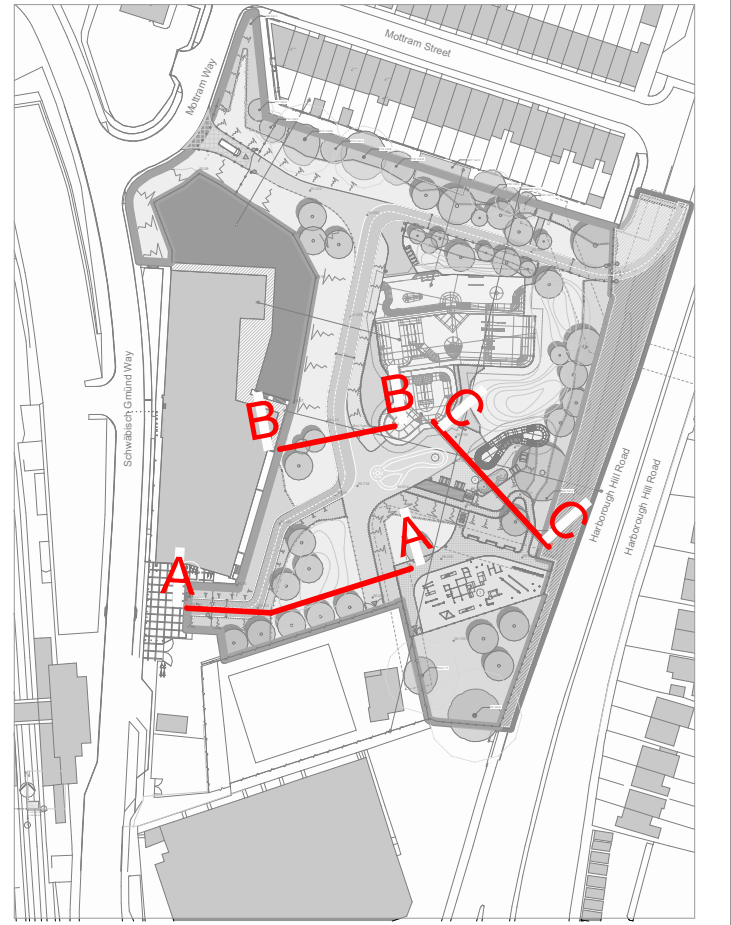

P02	Design development	AF	SR	28/02/2025
P01	Issued for Planning - Stage 3	TC	SR	16/07/2024
Rev	Description	Drawn	Checked	Date

B

BOND BRYAN

e info@bondbryan.co.uk
w www.bondbryan.co.uk

Barnsley Metropolitan Borough Council

Barnsley Levelling Up Fund
Youth Zone Activity Park

GA Site Sections AA, BB and CC

Originator project ref 23048	Purpose of Issue Issued for Planning
Scale(s) 1:100	Revision description Preliminary
Paper size A1	

project	originator	volume	level	type	role	number	revision
BALU	-BBA	-YAP	-ZZ	-DR	-L	-4001	P02

Netra Model: 20240 YouthZoneActivityPark