






front elevation



secondary front elevation

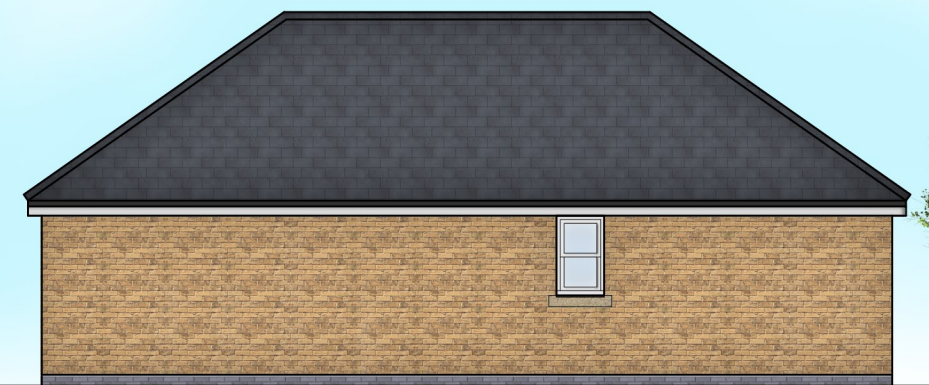

side elevation

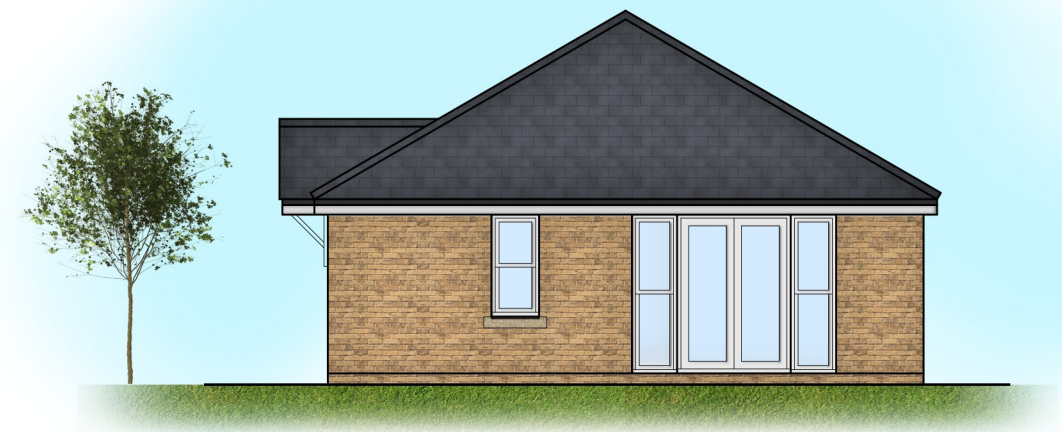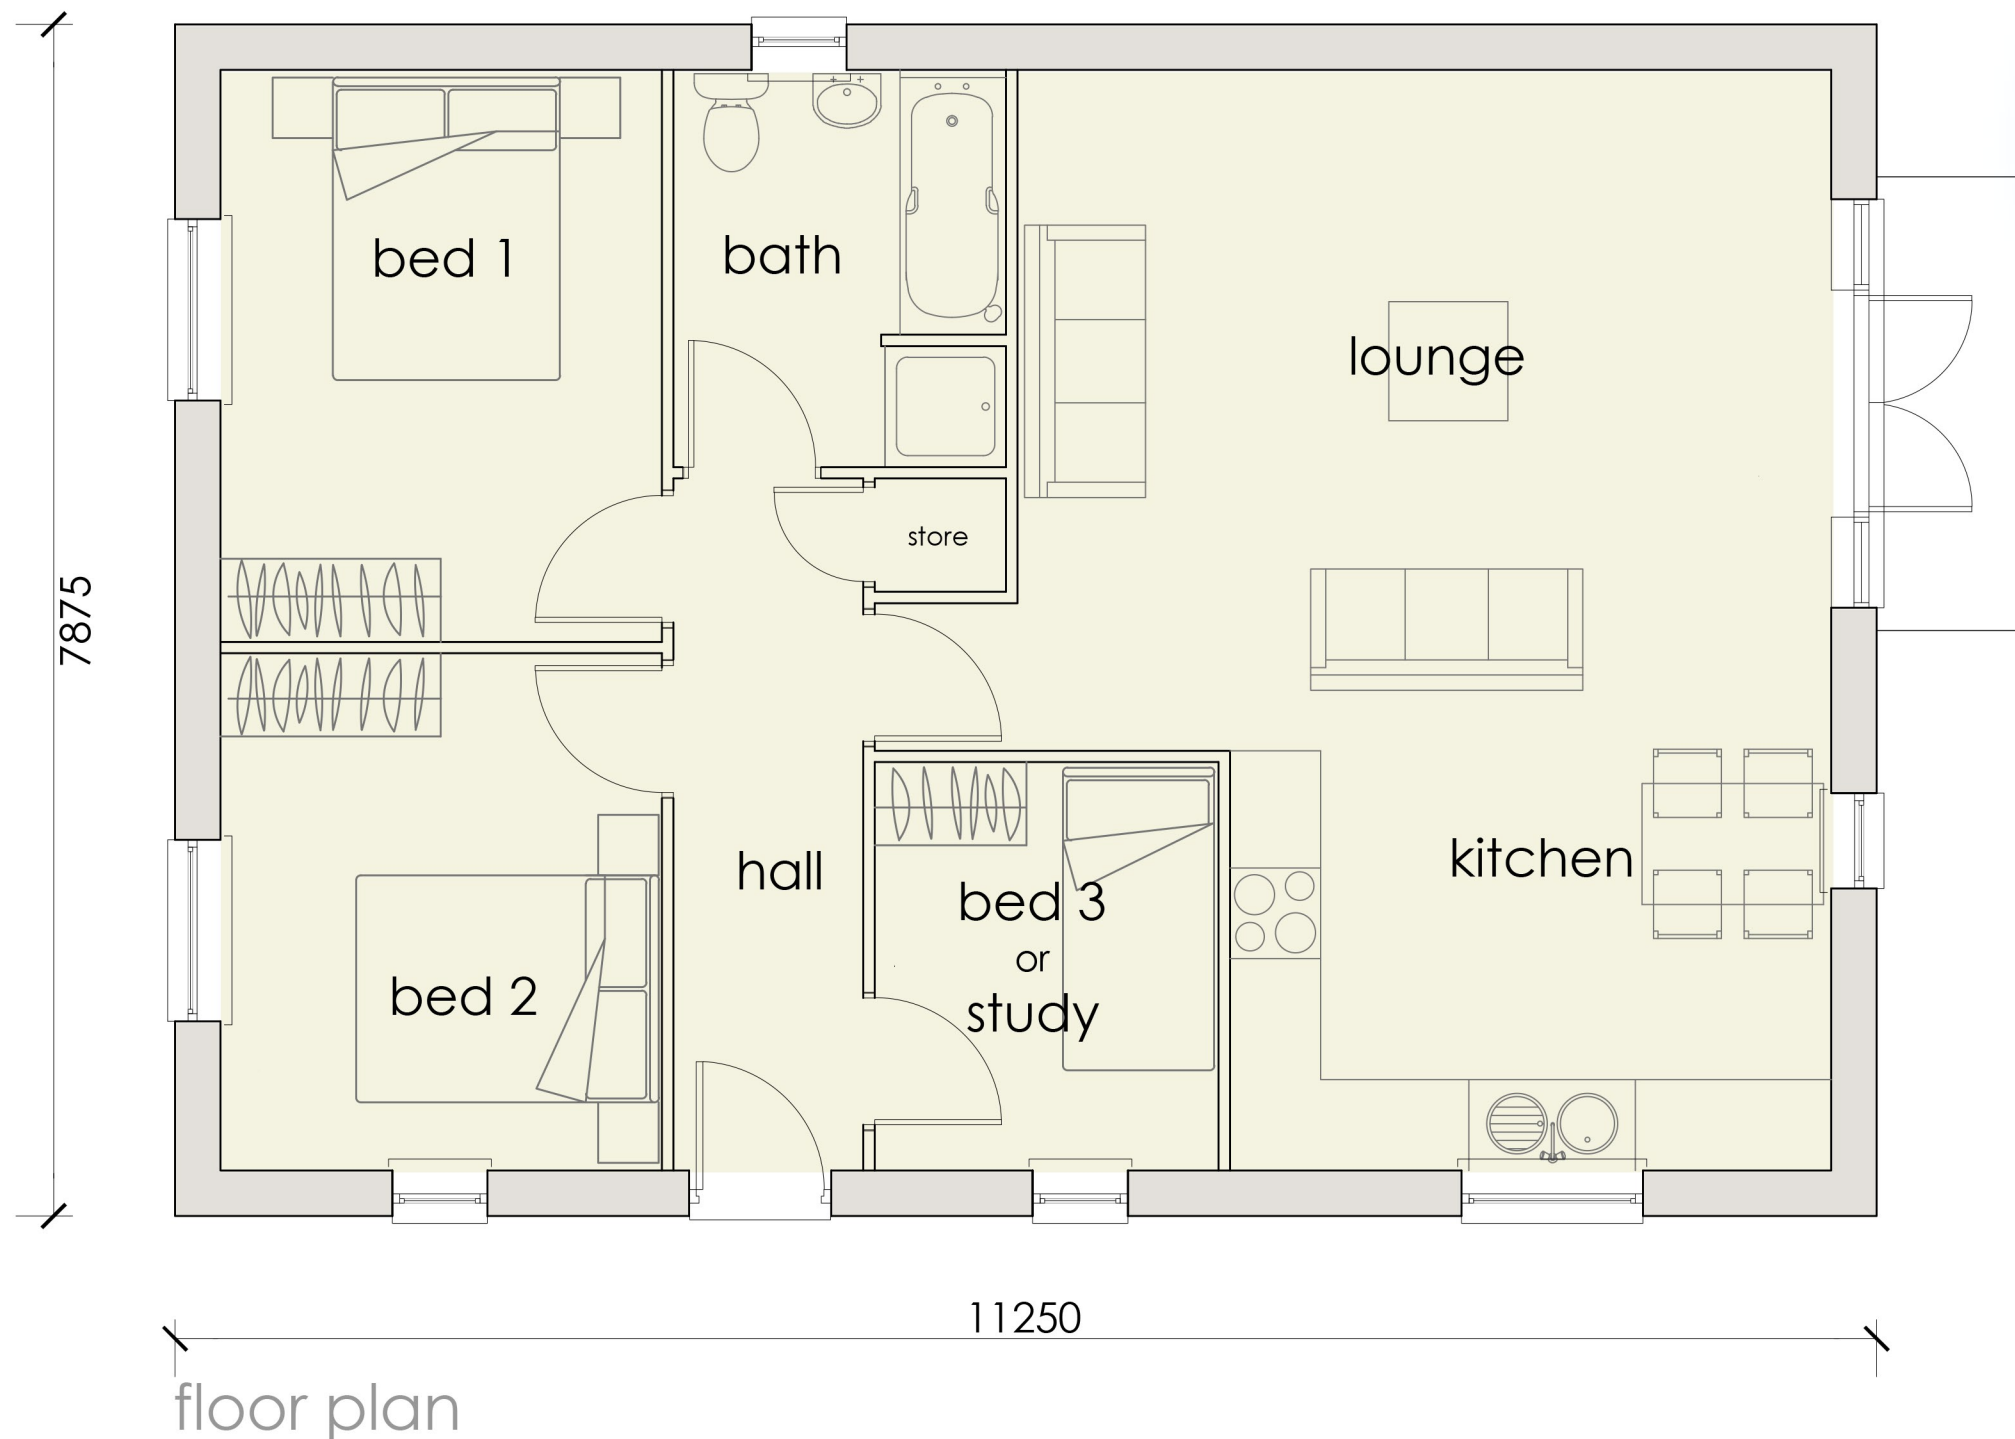

rear elevation

Warren Walk
Royston
Type A

scale 1-50 / 1:100@a3 dwg.no. A-01