

DO NOT SCALE EXCEPT FOR PLANNING AND BUILDING REGULATION PURPOSES

GENERAL NOTES

LIGHTING:-
ALL LIGHTING TO BE POSITIONED TO AVOID DIRECT GLARE ON THE EYES OF THE USER AND UNWANTED REFLECTIONS FROM THE SCREEN OR OPERATING FEATURES. GLARE FROM LIGHTING TO BE AVOIDED.
SIGNAGE:-
ALL SIGNAGE TO CONFORM TO BS 8300:2001 SECTIONS 9.2.2 LOCATION & DESIGN OF SIGNS & INFORMATION AND 9.2.3 VISUAL SIGNS.
ALL NEW GLAZING CONFORMS TO BS 8206.
ALL ELECTRICAL WORK CONFORMS TO BS 7671.

IT IS ASSUMED THAT ALL PRELIMINARY WORKS CARRIED OUT / CONTRACTED BY THE SITE OWNER (SHOULD THEY BE REQUIRED BY THE PROJECT) ARE COMPLETED IN ACCORDANCE WITH CURRENT BUILDING REGULATIONS 2010 AND AMENDMENTS THEREAFTER


SITE NOTES

FLOOR CONSTRUCTION:
CERAMIC TILE ON CONCRETE
REMOVE / DECOMMISSION EXISTING LOBBY ATM INC. EXISTING WIRING AND TRUNKING
REMOVE EXISTING GLAZING PANEL
MODIFY / CUT DOWN SHUTTER - NEW GUIDE, ANGLE AND INFILL REQUIRED
INSTALL: WHITE LAMINATE PANEL, SECURITY STUDWORK, PLINTH, ATM, ELECTRICS AND ILLUMINATED SIGNAGE
BOX IN PLINTH
REV 01 - INSTALL 2 X BOLLARDS
REV 02 - EXISTING DOME CAMERA ADDED TO DRAWING.


NOTE:
STEP UP IN ATM INSTALL LOCATION
NO SECURITY ENCLOSURE INSTALLED
CASH ZONE SECURITY TEAM TO ADVISE

WORK TO BE CARRIED OUT BY OTHERS


RELOCATE PIR SENSOR AND 1 X LOTTO STAND IN ATM INSTALL LOCATION

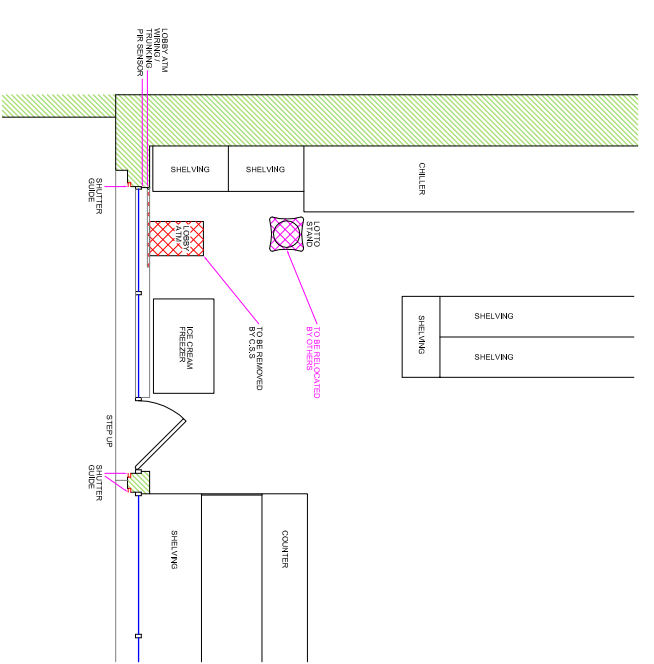


EXISTING (PART) PLAN

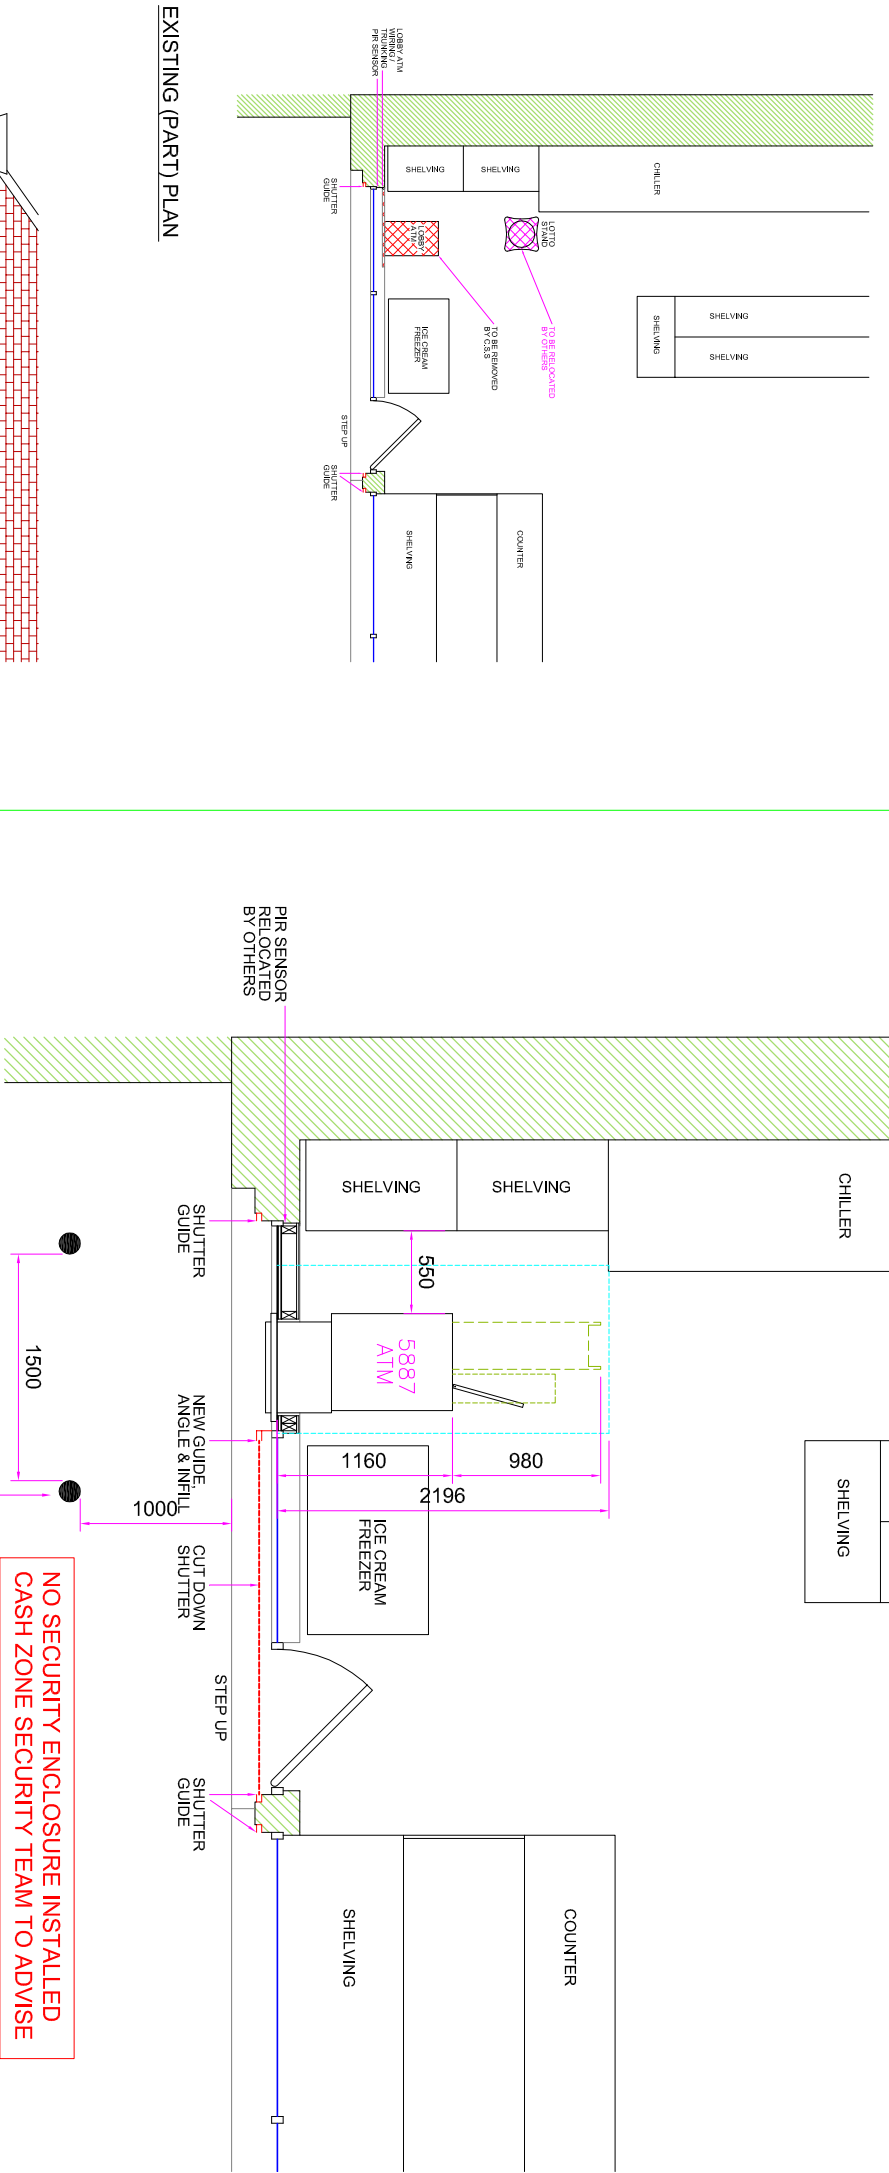


PROPOSED (PART) PLAN

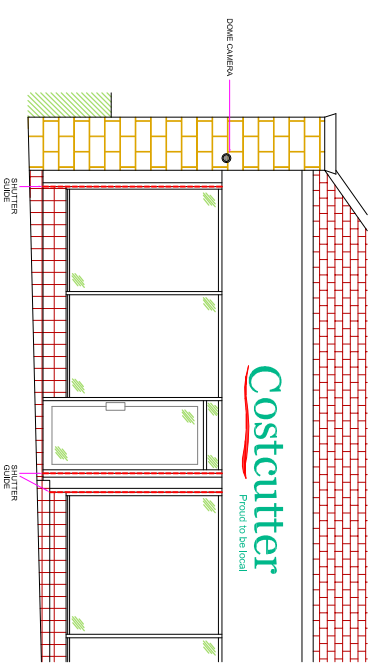


EXISTING ELEVATION

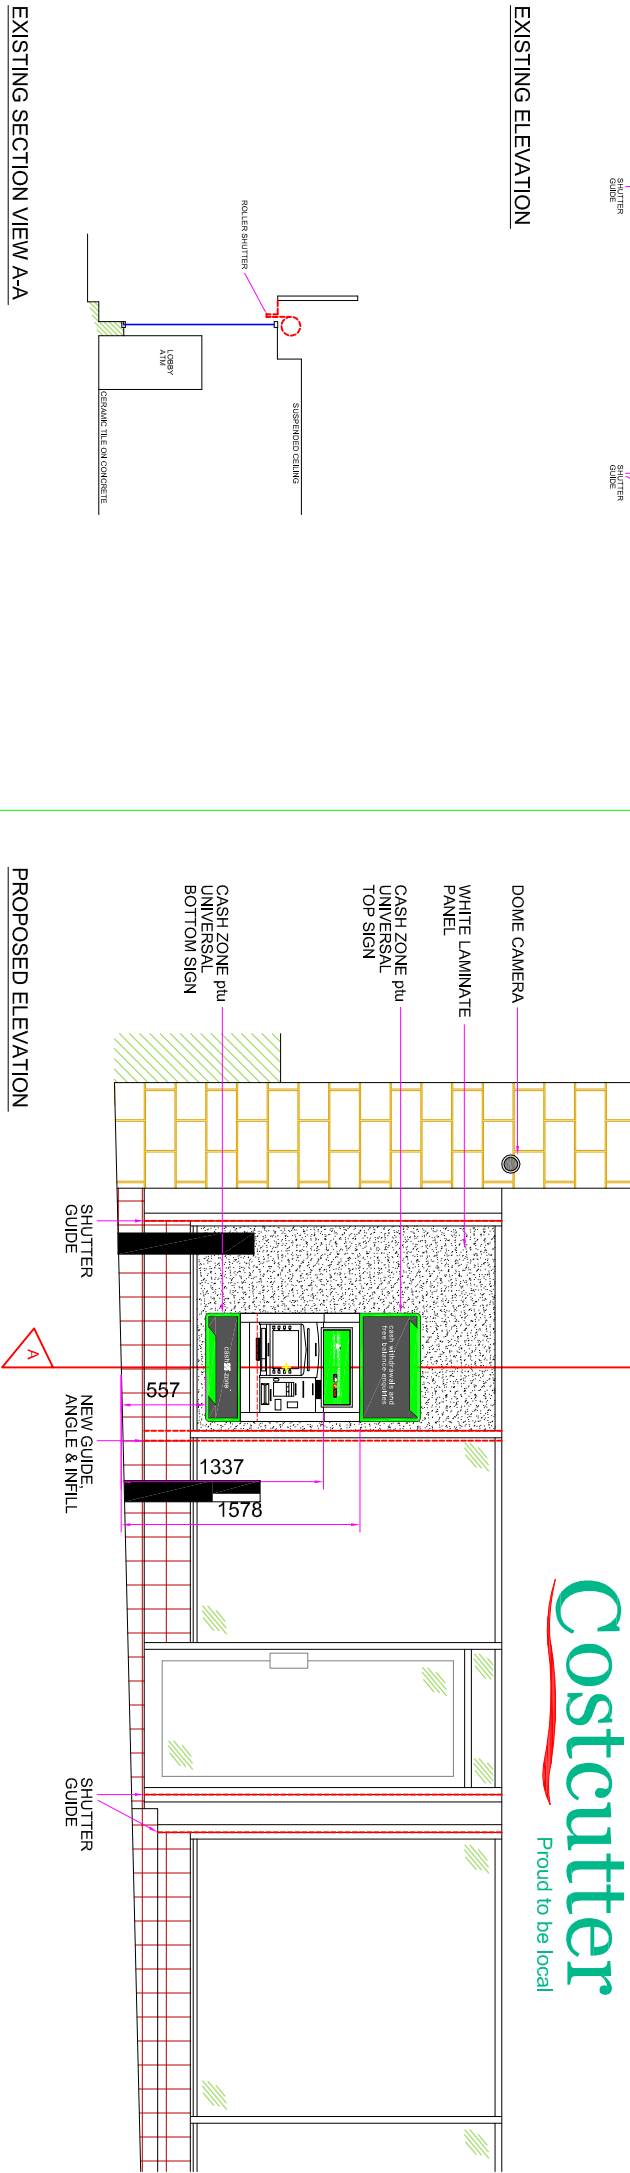

PROPOSED ELEVATION

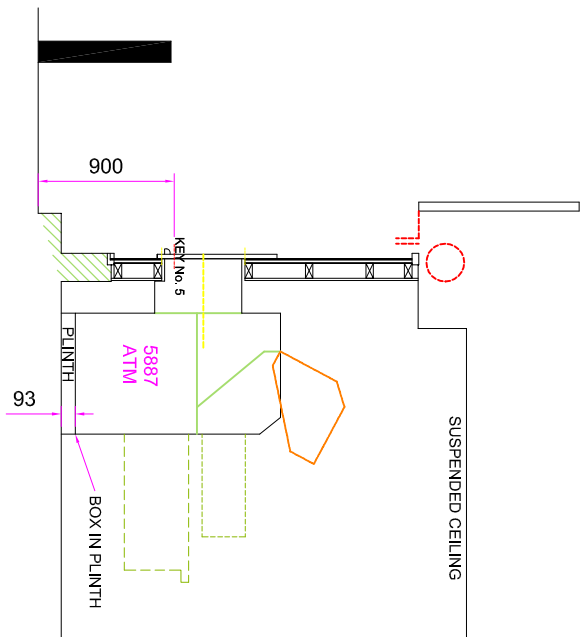

SECTION VIEW A-A

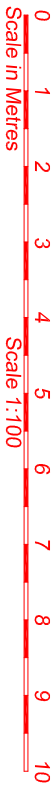

EXISTING SECTION VIEW A-A



SITE ADDRESS COSTCUTTER 98 DODWORTH ROAD, BARN斯LEY, SOUTH YORKSHIRE, S70 6EY	TITLE PROPOSED AUTOMATED TELLER MACHINE (ATM) INSTALLATION FOR CASHZONE		drawing approval	
	03		NAME:-	
	02	PLANNING AMENDMENT - EXISTING DOME CAMERA ADDED TO DRAWING	POSITION:-	APPROVED:-
	01	ADD BOLLARDS	DATE:-	SIGNED:-
DRAWN MAL	DATE 22/05/17	SCALE VARIOUS @A3	BY BC	
REFORG NO. E02/01/14	SHEET	REVISION 02	DATE	