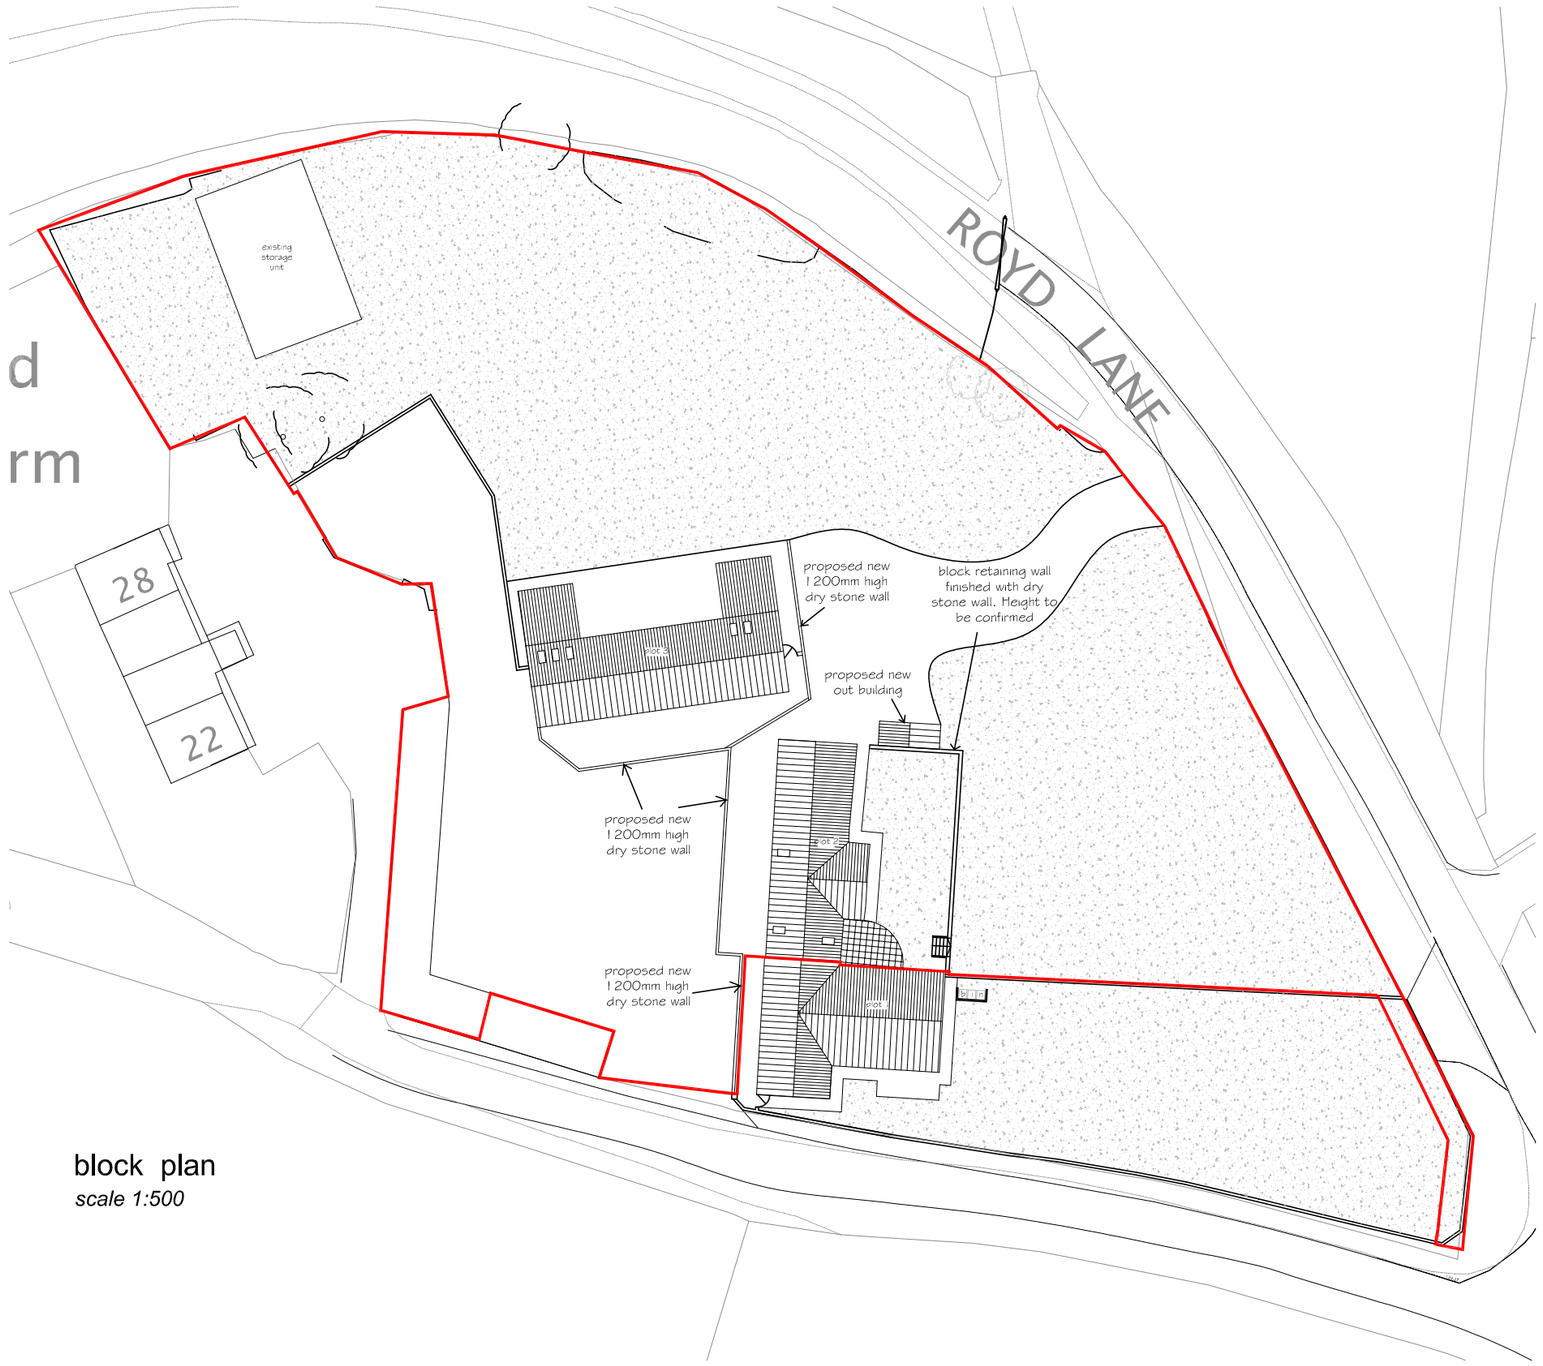

block plan
scale 1:500

site location plan
scale 1:1250

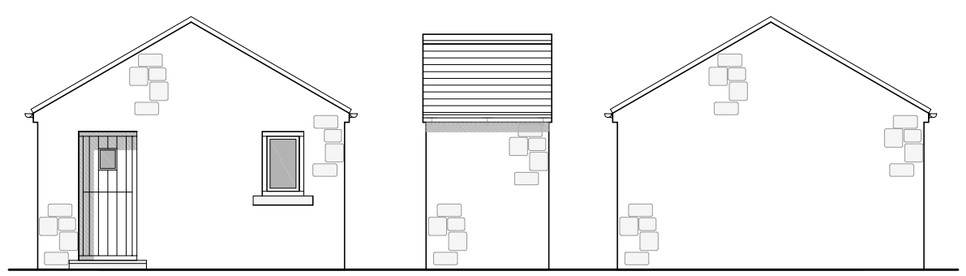

elevations - *proposed*
scale 1:100

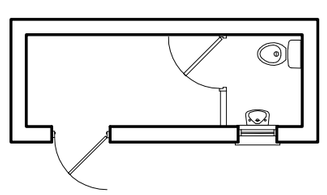

plans - *proposed*
scale 1:100

BPAS
architectural technologists
chartered environmentalists
code for sustainable homes assessors
domestic energy assessors
non domestic energy assessors
sap assessors

14 nether avenue
grenoside, sheffield
Tel: 0114 2570044

carbon efficient solutions for the built environment

proposed out building and boundary treatments
the laithe, royd hill farm, royd hill lane, higham, barnsley
site location plan, plans and elevations

for
Mr D Dickinson

date	30.03.10	drg no	p10:600:01
initials	mrb	revision	-
checked	-	scale	various