


Mrs K HACKETT.
134, Station road Royston
S71/4HG.

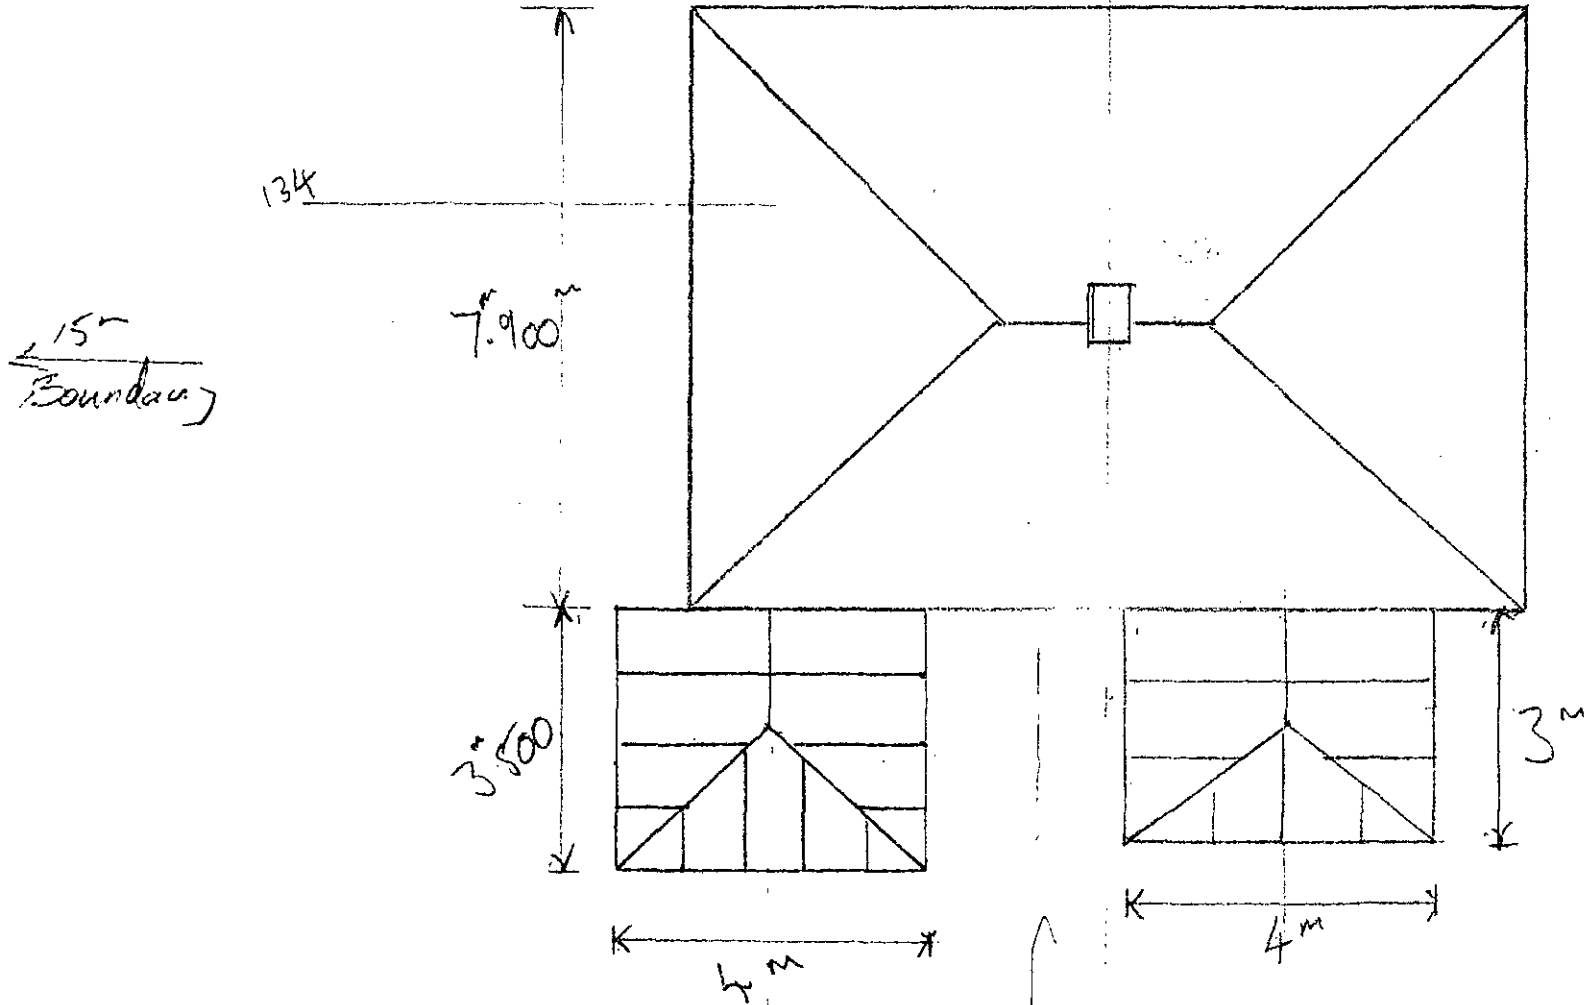

15m Boundary

PLAN
CONSERVATORY ADDED
134 STATION ROAD


SCALE 1-100

Mrs K HACKETT.
134, Station road Royston
S71/4HG.


15m Boundary

7.900m

7m Boundary
11m

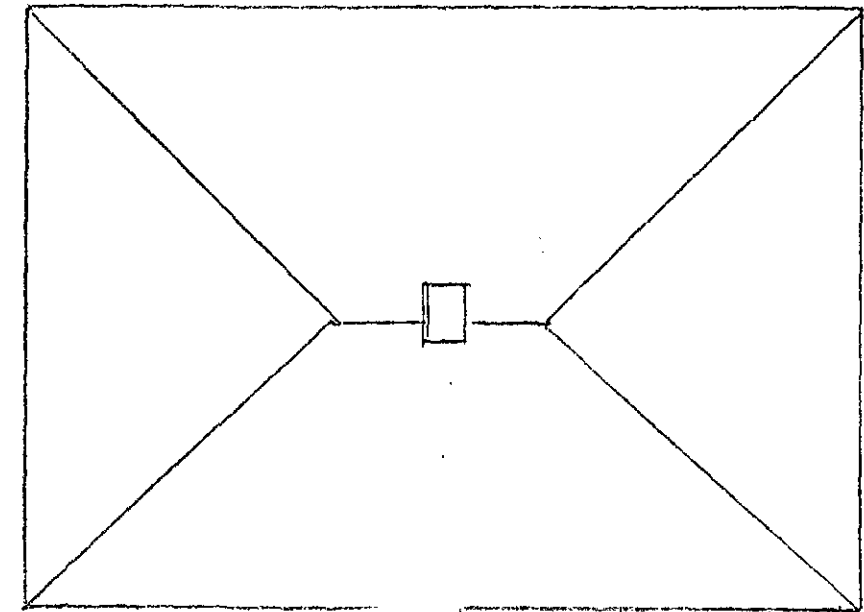


5.500

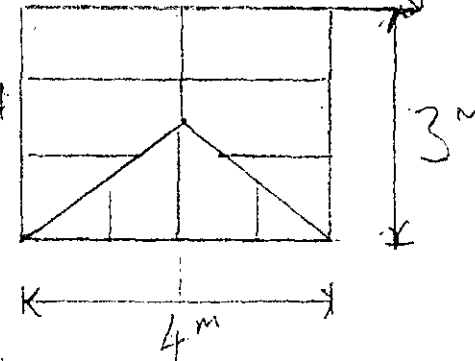

15m Boundary

PLAN	
AS	IS
134/132 STATION ROAD	
SCALE 1:100	


Mrs K HACKETT.
134, Station road Royston
S71/4HG.

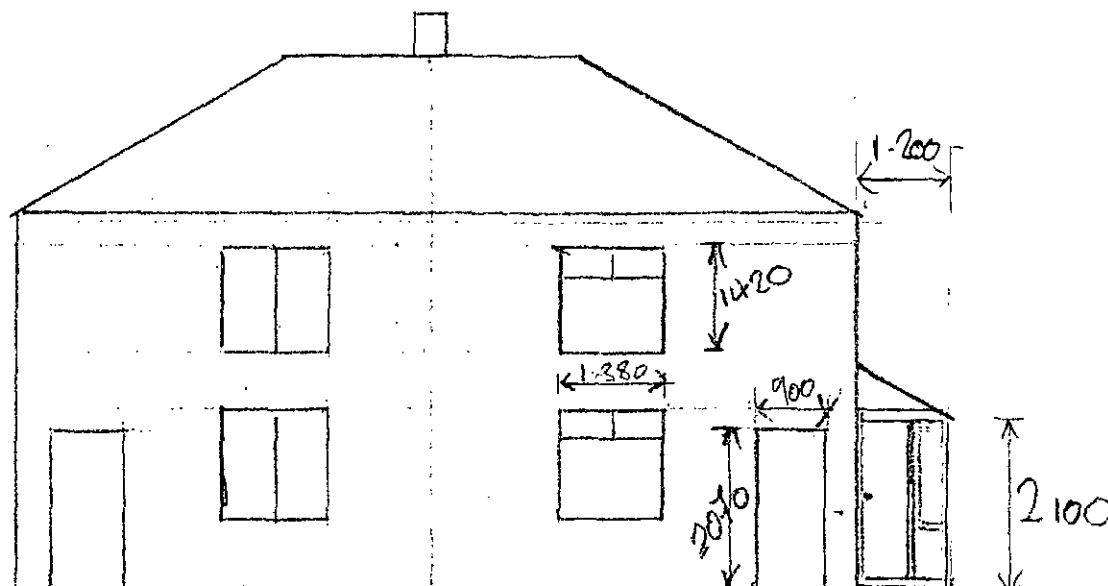

4m
Boundary

FRONT VIEW	
SHOWING REAR	
OVER HANG	CONSERVATORY
SCALE 1:100	

Mrs K HACKETT.
134, Station road Royston
S71/4HG.

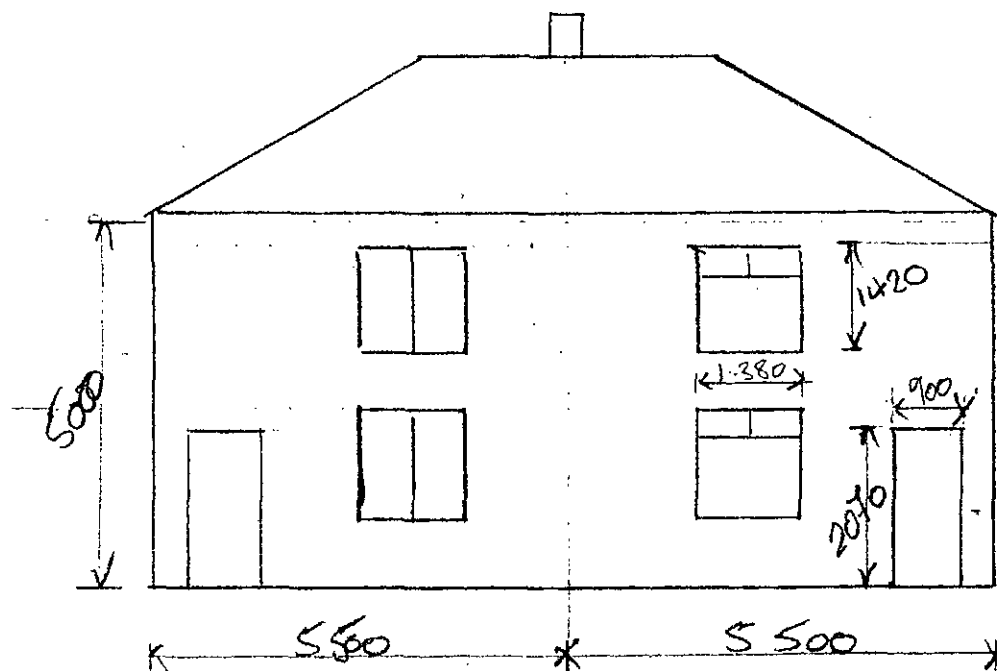

132

Tn
Boundary 134


15m
BOUNDARY

FRONT VIEW
AS IS
STATION ROAD

SCALE 1:100

Mrs K HACKETT.
134, Station road Royston
S71/4HG.


The Boundary

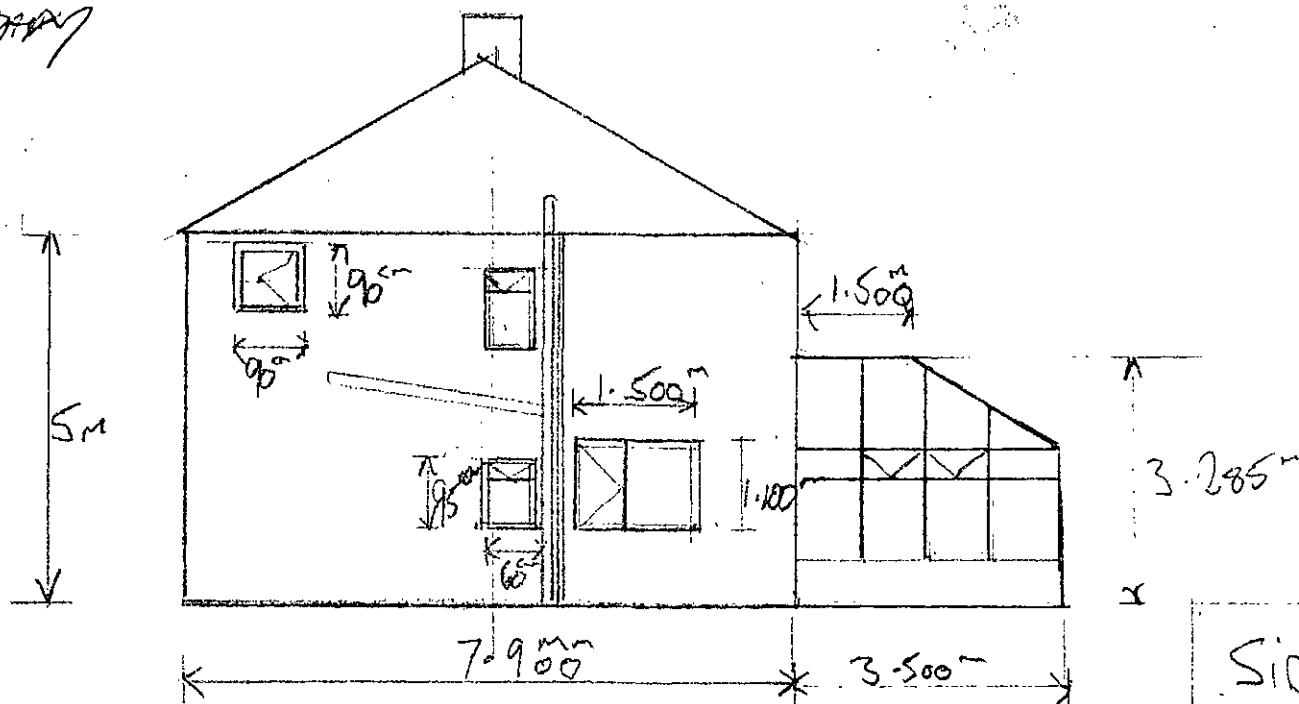

*15m
13m boundary*


SIDE PLAN
WITH CONSERVATORY
STATION ROAD
SCALE 1-100

Mrs K HACKETT.
134, Station road Royston
S71/4HG.

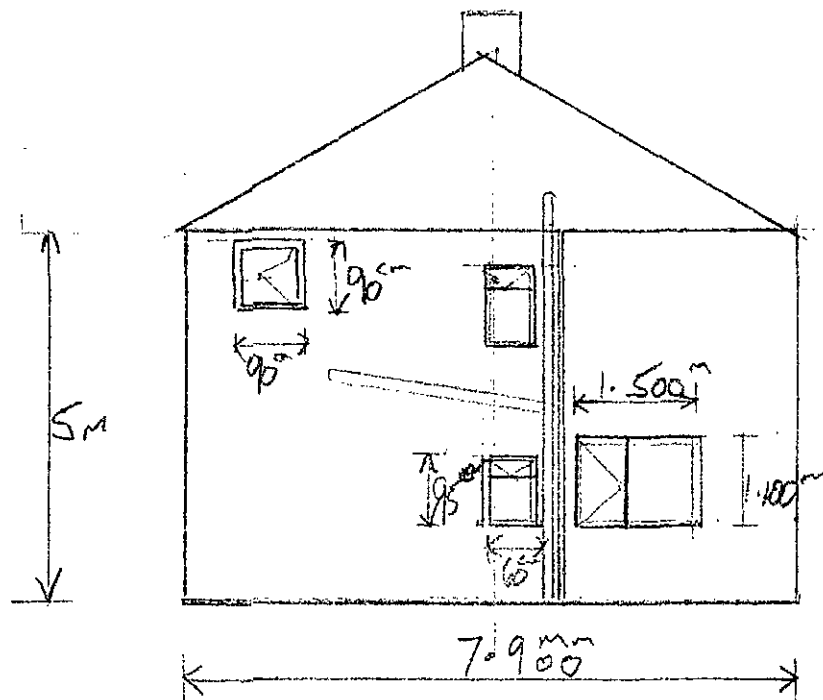

SIDE PLAN
AS IS 134
STATION ROAD


Mrs K HACKETT.
134, Station road Royston
S71/4HG.

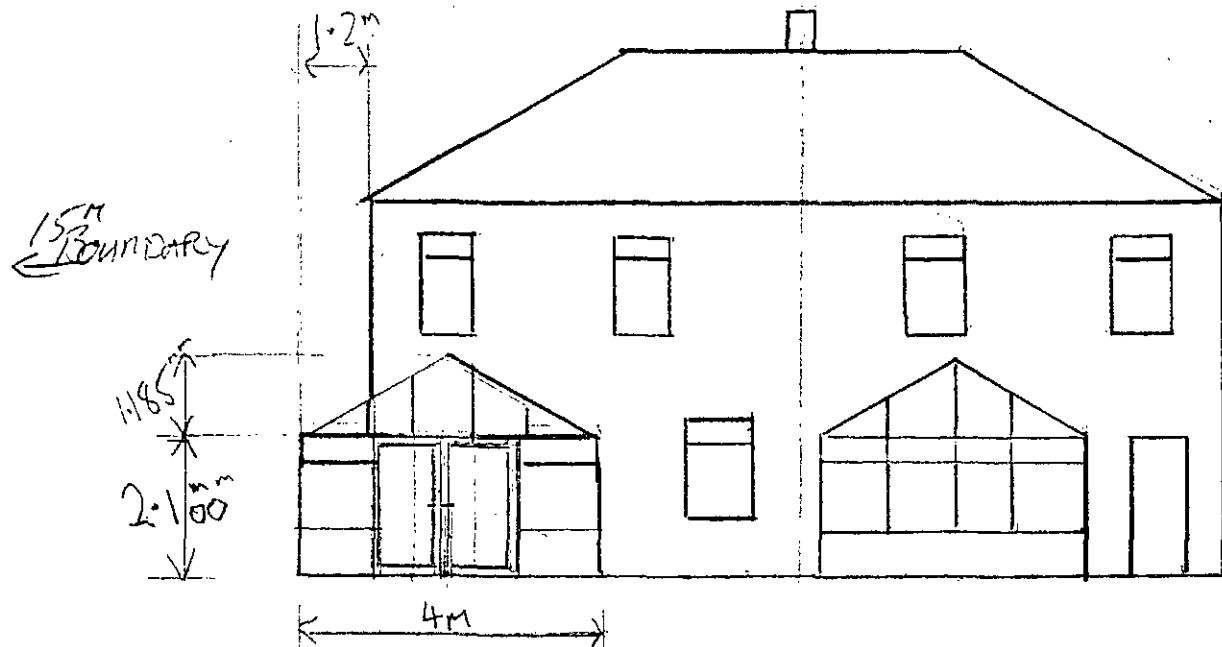

REAR PLAN	
CONSERVATORY	ADDED
STATION ROAD/134/132	
SCALE 1:-100	

Mrs K HACKETT.
 134, Station road Royston
 S71/4HG.

15m
 132
 Boundary

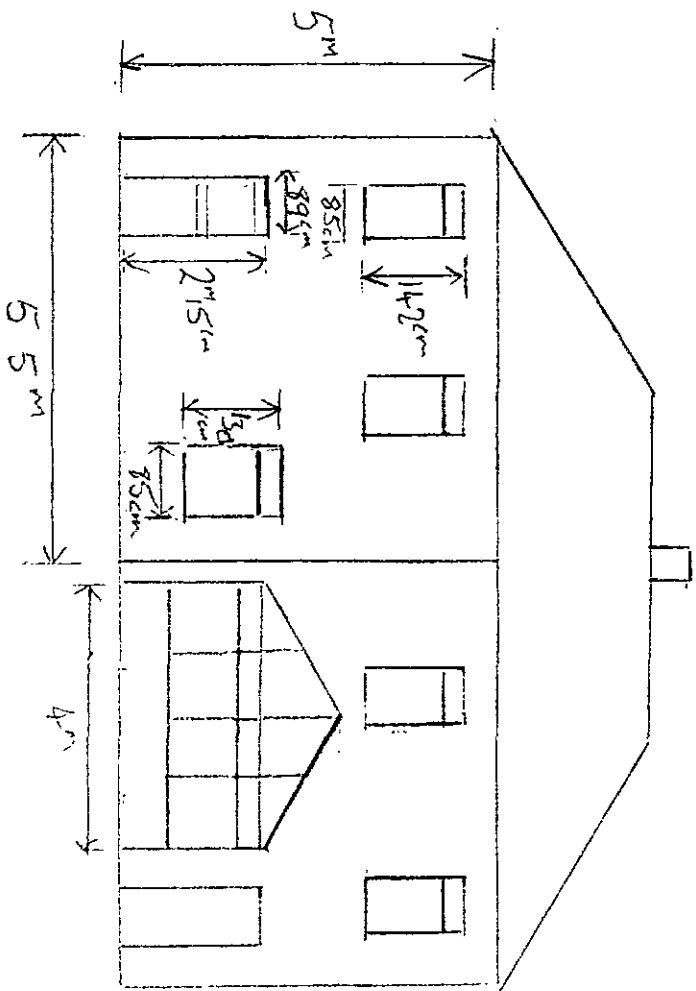


134


132

15m
 Boundary

13285

REAR PLAN
AS 13 - 134/132
STATION ROAD
SCALE 1" = 100

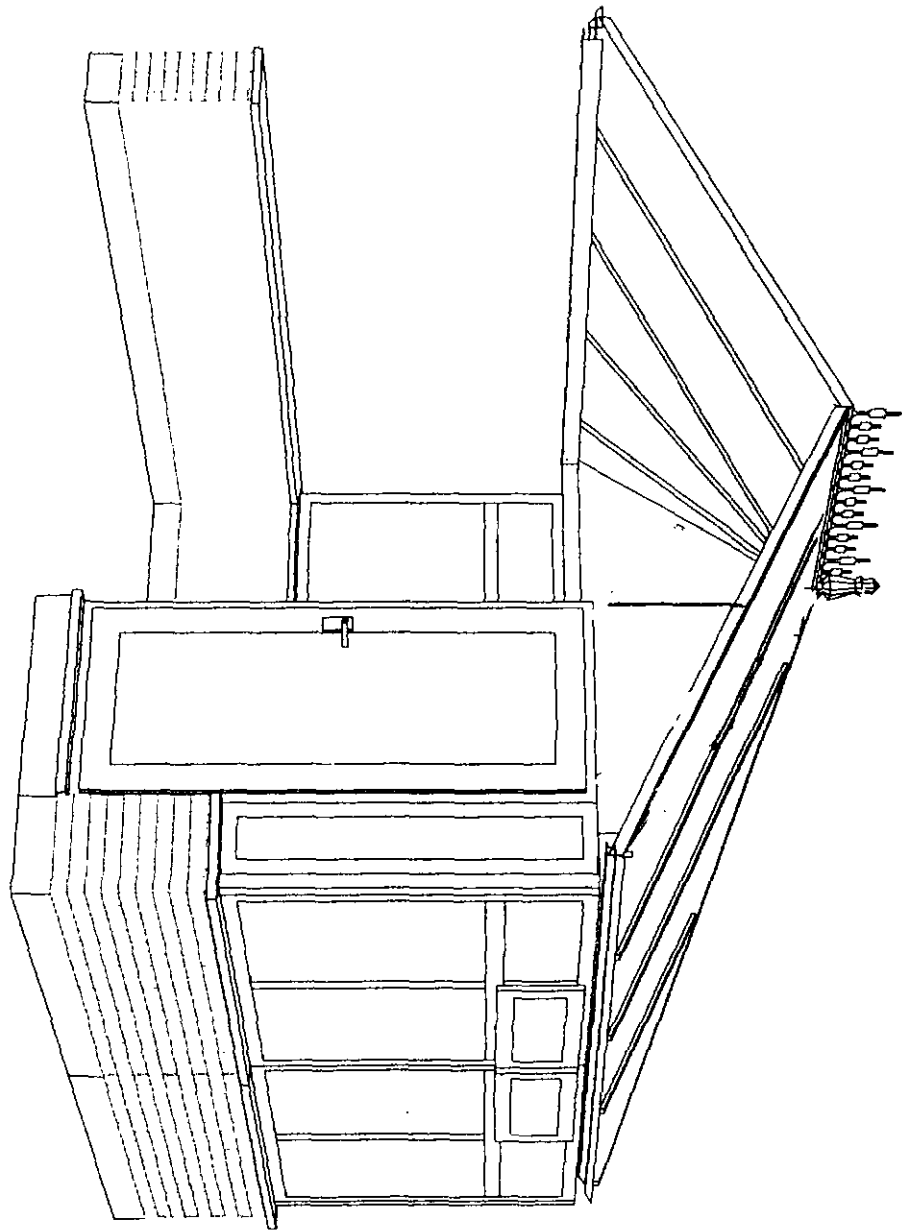

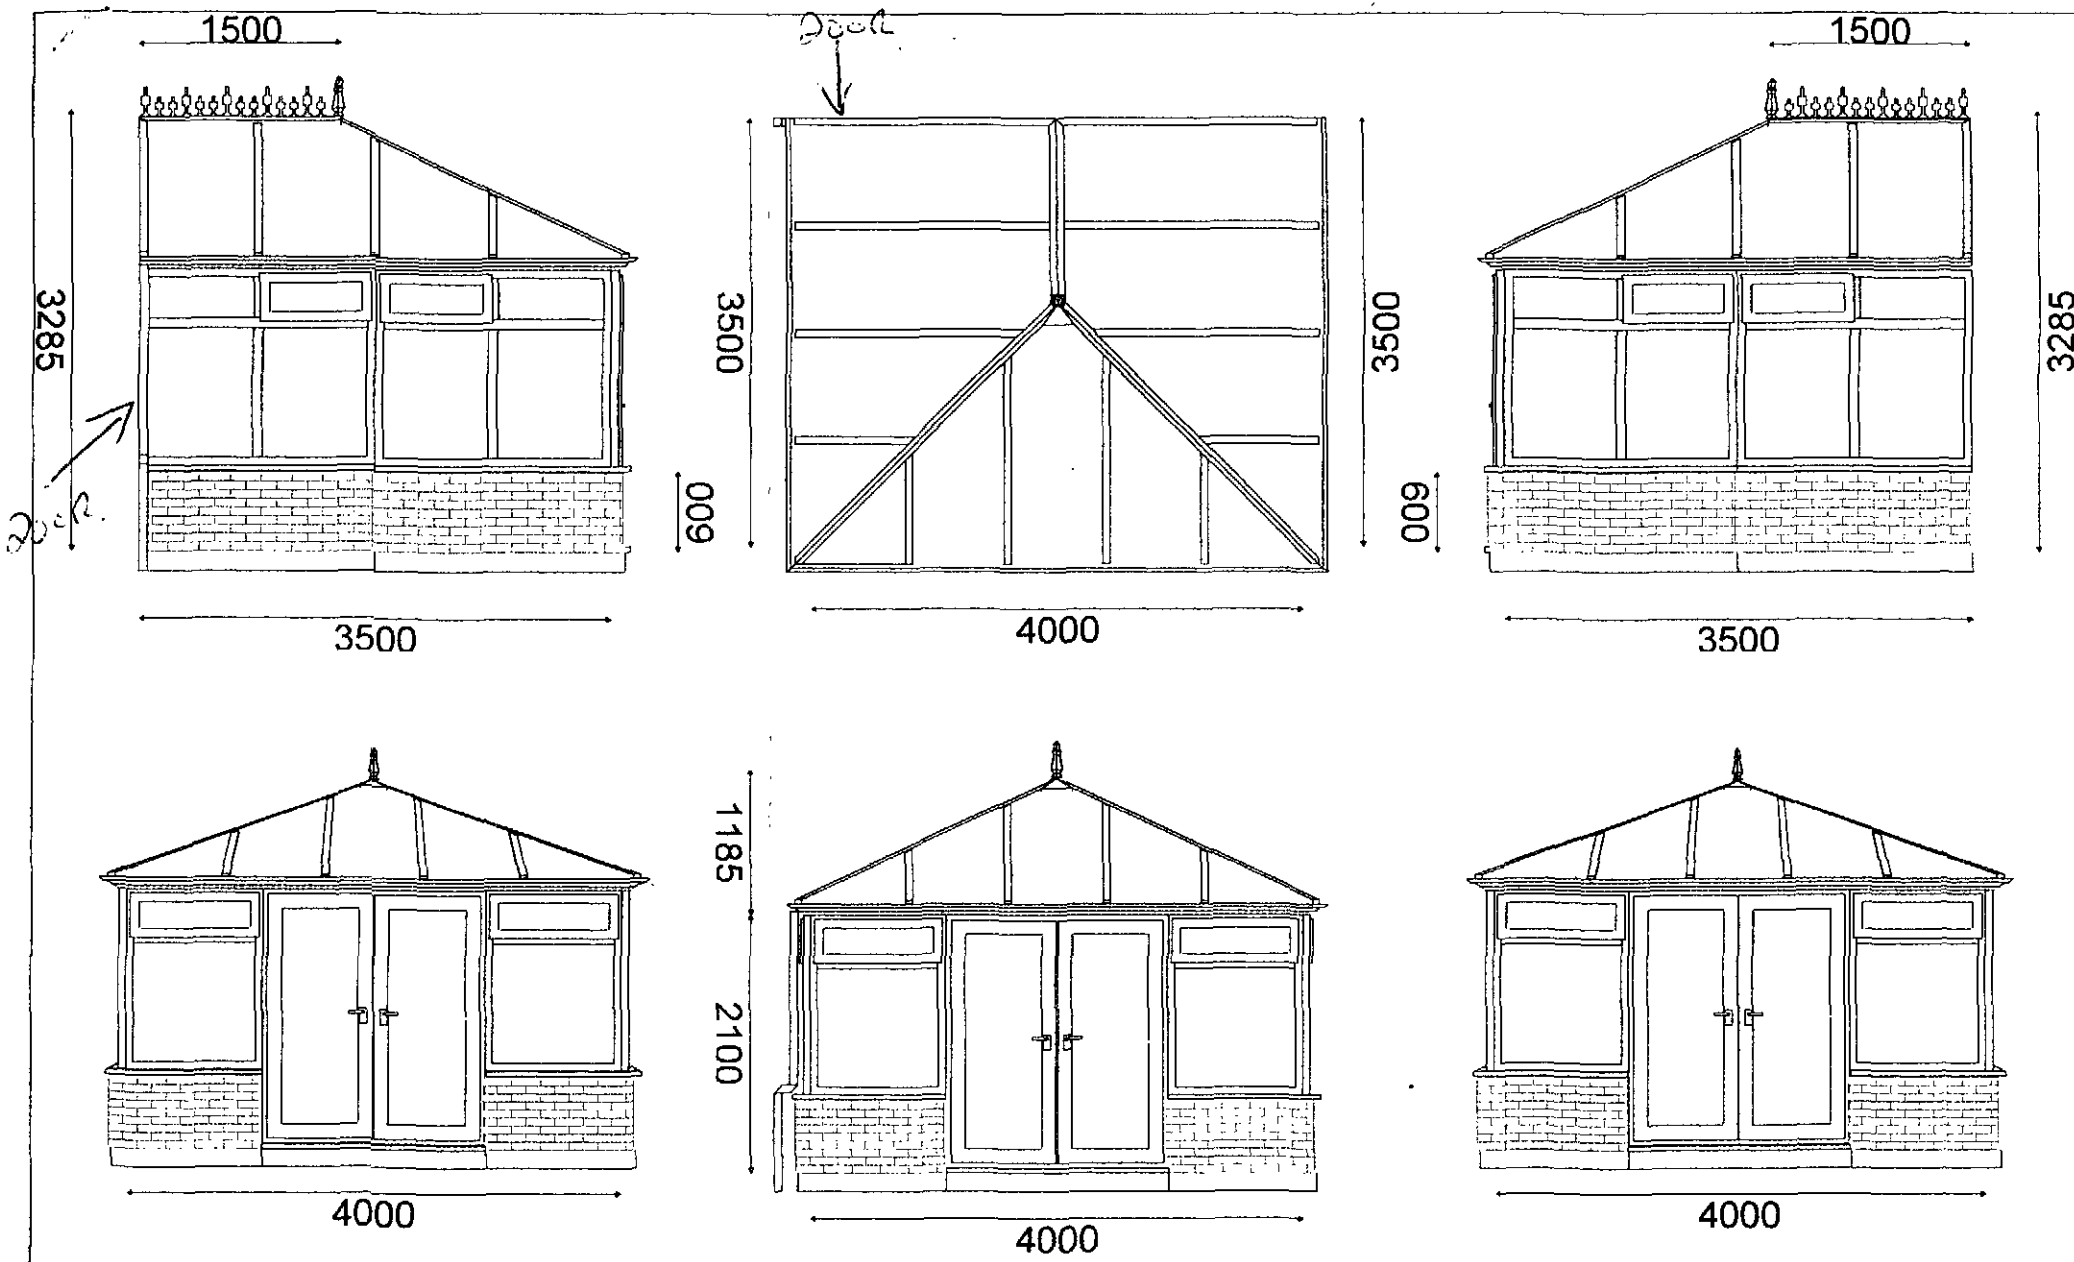

QUOTE NO: Q000303

All dimensions are in millimetres

ROYSTON WINDOWS
 1 INDUSTRY ROAD
 CARLTON INDUSTRIAL ESTATE
 BARNSELY
 TEL: 01226728885
 FAX: 01226722383