


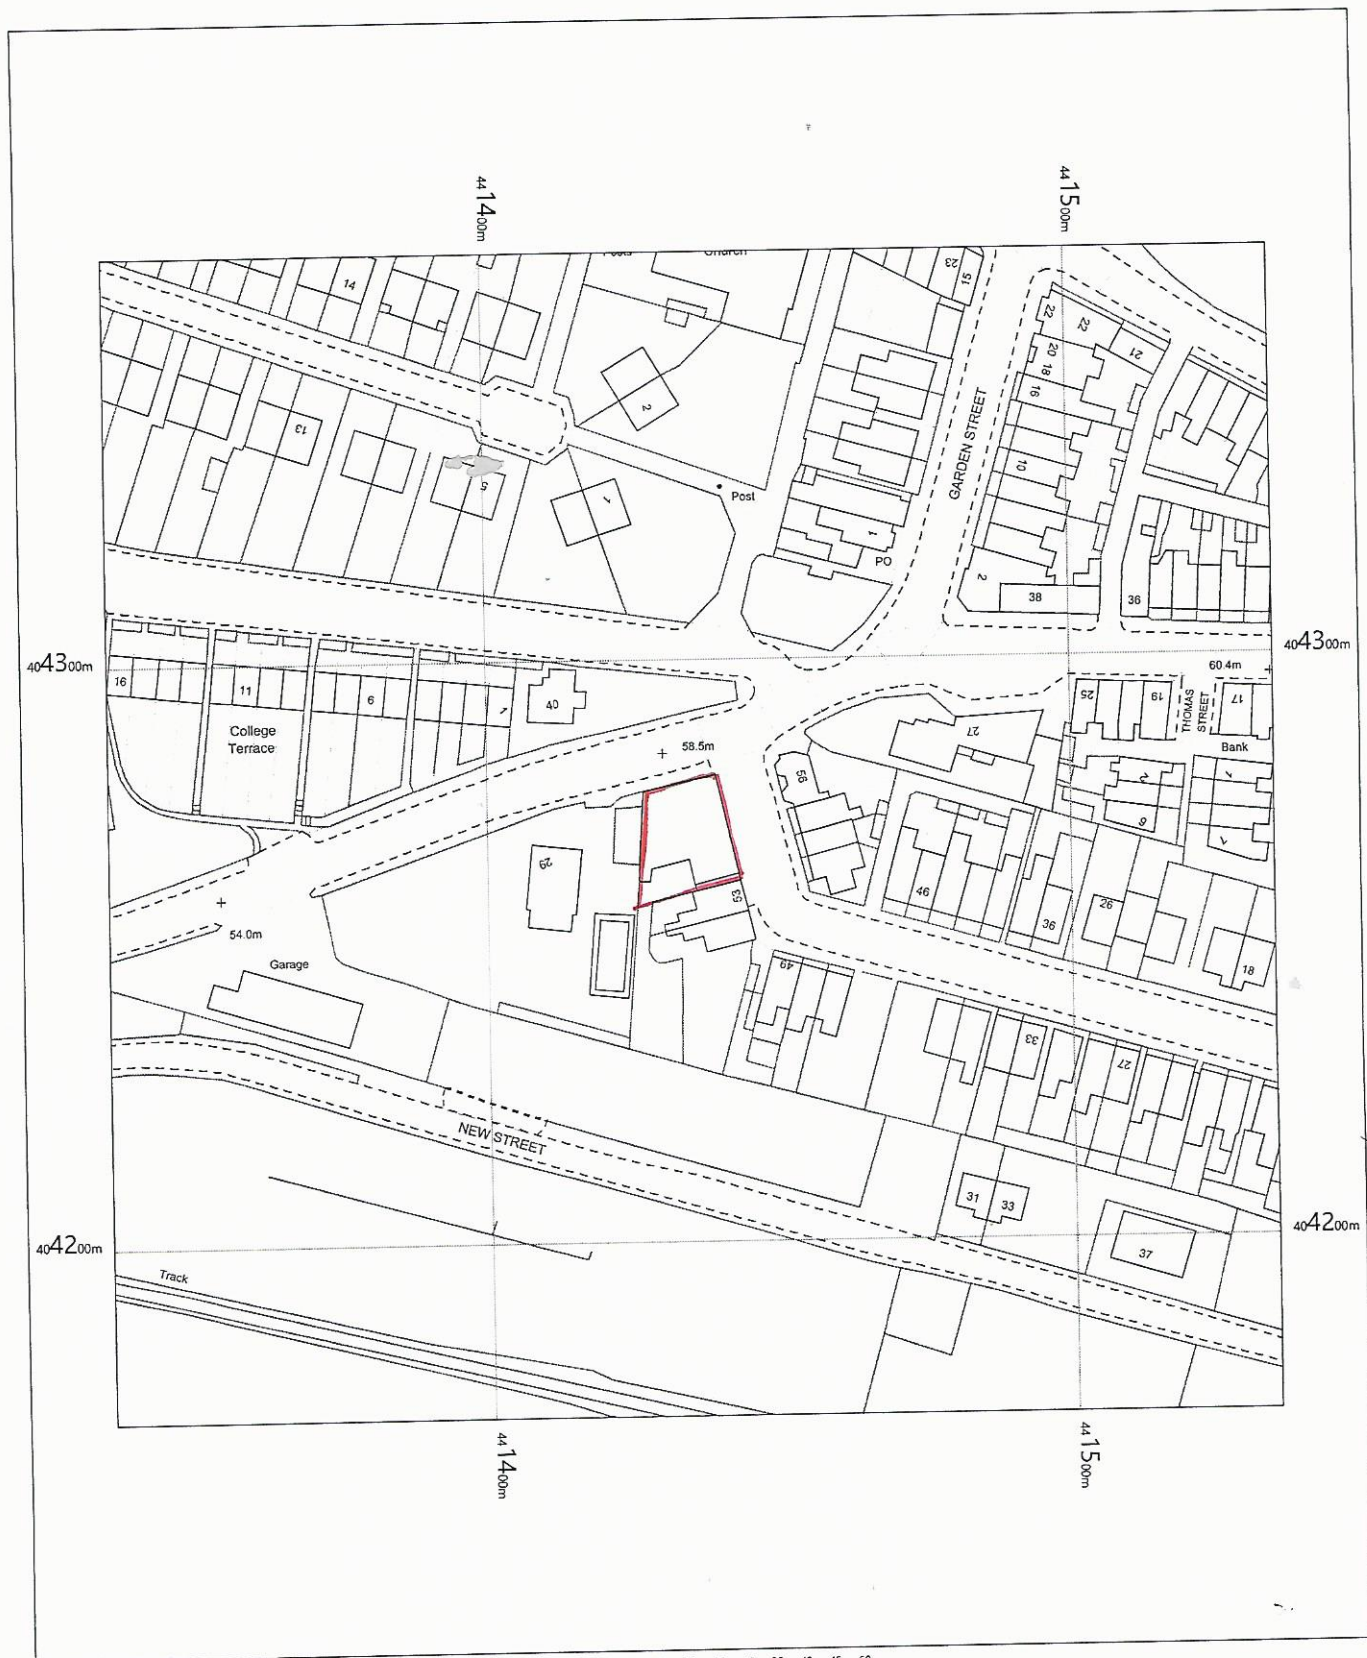

55 EDWARD STREET
DARFIELD
BARNSELEY
S73 9LH

OS MasterMap 1250/2500/10000 scale
Wednesday, July 5, 2017, ID: BW1-00637484
www.blackwellmapping.co.uk

1:1250 scale print at A4, Centre: 441435 E, 404270 N

©Crown Copyright Ordnance Survey. Licence no. 100041041



BLACKWELL'S
www.blackwellmapping.co.uk

TEL: 0114 268 7658
maps.sheffield@blackwell.co.uk