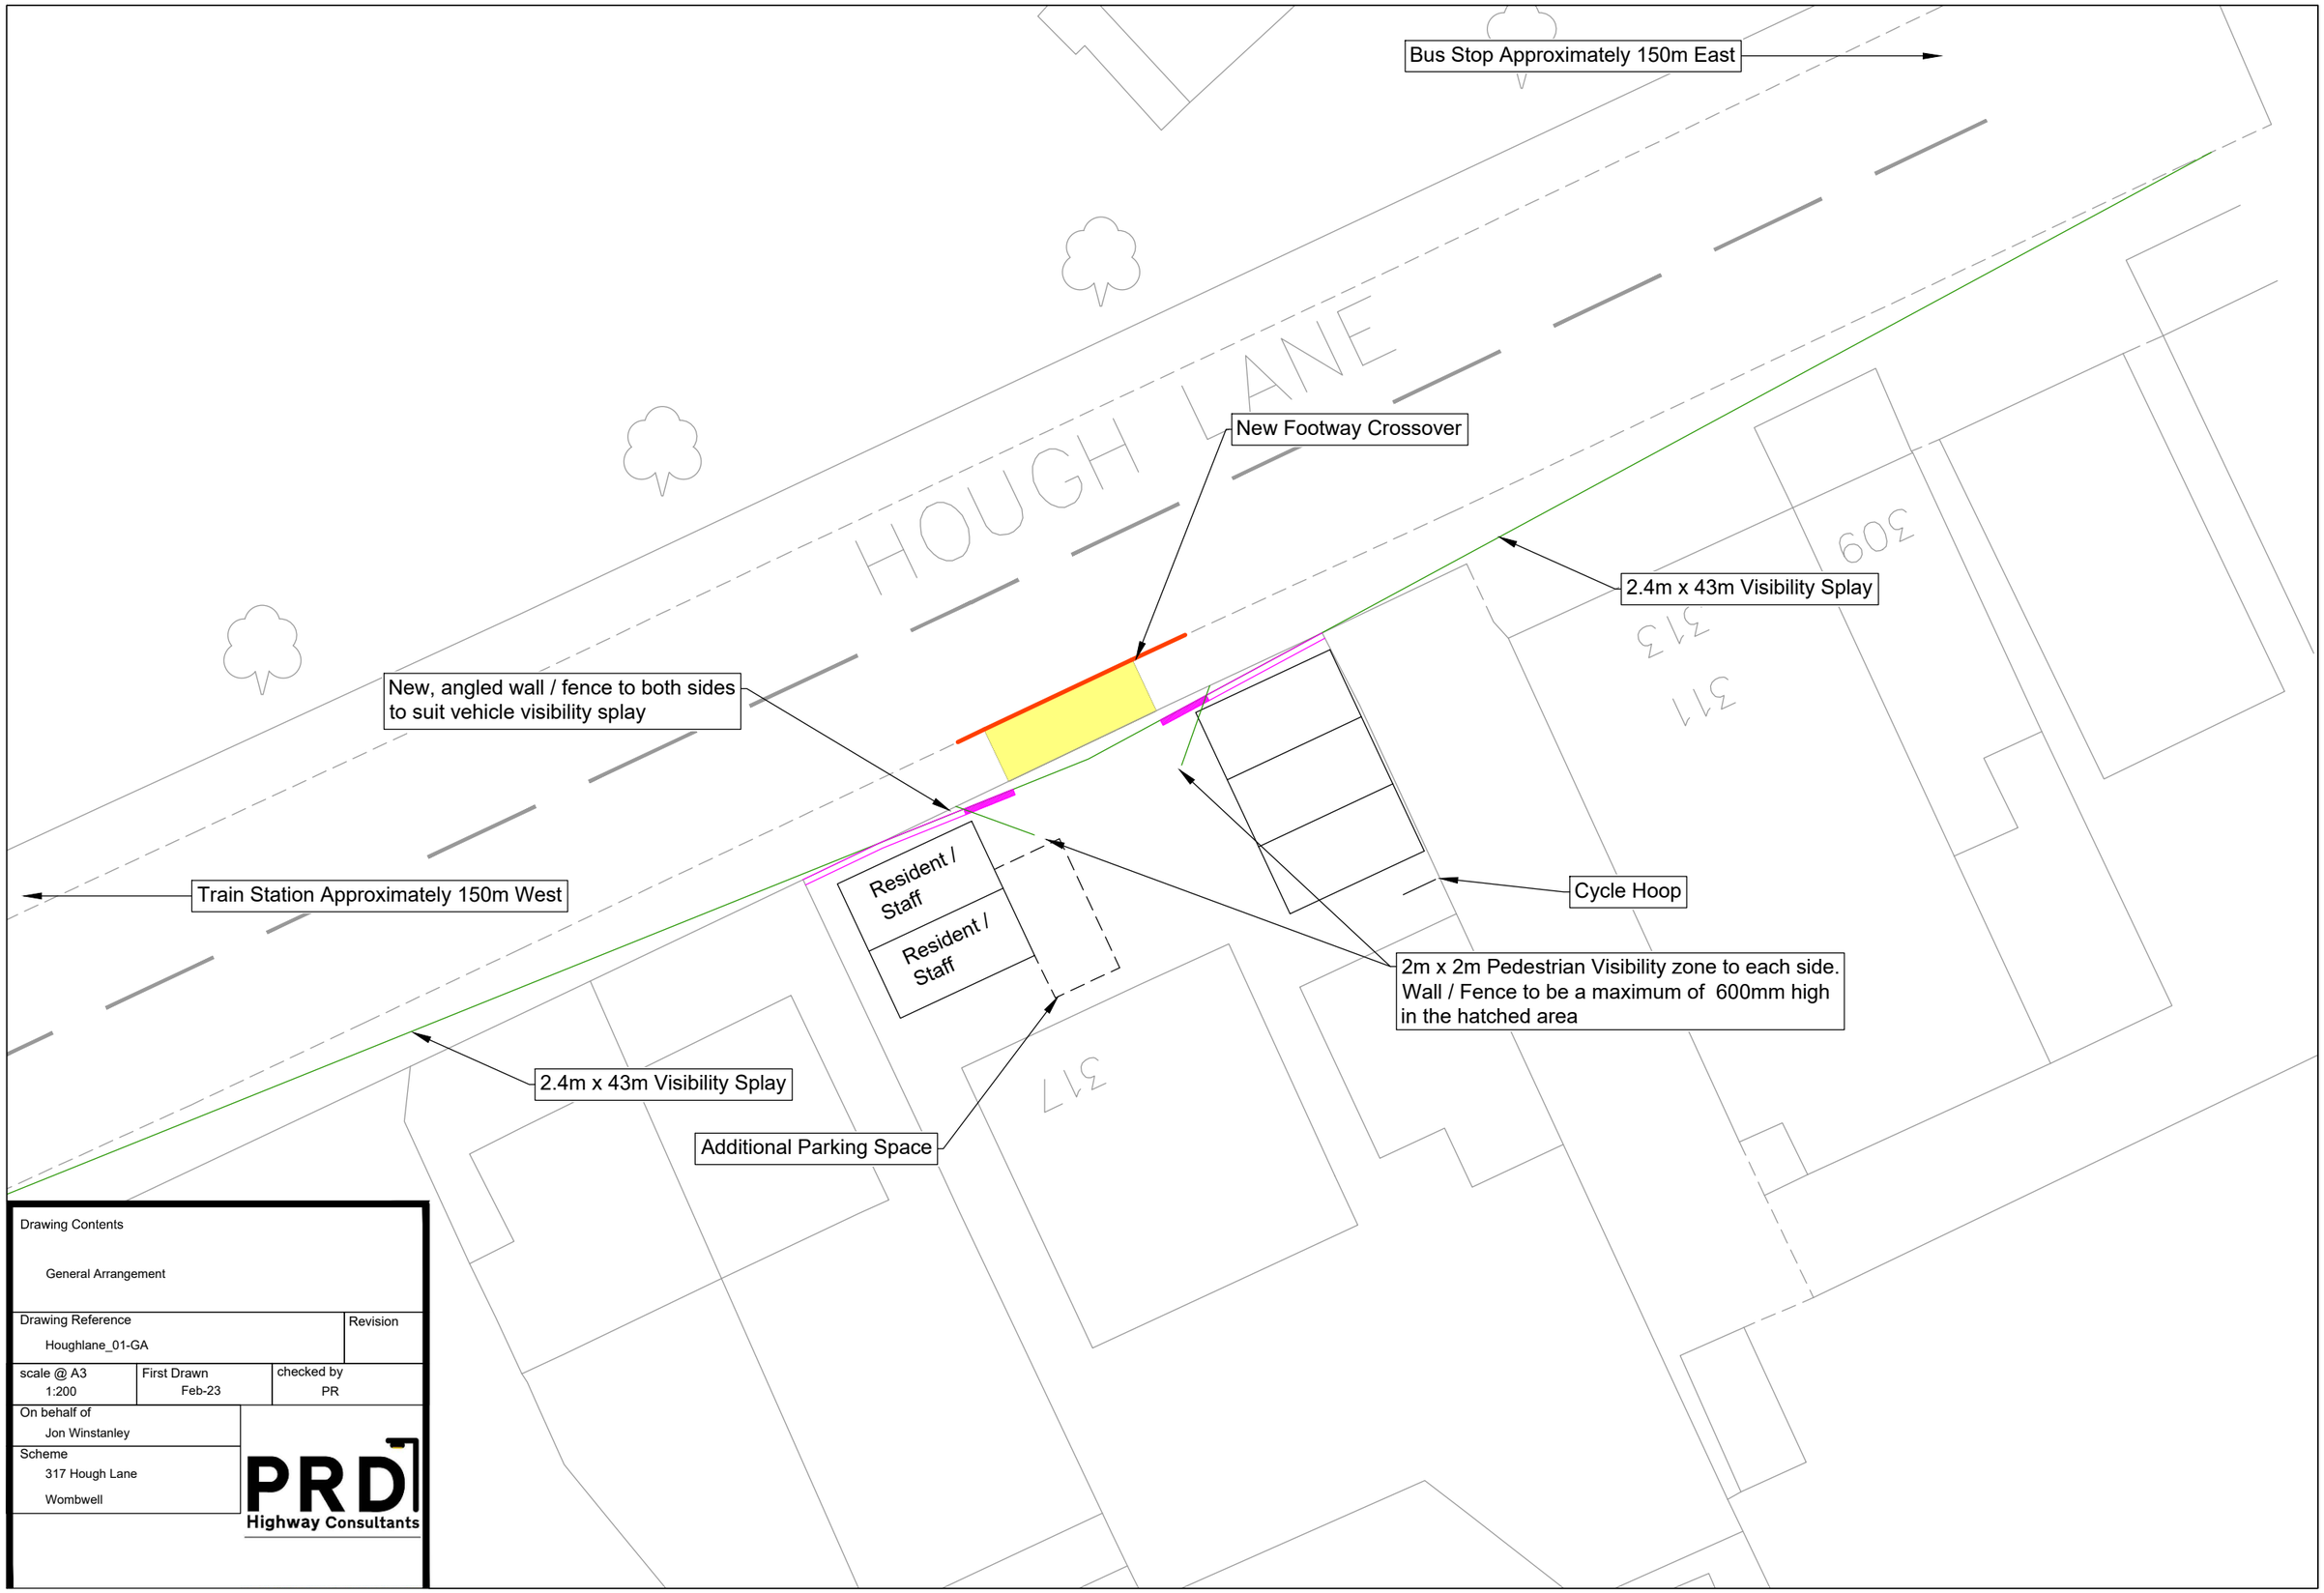


Drawing Contents: General Arrangement		
Drawing Reference: Houghlane_01-GA		Revision:
scale @ A3: 1:200	First Drawn: Feb-23	checked by: PR
On behalf of: Jon Winstanley		
Scheme: 317 Hough Lane, Wombwell		

PRD Highway Consultants