




HIRST ARCHITECTS LTD

ROYAL INSTITUTE OF BRITISH ARCHITECTS
CHARTERED PRACTICE

RIBA STAGE 3 PROPOSED MATERIALS

Client: **Mr Paul Miller**
Address: Lower Eastfield Farm
Eastfield Lane
Thurgoland, Barnsley
S35 7AY


Project No: HA-23-10-RIBAS3
Date: 11.07.2024

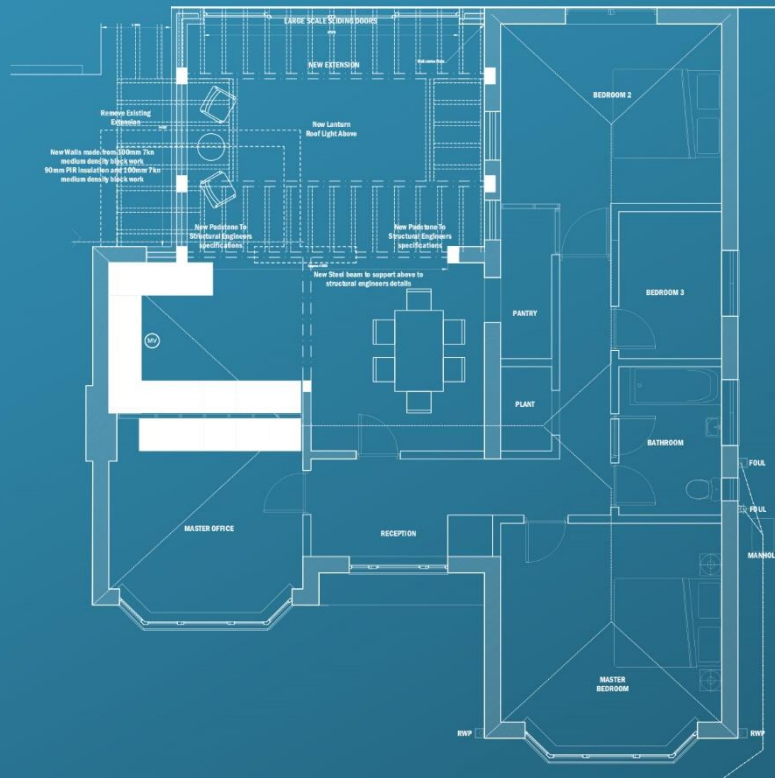


PROPOSED REAR ELEVATION SCALE 1:100



PROPOSED FRONT ELEVATION SCALE 1:100

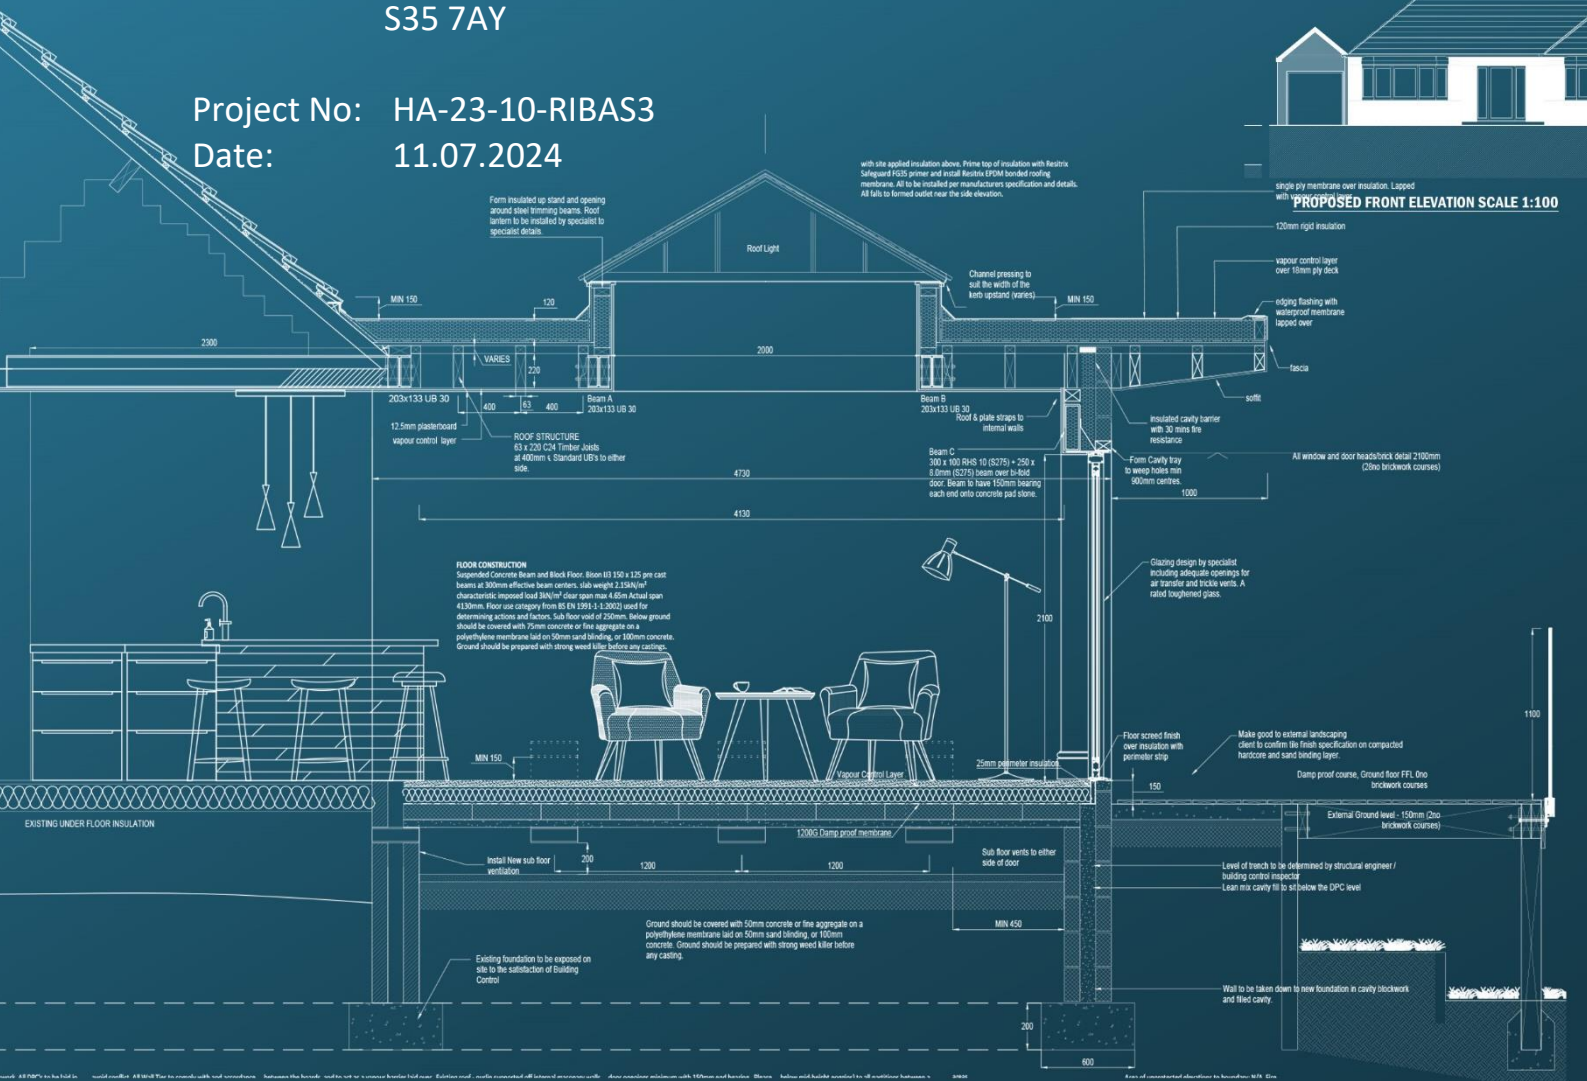

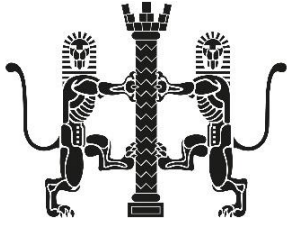

Proposed Materials

Client: **Mr Paul Miller**



Hirst Architects
RIBA Chartered Practice

MATERIALS FOR APPROVAL

Dear Barnsley Local Planning Authority, Please see the below materials for approval. The materials proposed are to match the surrounding area and materials previously approved on the wider planning application of this site.

ROOF MATERIALS:

New Penrhyn Heather Blue Welsh Slate



WINDOWS:

New Metal Windows Throughout In Powder Coated Anthracite Colour



EXTERNAL CLADDING AND SHUTTERS:

Oak/Cedar/Pine Vertical Cladding, Untreated To Allow Ageing To Silver



If you require any further information, please contact me on 01226 491 777.

Kind Regards,

A handwritten signature in black ink, appearing to read 'L Hirst', written in a fluid, cursive style.

Luke Hirst BA(Hons) MArch(Hons) ADDPA ARB RIBA

RIBA Chartered Architect & Practice Owner

HIRST ARCHITECTS LTD Royal Institute of British Architects Chartered Practice
Architect Registration Board No: 096102G Company Number: 12942045
Office@HirstArchitects.com | 01226 491 777 | www.HirstArchitects.com