

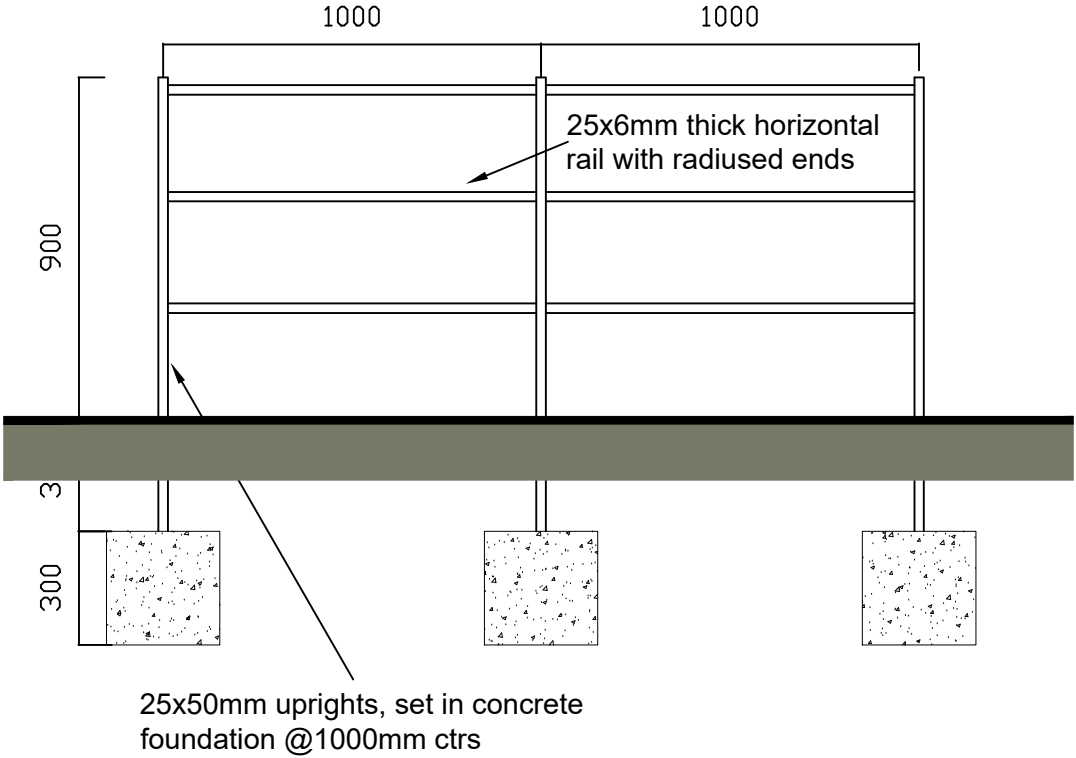


0.9 Estate Railing

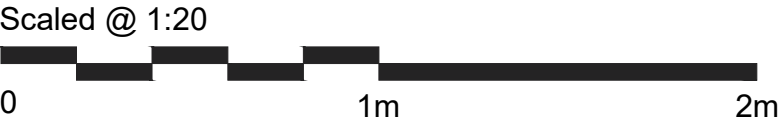

0.45 Knee Railing

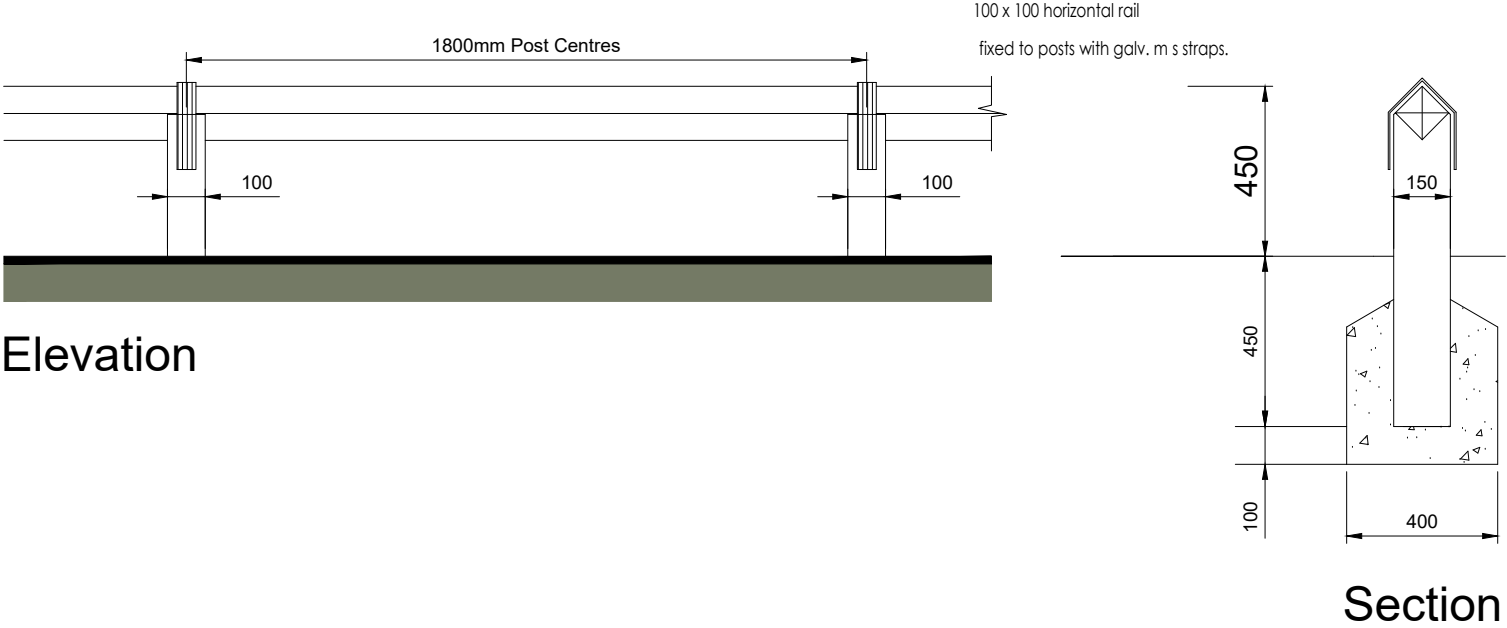

REV.	DESCRIPTION.	BY:	DATE:

Suite 4, Unit 1,
Benton Office Park,
Bennett Avenue,
Horbury,
Wakefield,
WF4 5RA
Tel: 01924 669424

Web: www.sten-architecture.co.uk
Twitter: @STEN_arch
Facebook: [stenarchitecture](https://www.facebook.com/stenarchitecture)
LinkedIn: [Sten Architecture](https://www.linkedin.com/company/sten-architecture)

CLIENT:

SITE: Lee Lane
Royston

TITLE: Boundary Treatments
Various Boundaries

SCALE AT A3: 1:20	DATE: 04.11.18	DRAWN: TW	CHECKED:
PROJECT NO: 1867	DRAWING NO: 1867.B.03	REVISION:	