


IF IN DOUBT PLEASE ASK!

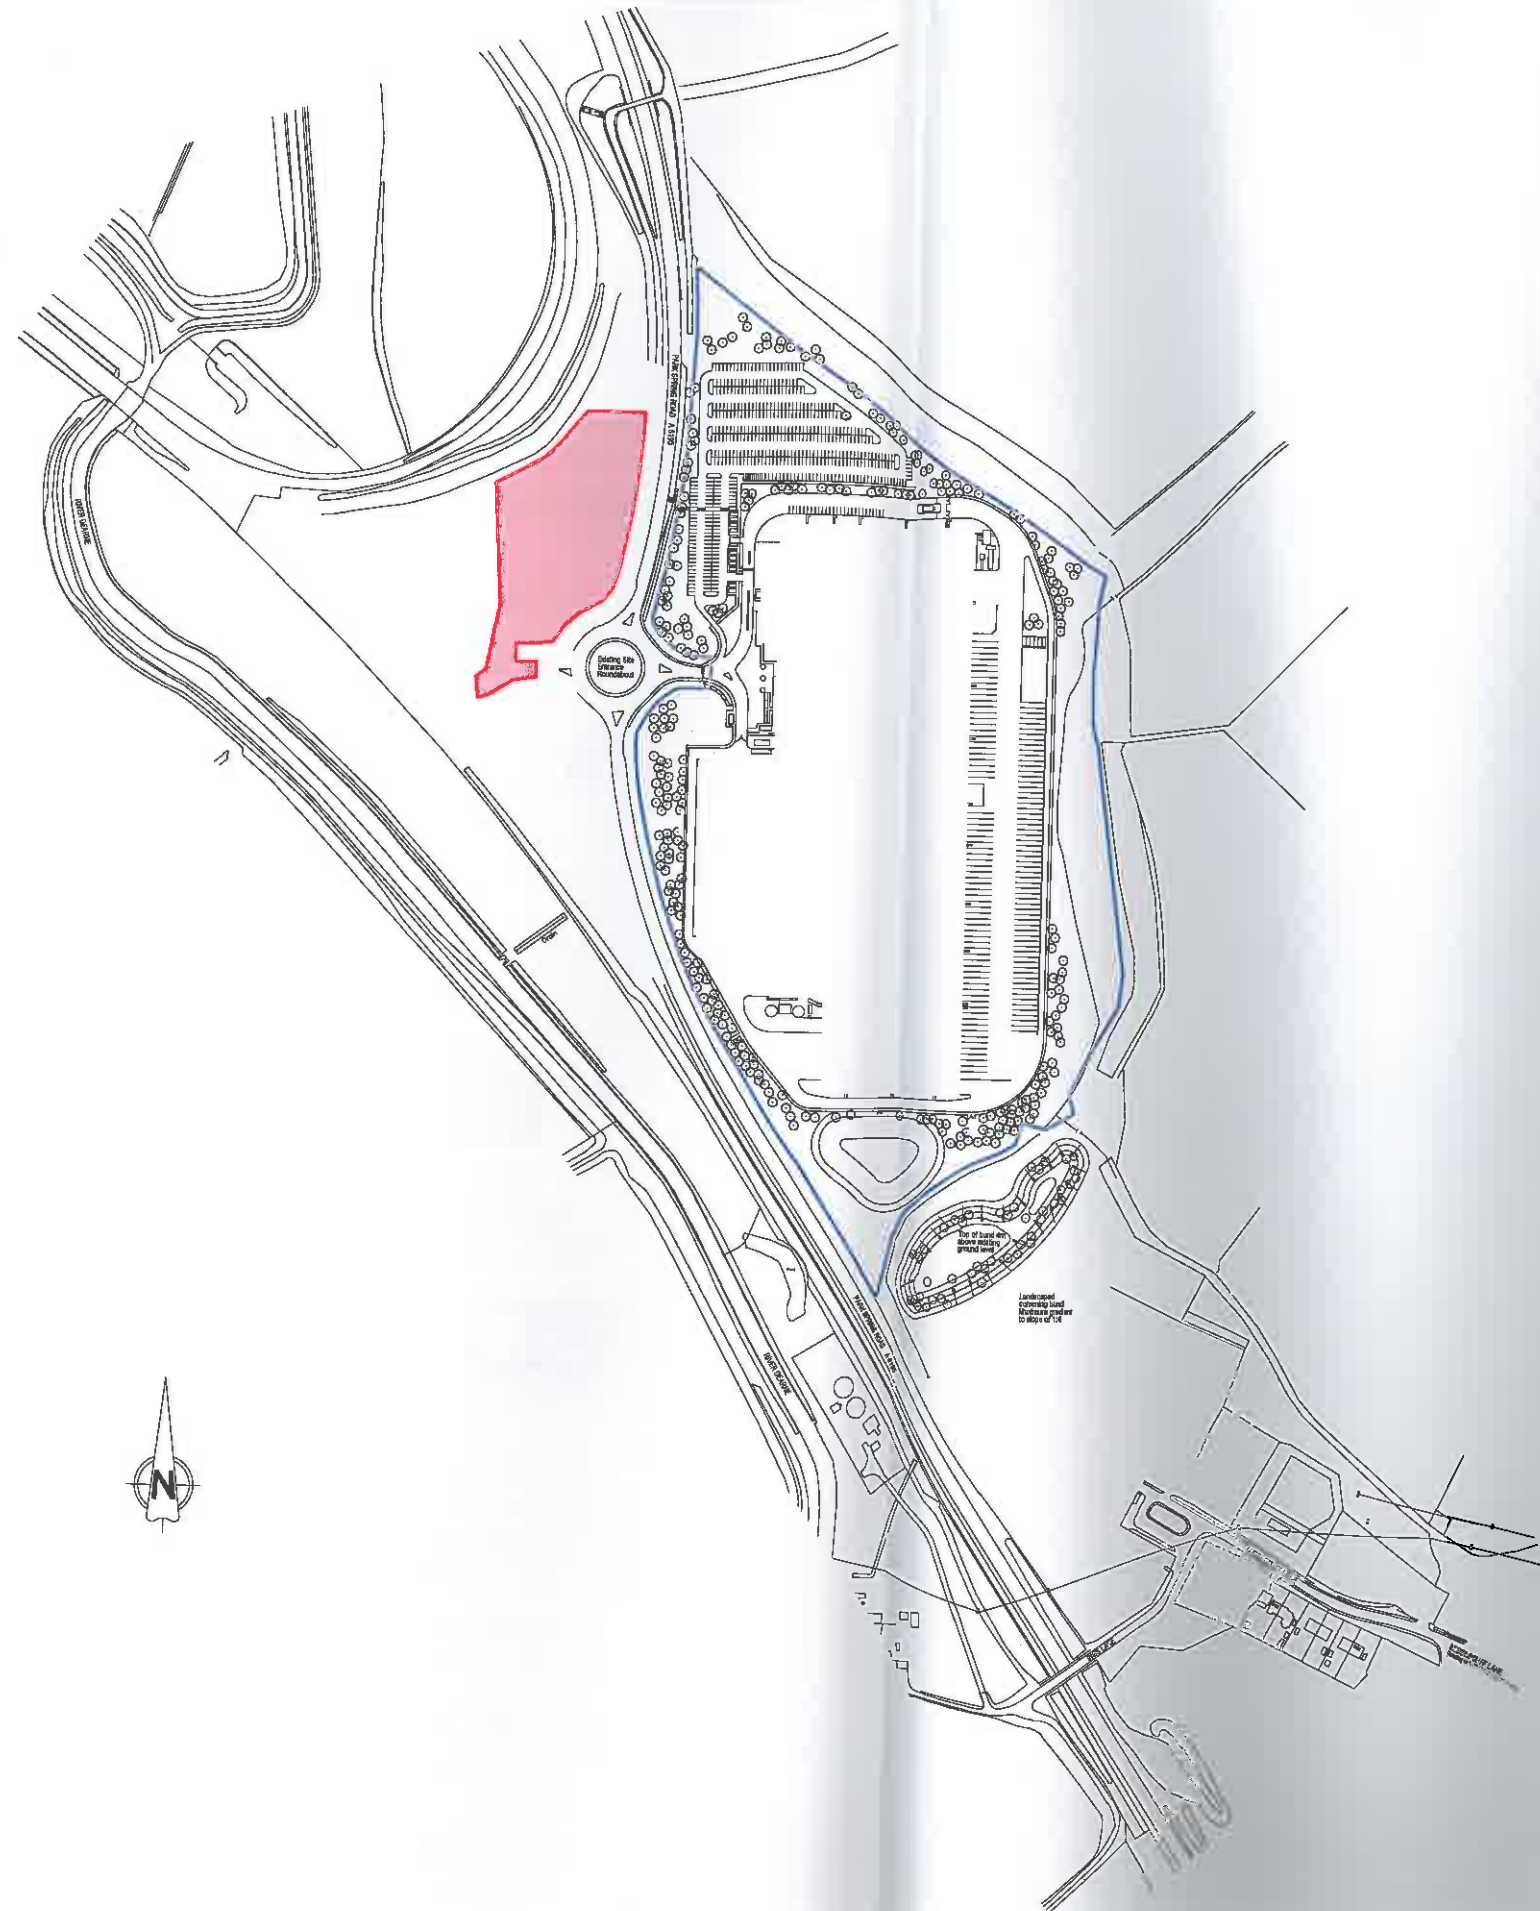

notes
this drawing and design is the copyright of aja architects llp and must not be reproduced in part or in whole without prior written consent. dimensions must verify all dimensions on site before commencing work or preparing shop drawings

DA

no.	date	revision	by
-----	------	----------	----



aja architects llp
1170 Elliott Court
Herald Avenue
Coventry Business Park
COVENTRY CV5 6UB
T: 024 7625 3200
F: 024 7625 3210
E: aja@aja-architects.com
W: www.aja-architects.com

aja architects llp is a limited liability partnership registered in England No. OC226721

Client



project
ASOS.COM
PARK SPRING ROAD
LITTLE HOUGHTON
SOUTH YORKSHIRE

drawing title

SITE LOCATION PLAN

scale	1:2500@A1	drawn	RPW
checked		date	01.06.17

drawing no
6057 - 002
PLANNING