
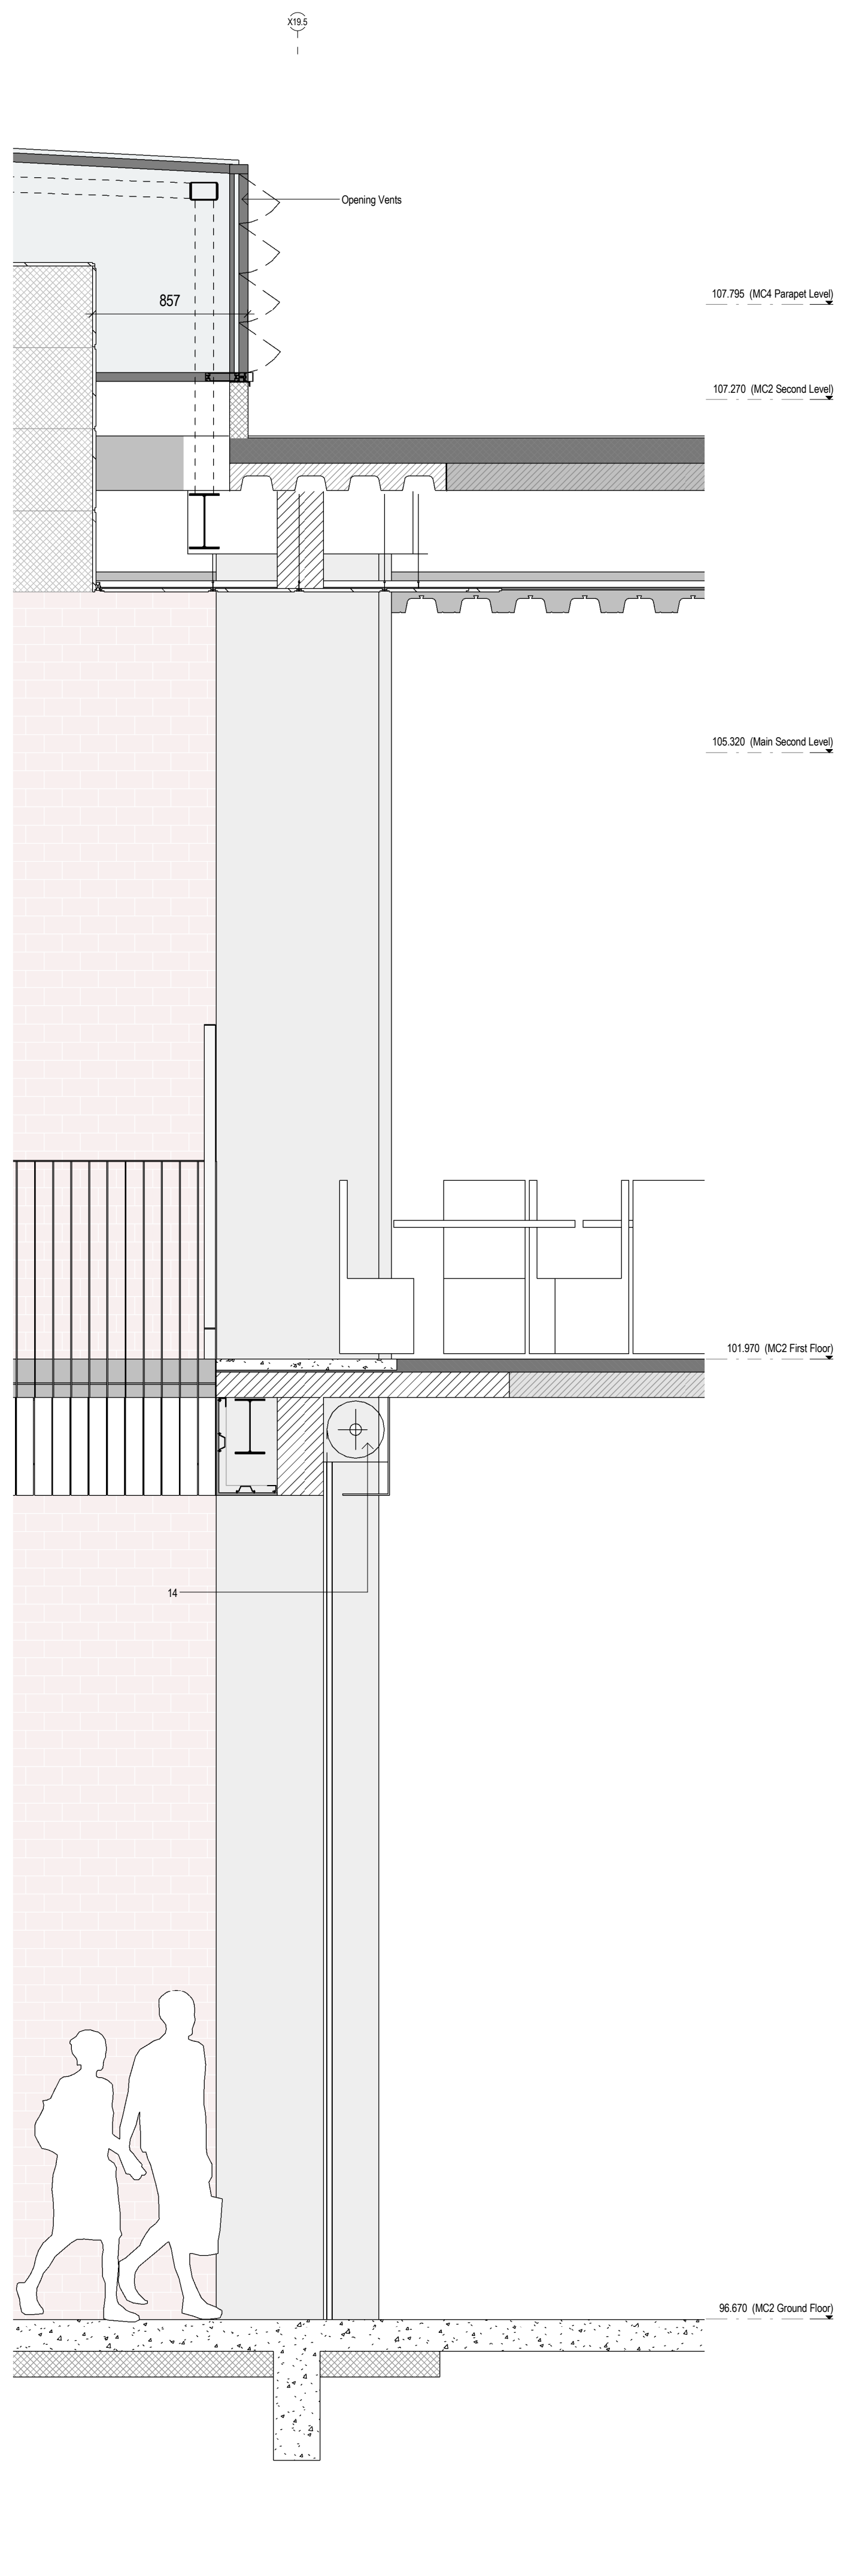
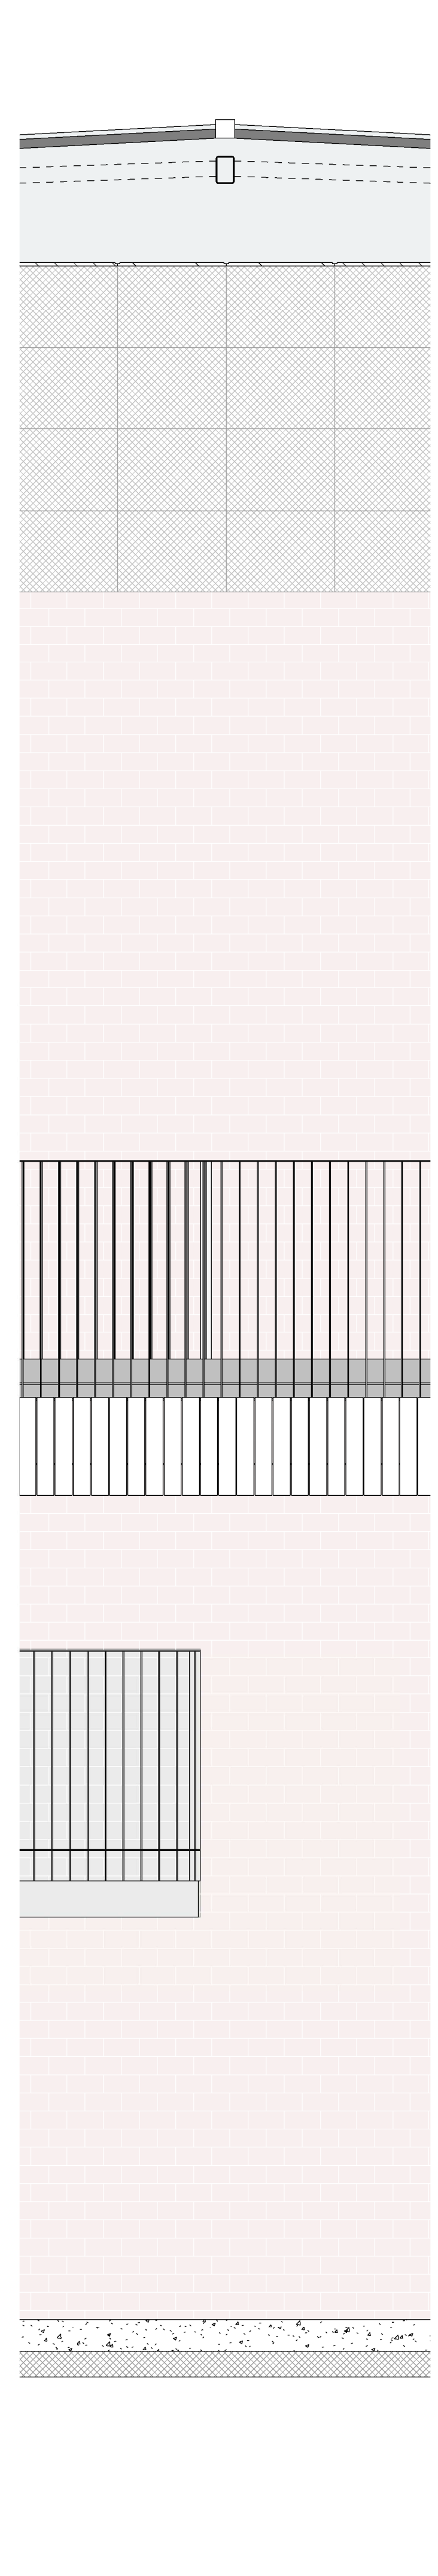


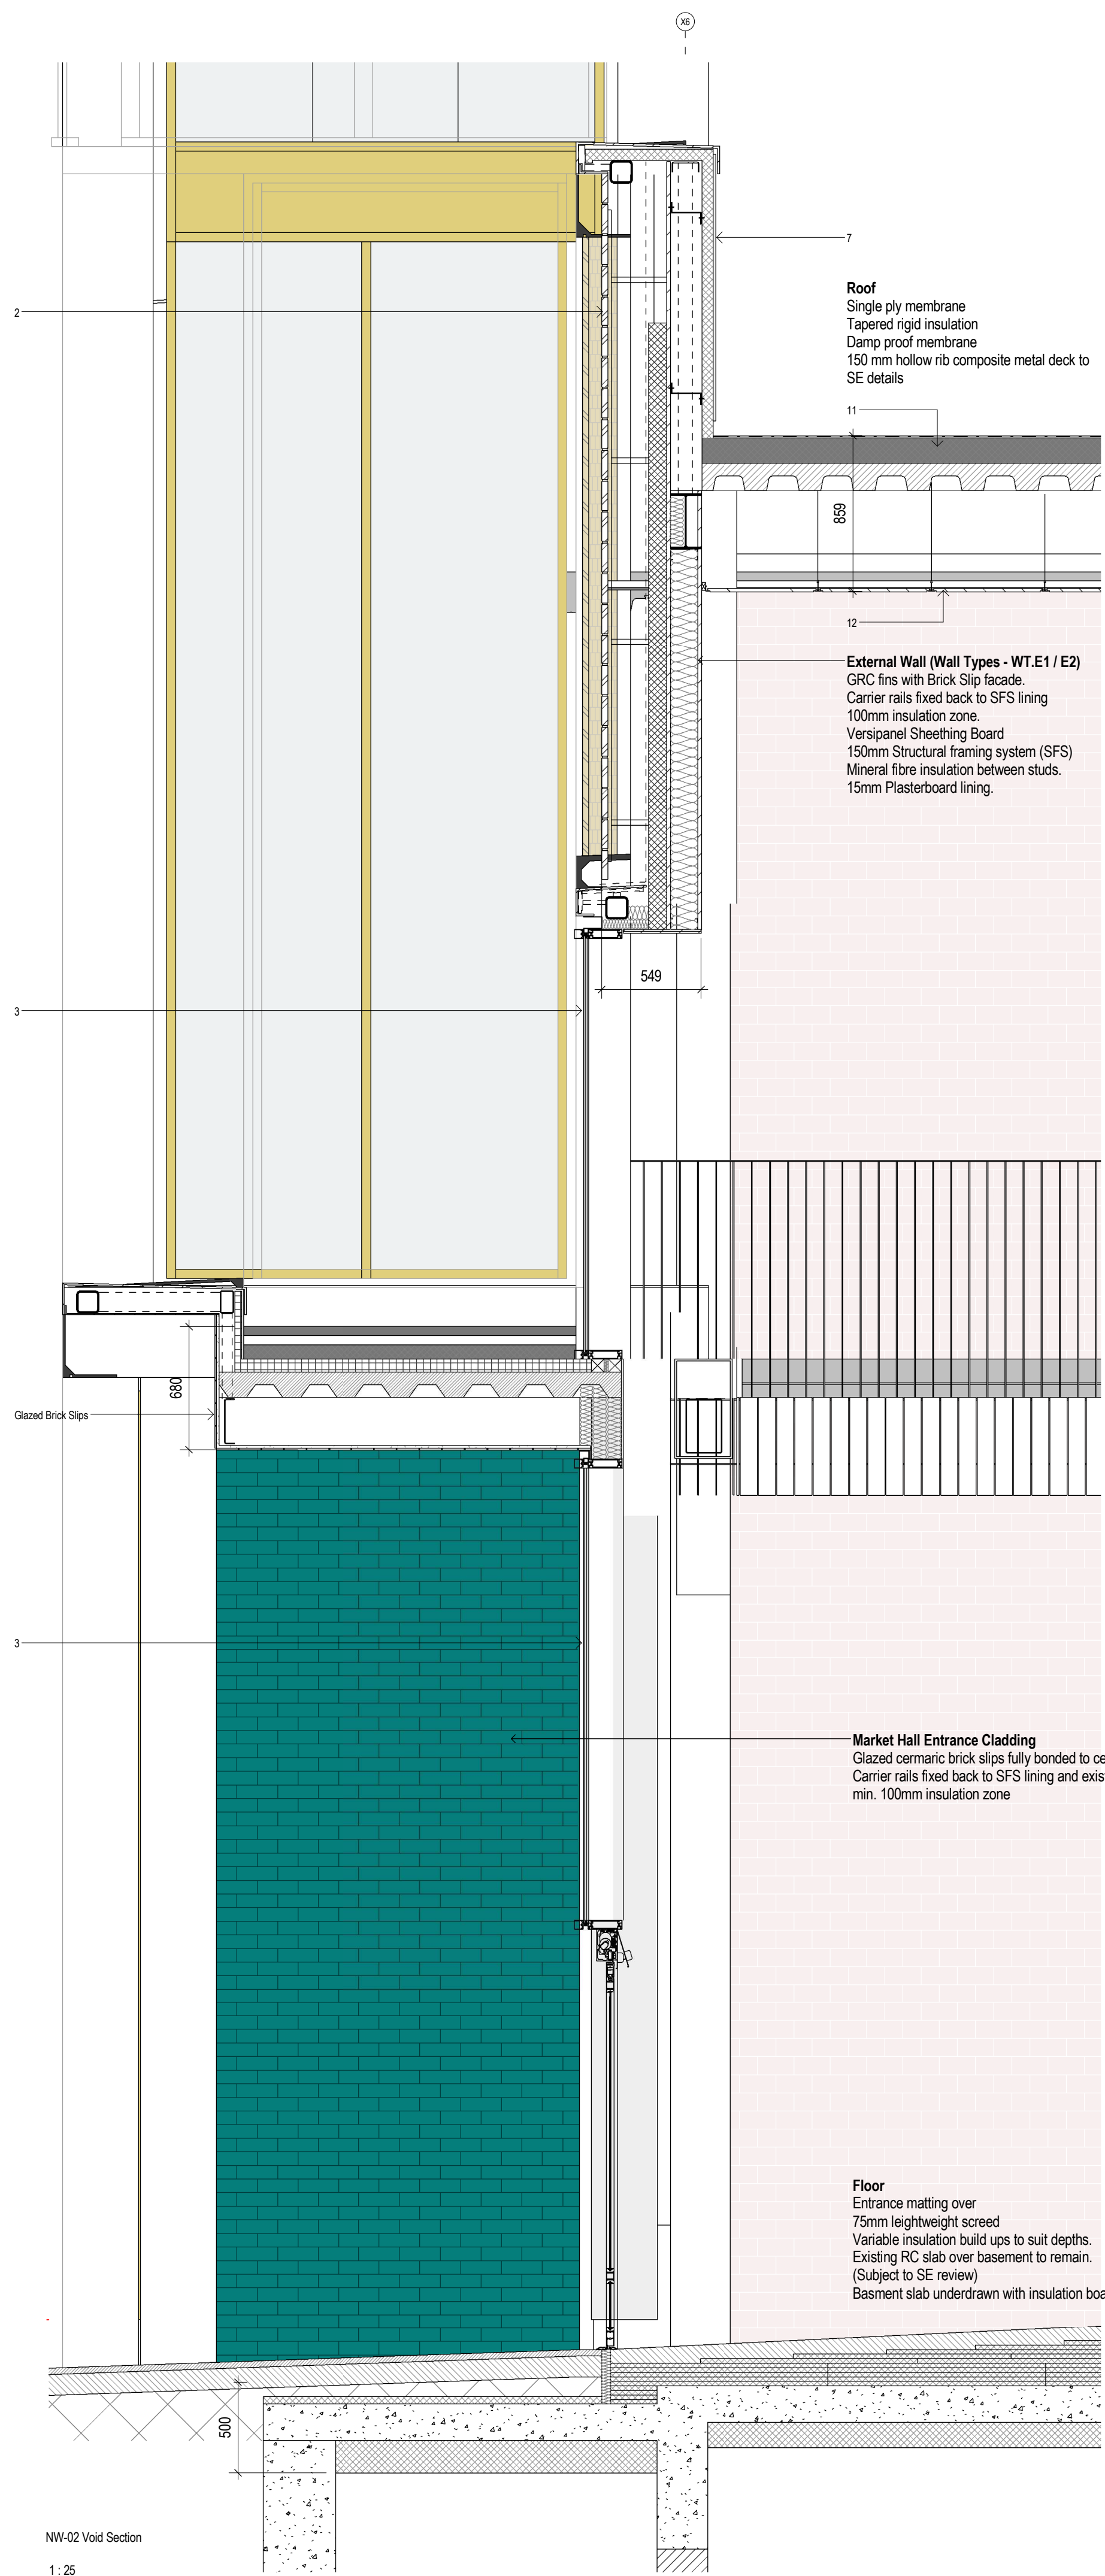

Notes:

- This drawing is copyright.
- Do not scale dimensions from this drawing.
- This drawing is to be read in conjunction with all other relevant drawings.
- All discrepancies on this drawing are to be reported to the architect.
- Do not modify any element of this drawing.
- Use drawing only for purpose(s) issued.

North Sign / Key Plan

0 20 40 60 80 100m

1:250 Scale

The following external model files are included within this drawing:

1. GRC column on secondary steel	Concrete In-Situ
2. GRC fin with honey buff brick slip rain screen cladding system between. Carrier rails back to insulation / cementitious board / SFS / one layer of 15mm plasterboard	Steel
3. Curtain walling with champagne anodised aluminium caps to market to be provided by Phase 1. To shopfronts to be by tenant to design code	Aluminium
4. Aluminium and glazing curtain walling with extended capfins	Blockwork
5. Signage (By Tenant)	Screed
6. GRC fin on secondary steel	Rigid Insulation
7. Profiled insulated aluminium rain screen on cladding rails	Insulation Roll
8. Feature entrance lining	Finished Timber
9. Glazed canopy on feature steel sections (to be constructed during Phase 2)	Plasterboard
10. Feature illuminated signage	Felt
11. Roof - tapered rigid insulation, damp proof membrane on top of 150mm hollow rib composite metal deck	Plywood
12. Suspended metal mesh fixed ceiling system	
13. Feature foot hall roof light	
14. Powder coated roller shutter	
15. 1100mm Feature railing with kicker plate	

2	20/01/17	Planning Issue	SL	AG
1	03/01/17	Stage 3a Issue / Planning	SL	AG
Rev	Date	Revision Notes	Dn	Rv
Client	Barnsley Metropolitan Borough Council			

Intelligence Buildings Infrastructure

www.ibigroup.com

Project
BETTER BARNSELY TOWN CENTRE Phase 1

Drawing Title
NW-02 - Long Section - Internal Void

Job Number 6743	Drawing Originated Date 12/12/2016	PAS 1192 Status Code —
Scale@A1 1 : 25	Purpose PLANNING	
Drawing Number BBTC_IBI_MC_A_G251_DT_NW_02	Revision 2	