




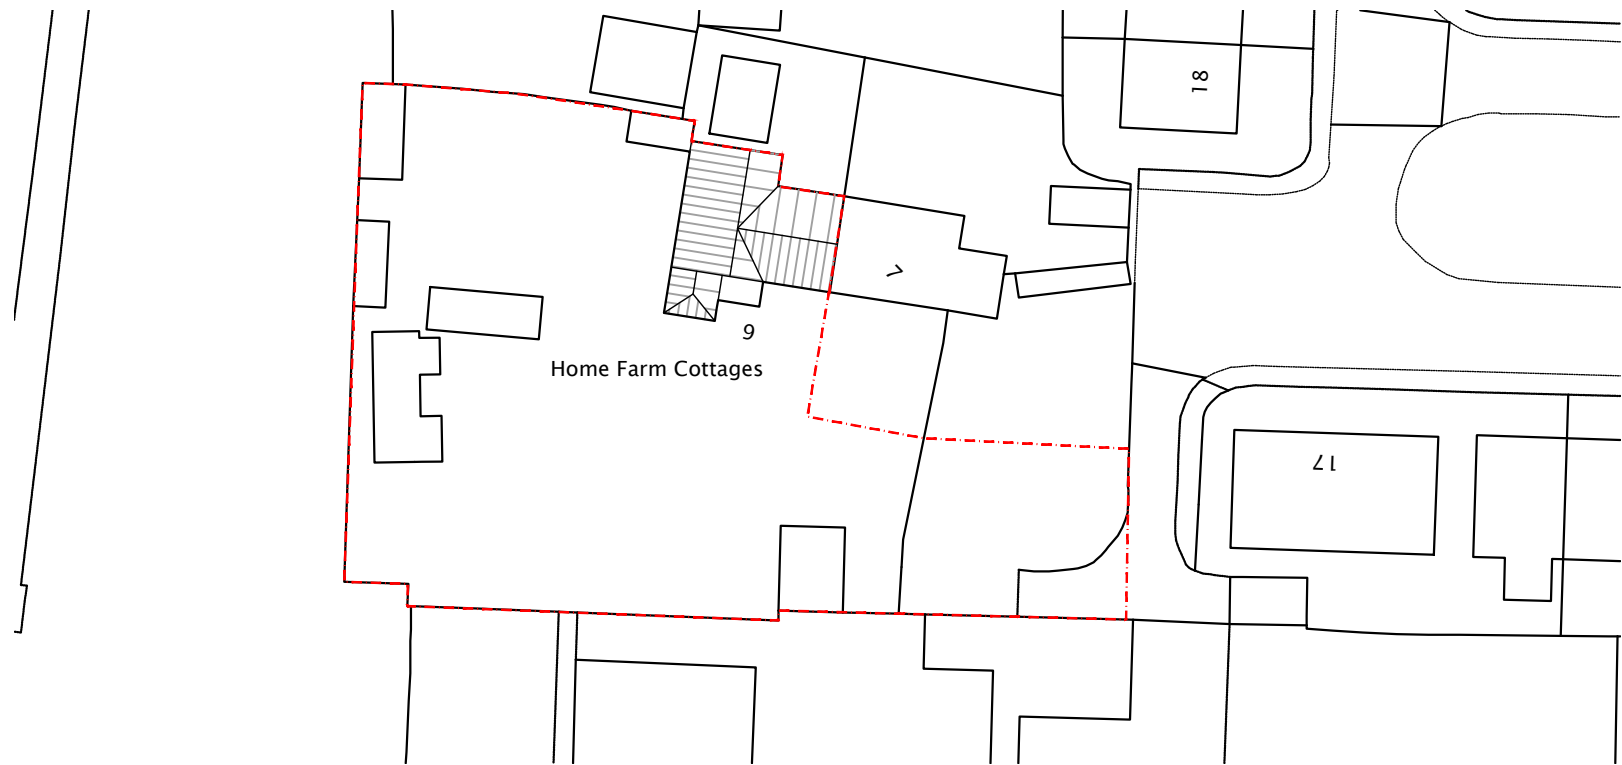


Existing Block Plan
1:500

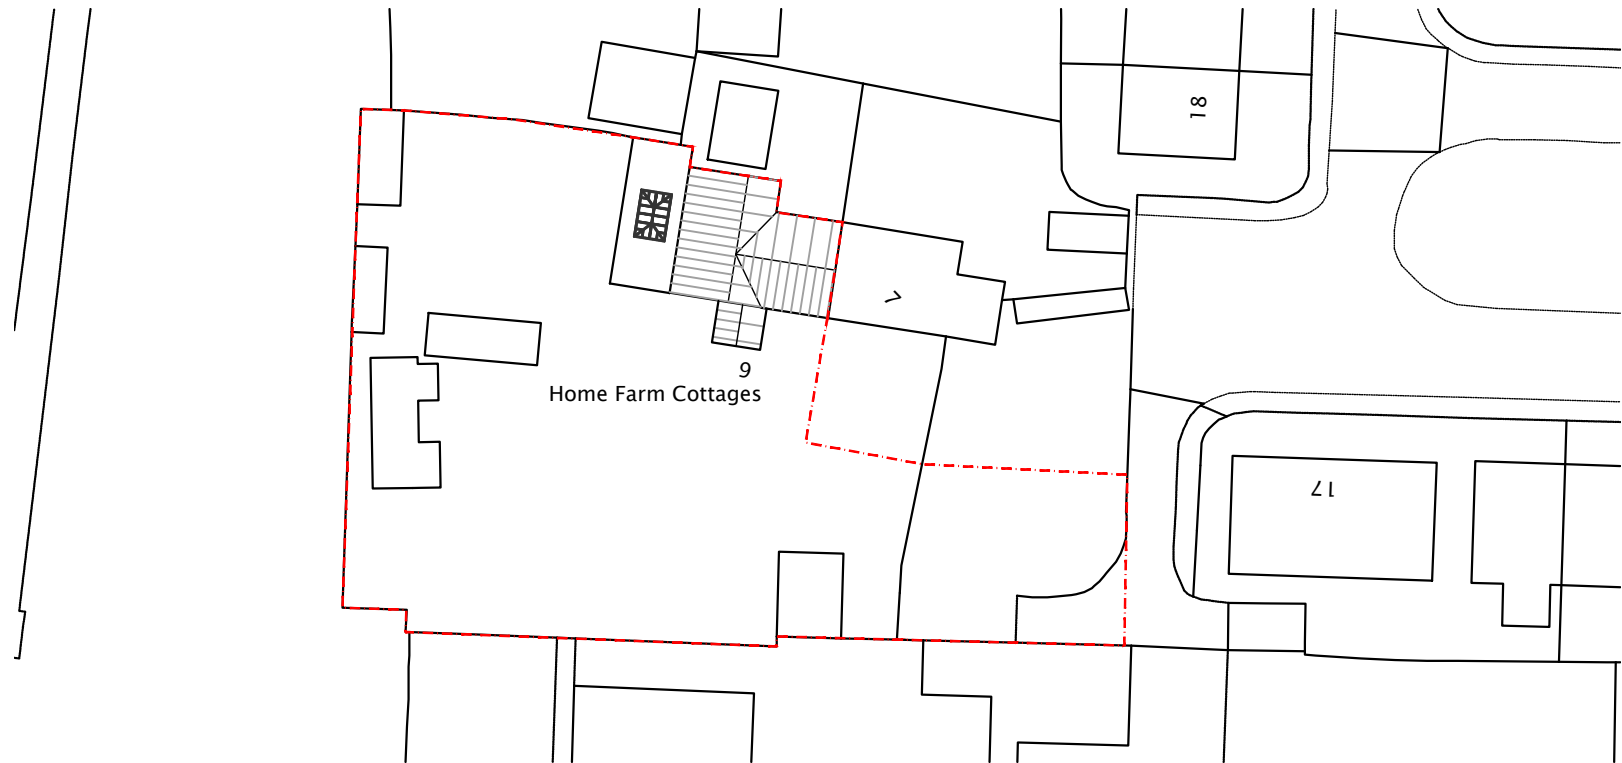

Proposed Block Plan
1:500

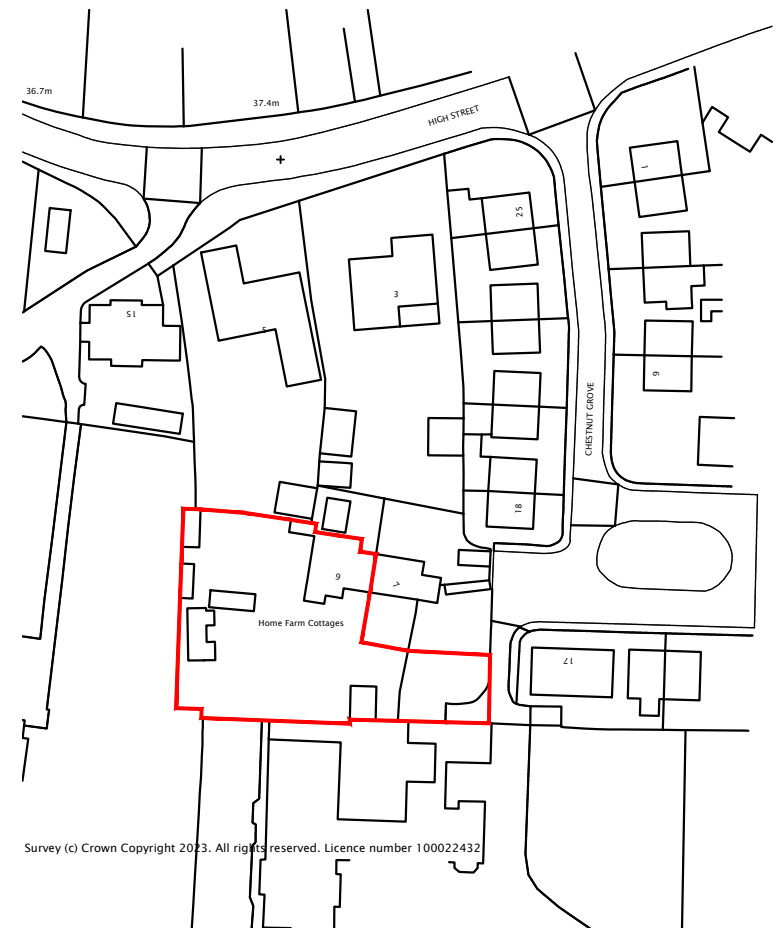

Proposed Location Plan
1:1250

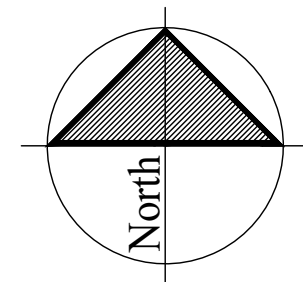

Client: Mr & Mrs Webb Proposed Side and Rear Extension	Date: May 16	Scale @ A3: 1:200 1:1250	Rev.	Description	Date	soar works, 14 knutton road sheffield, s5 9nu
Drawing Title: Existing and Proposed Block & Location Plan 9 HIGH STREET THURNSCOE	Drawing reference: P/23/006/	Drawing Number: 01	Rev.	<i>planning submission</i>		www.mbas-architecture.co.uk T 0114 321 6427 M 07919 116224



MBAS
architecture