


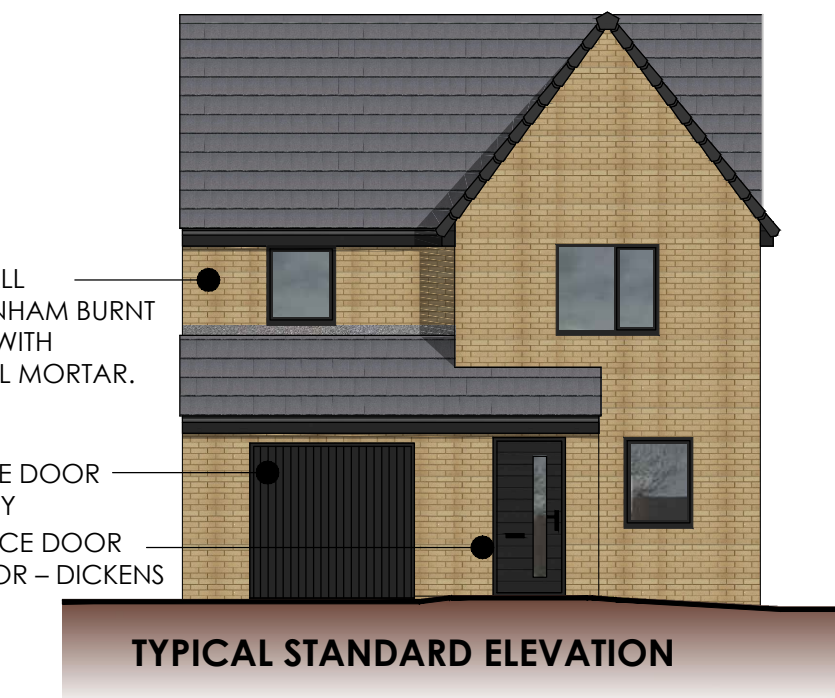

| Elevation Style       | Below DPC                                                                        | Walls                                                                            | Feature Brick   | Eaves                               | Roof                                            | Verge                             | Windows                                                                    | Front Door   | Side Door (1032 only)   | Rainwater Goods                                                           | Meter Boxes | Door Canopies                  | Dormers                        |
|-----------------------|----------------------------------------------------------------------------------|----------------------------------------------------------------------------------|---|-------------------------------------|-------------------------------------------------|-----------------------------------|----------------------------------------------------------------------------|---|---|---------------------------------------------------------------------------|-------------|--------------------------------|--------------------------------|
| Brickwork throughout. | Edenhall Cheltenham Burnt Wheat and Harrogate Burnt Harvest with natural mortar. | Edenhall Cheltenham Burnt Wheat and Harrogate Burnt Harvest with natural mortar. | Feature brickwork panels with alternate courses projecting by 10-15mm. Edenhall Cheltenham Burnt Wheat and Harrogate Burnt Harvest with natural mortar. | Grey (RAL 7016) Upvc fascia/soffit. | Russell Grampian interlocking tile, slate grey. | Russell standard dry verge, grey. | uPVC casement windows, Grey (RAL 7016) external face, white internal face. | GRP/ Composite door, Grey (RAL 7016) external face, white internal face with acid etch glazing. Frame: grey external face, white internal face. | uPVC door, Grey (RAL 7016) external face, white internal face. Frame: Grey (RAL 7016) external face, white internal face. | Half round gutter, fascia mounted with circular tail pipes. All in black. | Black.      | 'Antiquity' contemporary flat. | 'Antiquity' contemporary flat. |



Legend

- Edenhall Cheltenham Burnt Wheat with natural mortar.
- Edenhall Harrogate Burnt Harvest with natural mortar.
- Plots with feature brick detailing - alternate courses to be projecting by 10mm.

DRAWING TITLE:  
MATERIALS LAYOUT  
PHASE 2

PROJECT:  
Residential Development

PROJECT ADDRESS:  
School Street,  
Thurnscoe

CLIENT:  
KEEPMOAT HOMES

DRAWN: MB SCALE: 1:500 @ A1 DATE: 24th JULY 17

JOB NO. 2238 DWG. NO. 08 REVISION M

queens tower lodge  
77-79 east bank road  
sheffield S2 3PX  
T: 0114 2750263  
M: 07443 596098  
E: info.cga@btconnect.com  
Company No. 9118738

Keepmoat, The Waterfront, Lakeside Boulevard,  
Doncaster, DN4 5PL.  
Tel: 01302 347605 www.keepmoat.com

|   |    |          |   |
|---|----|----------|---|
| M | VM | 12.02.19 | Side Door specification added. Typical standard elevation notation amended.                            |
| L | MB | 02.11.18 | Drawing updated to match Planning Layout Rev dd.                                                       |
| K | VM | 15.05.18 | Brick boundary walls added to plan with reference to brick types to be used.                           |
| J | VM | 12.04.18 | Brick specification amended.                                                                           |
| H | VM | 27.03.18 | Brick specification amended.                                                                           |
| G | VM | 05.03.18 | Material key added and plot variant information updated.                                               |
| F | MB | 08.01.17 | Drawing updated to match Planning Layout Rev S.                                                        |
| E | MB | 03.01.18 | Plots 1-13 amended in line with Engineer's requirements. 86/7 House type elevation treatments amended. |
| D | MB | 12.12.17 | Drawing updated to match Planning Layout Rev P.                                                        |
| C | MB | 09.11.17 | Drawing updated to match Planning Layout Rev N.                                                        |
| B | MB | 01.11.17 | Drawing updated to match Planning Layout Rev M.                                                        |
| A | VM | 20.10.17 | Drawing updated to match Planning Layout Rev L. Plots 57 and 58 amended to feature plots.              |

REVISION

© COPYRIGHT EXISTS ON THE DESIGNS AND INFORMATION SHOWN ON THIS DRAWING. • DO NOT SCALE FROM DRAWING ALL DIMENSIONS TO BE VERIFIED ON SITE PRIOR TO COMMENCING ANY WORK