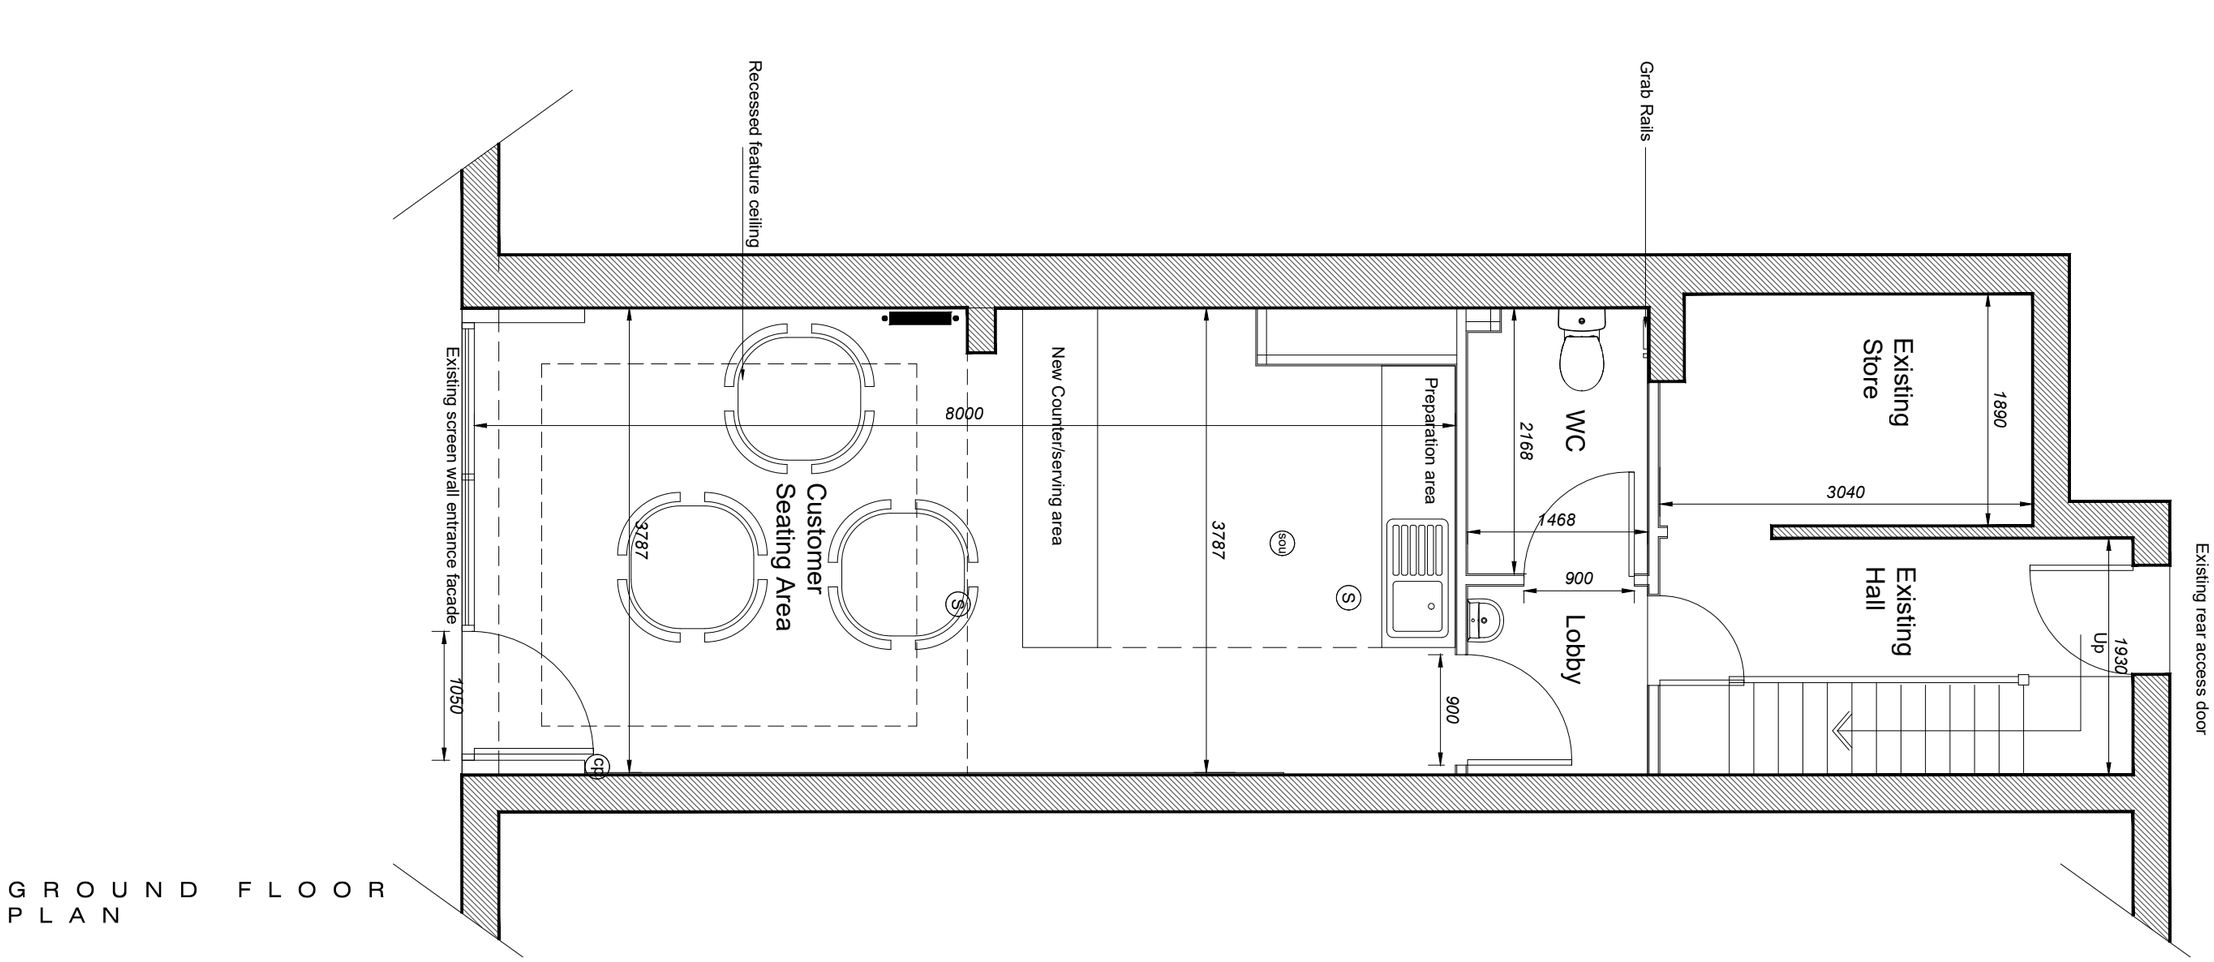

GROUND FLOOR PLAN

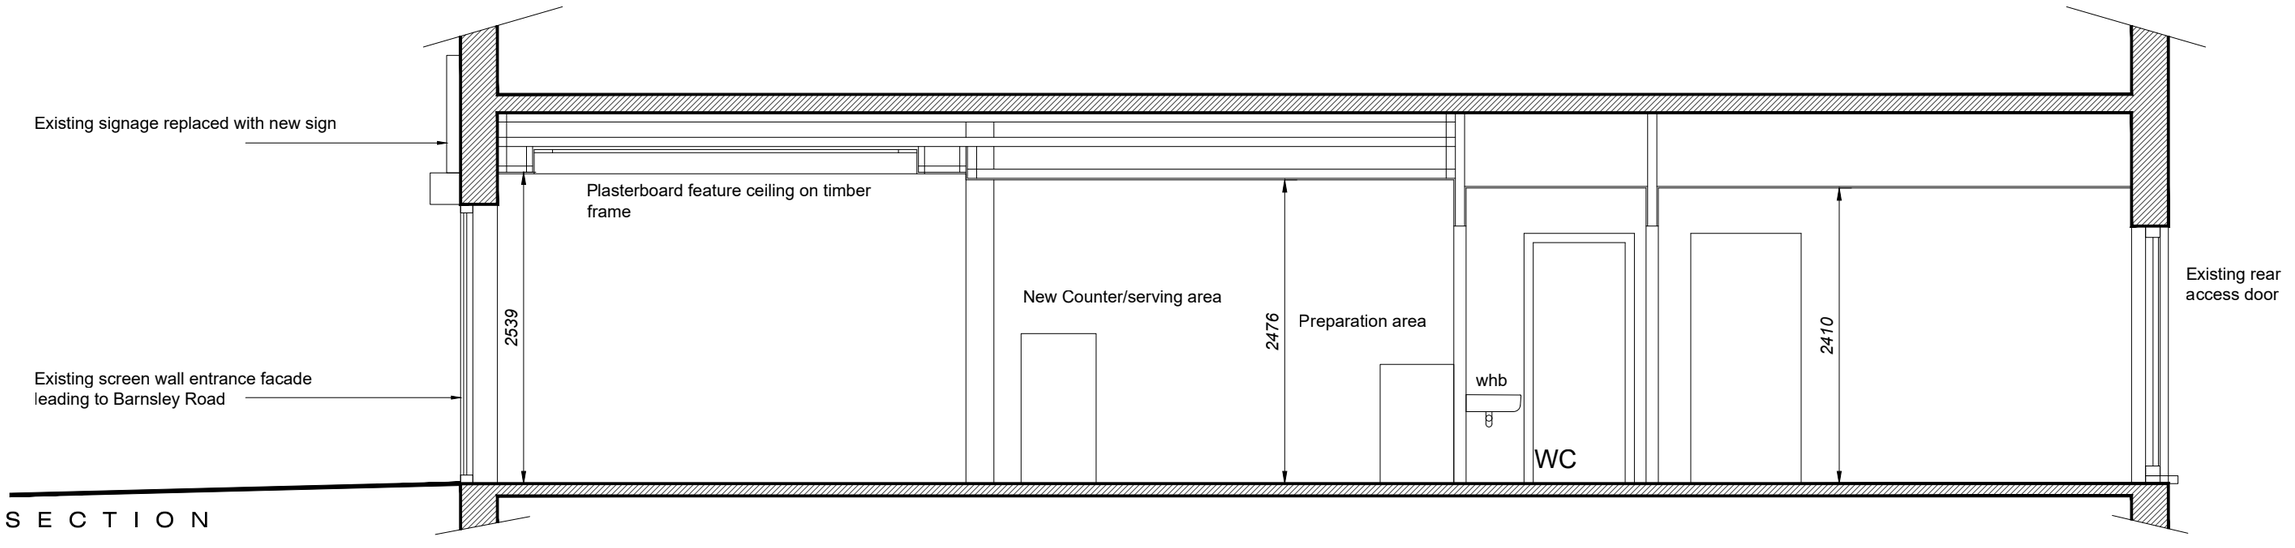

SECTION

CLIENT DETAILS	PROJECT DETAILS		TITLE		REV	DESCRIPTION	DATE	
Mr & Mrs Bitmez	Proposed Internal Alterations and Change of Use		Proposed Ground Floor Plan and Section		A	Seasonal seating removed as per BMBC's requirements	11/02/2019	Residential S72 Ltd, 9 Malham Close, Shafton Barnsley, S72 8PE T 01226 717079 M 07305270468
218 Barnsley Road Cudworth Barnsley S72 9LH	REFERENCE: 19-01-003	No: 02	SCALE- 1:50 DATE- 01/19	DRAWN- IKC				