



Redbrook Road

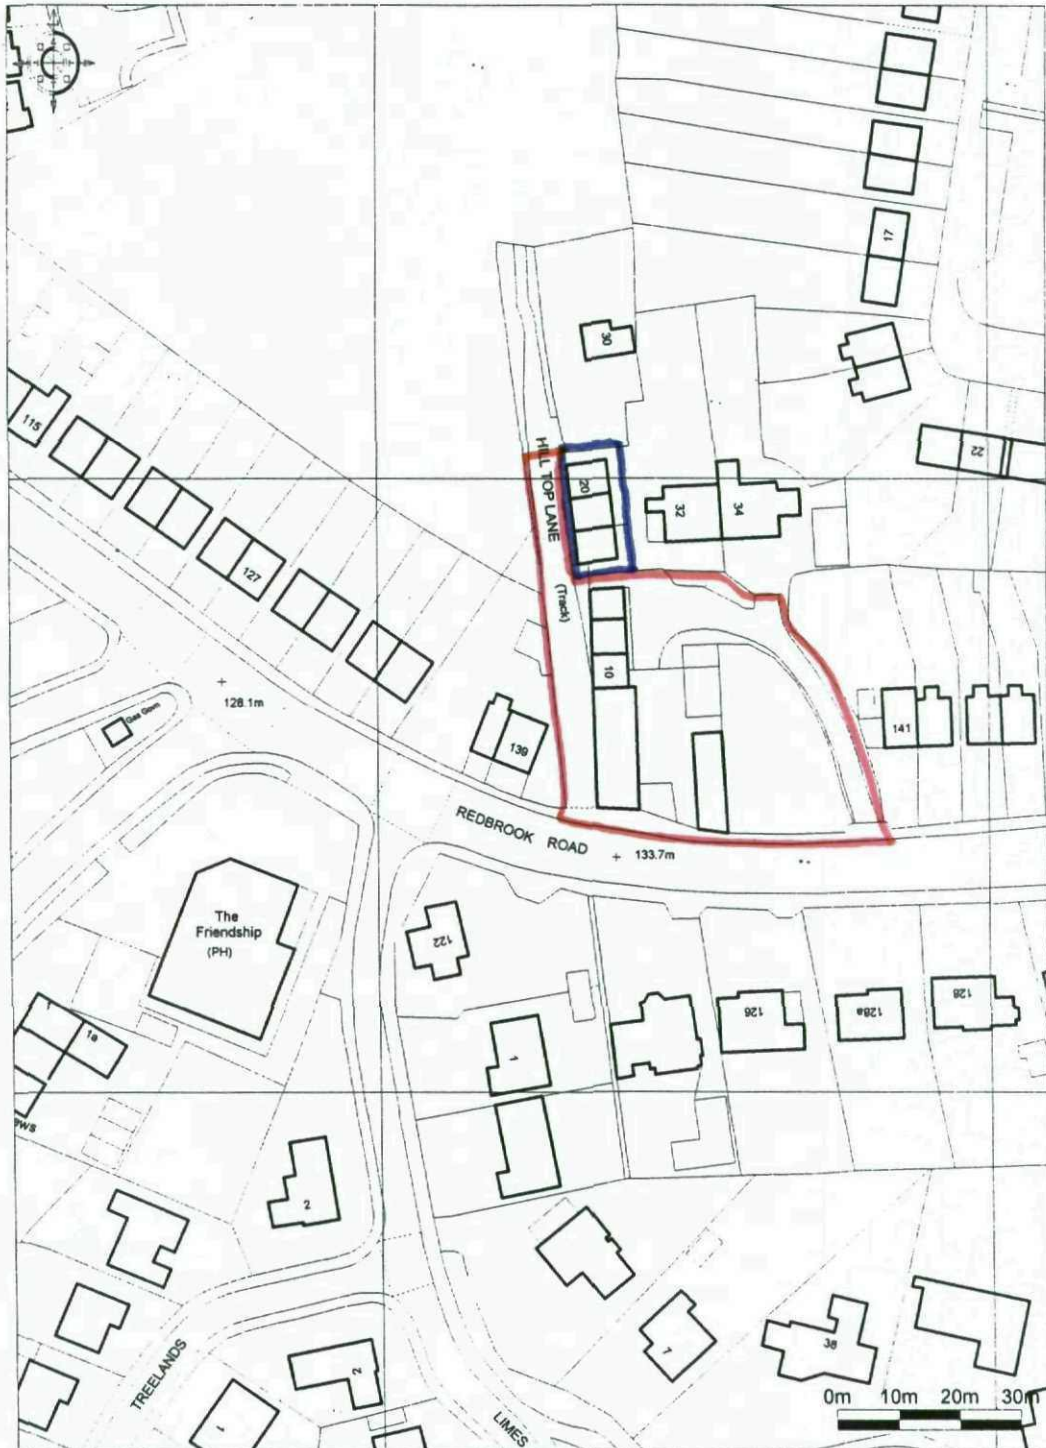

Enabled by
Ordnance Survey

© Crown Copyright 2009. All rights reserved. Licence number 100020449 Plotted Scale - 1:1250

Peter Dimberline Ltd

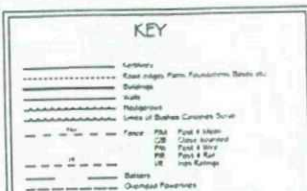


ALL LEVELS RELATED TO OBBM VALUE 137.92M
LOCATED ON POST OFFICE ON REDBROOK ROAD




Survey
Site
Services


Serial ID	Provisioned ID	Open ID	Default ID
Dra No B3GG51		Date 22/1/07	

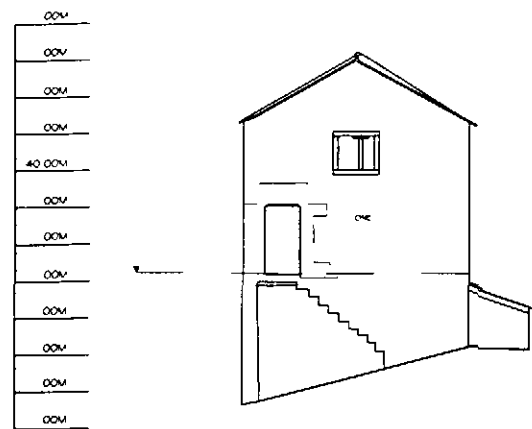


SOUTH ELEVATION

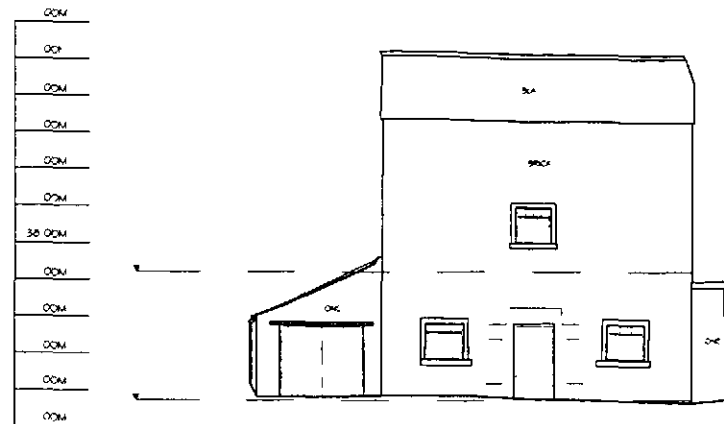

WEST ELEVATION

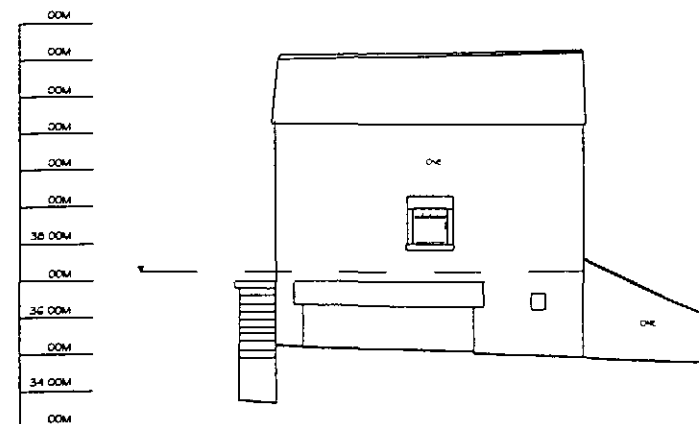

EAST ELEVATION

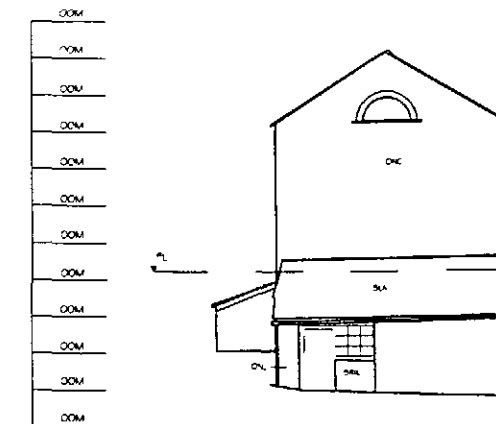


NORTH ELEVATION





WEST ELEVATION




EAST ELEVATION

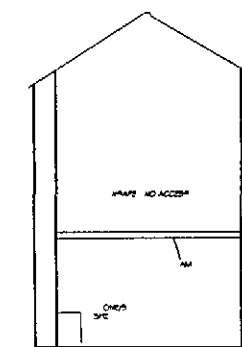


SECTION B B

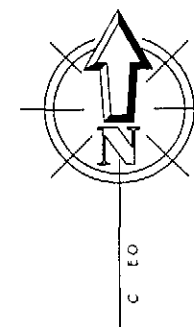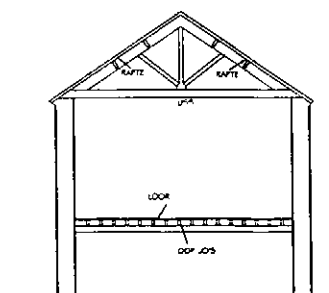


SECTION C C

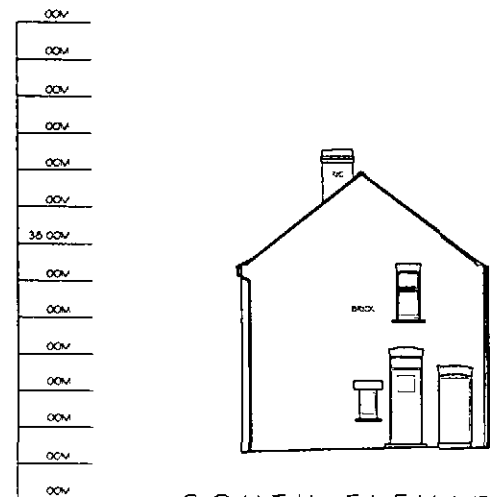


SOUTH ELEVATION

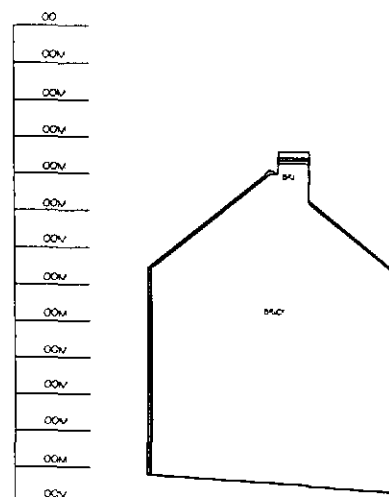


NORTH ELEVATION

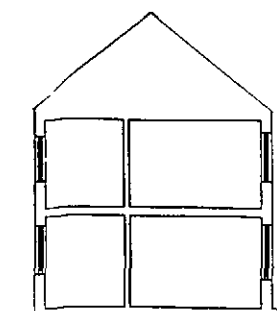


SECTION D D

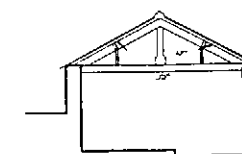


SECTION A A

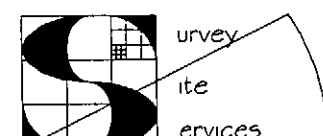
REVISIONS			
SCALE = 1:100			
 Consulting Engineers Surveyors			
Survey and Site Services LLP F J d Hou Willingt S t B y 570 SW T nd (0 226) 289 77			
Srv d f CHRIS CARR			
ELEVATIONS HILLTOP FARM RLD BROOK ROAD BARNSELY			
Sur	ML	Doc	Doc
Dgn	B366/E	D	10.207

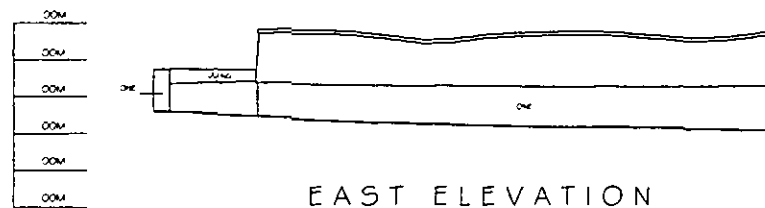


EAST ELEVATION

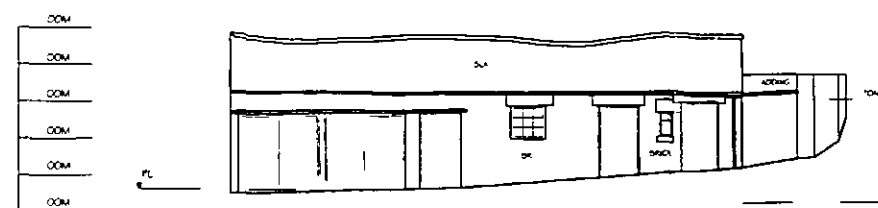


WEST ELEVATION

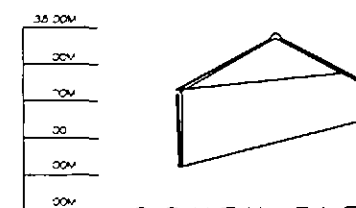

SOUTH ELEVATION

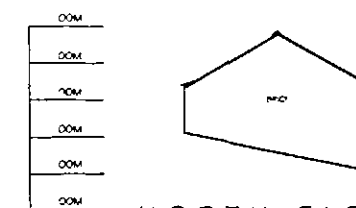


NORTH ELEVATION

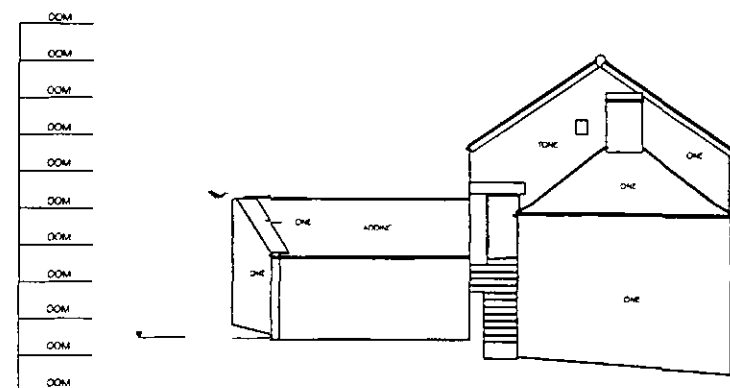


NORTH ELEVATION




WEST ELEVATION

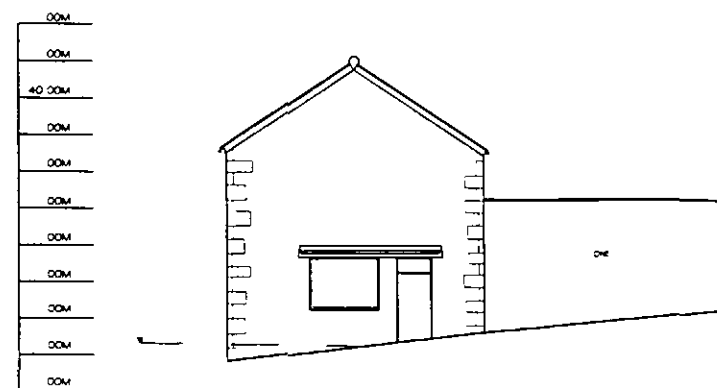


SOUTH ELEVATION


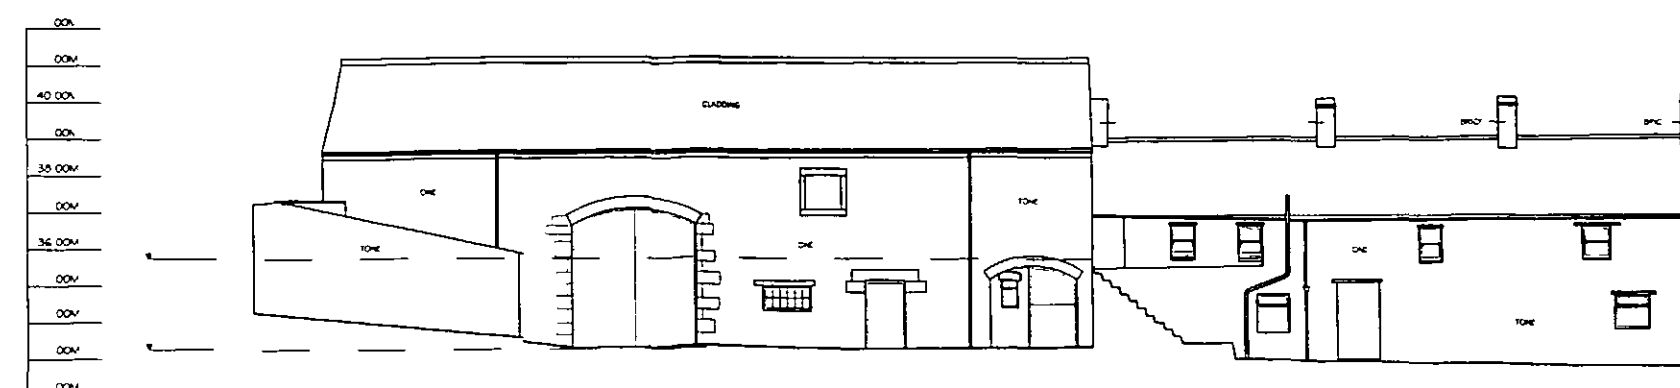


EAST ELEVATION



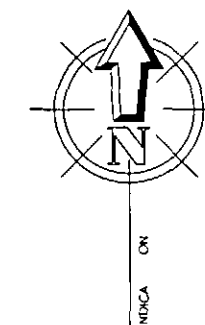


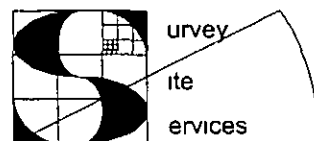REVISIONS	
SCALE 1:100	
 Consulting Engineers Surveyors	
Survey and Site Services LLP Fra ds Jordan House W ilington Street B msley S70 1SW T l nd Fax (01226) 289177	
S r v yed f	CHRIS CARR
ELEVATIONS HILLTOP FARM REDBROOK ROAD BARNLEY	
Surveyed MJ	Processed MJ
Drawn MJ	Checked VHM
Drg N B366/E/1	D 10/12/07


FIRST FLOOR

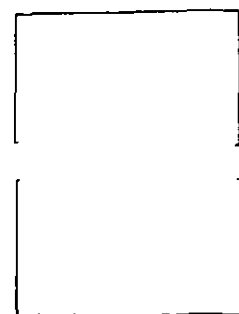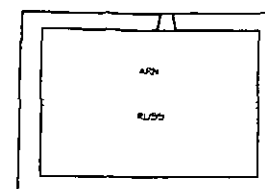


SECOND FLOOR

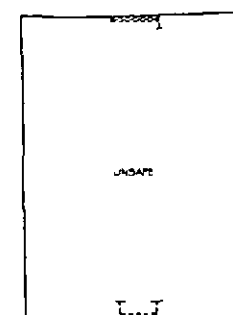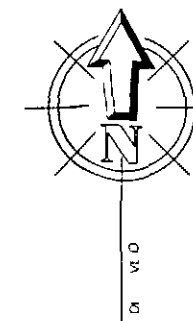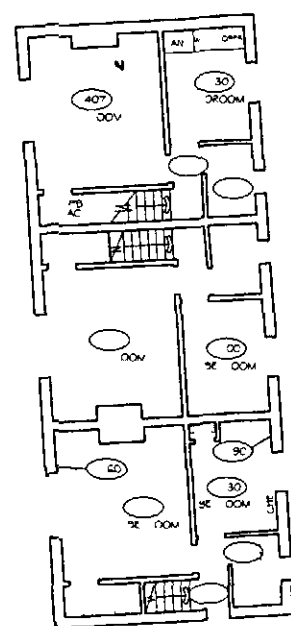



FIRST FLOOR

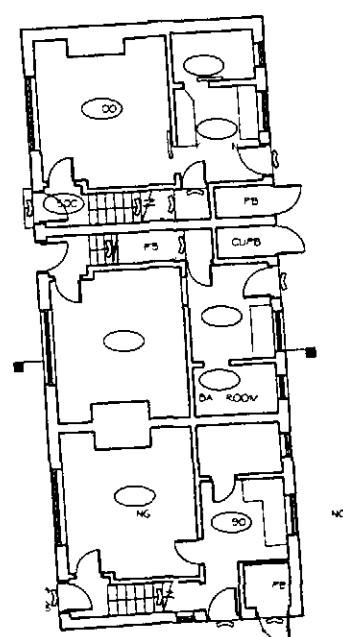

GROUND FLOOR

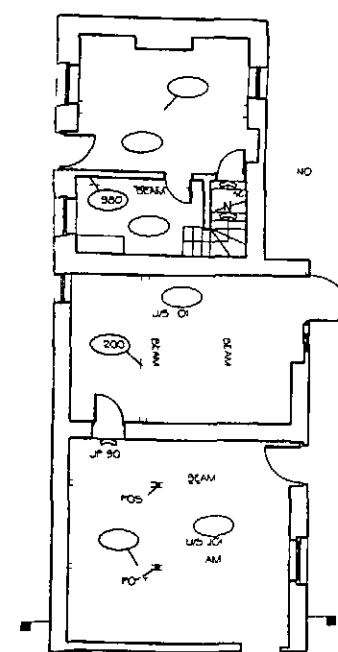


GROUND FLOOR

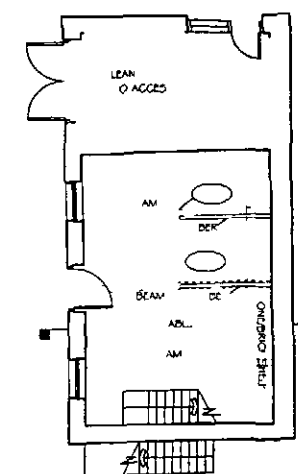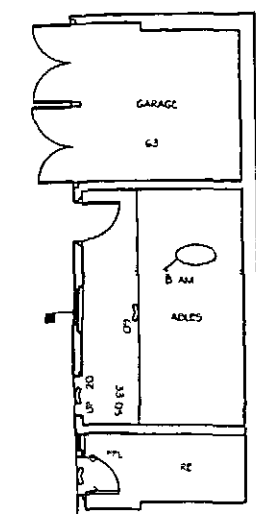[illegible]

SURVEY CONTROL DETAILS

REVISIONS

SCALE = 1 100

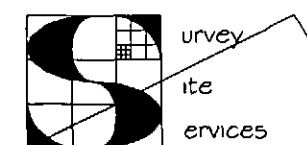

Consulting Engineers
Surveyors

Survey and Site Services LLP
Pine Jordan House
Westgate Str
Barnaby
S70 1SW
Tel and Fax (0 226) 289177

Surveyed by	CHRIS CARR
-------------	------------

FLOOR PLANS
HILLTOP FARM
REDBROOK ROAD
BARNSELEY

noje vrtu	aceste	Drain	
D g N B366/ P		D t O 2/0	