



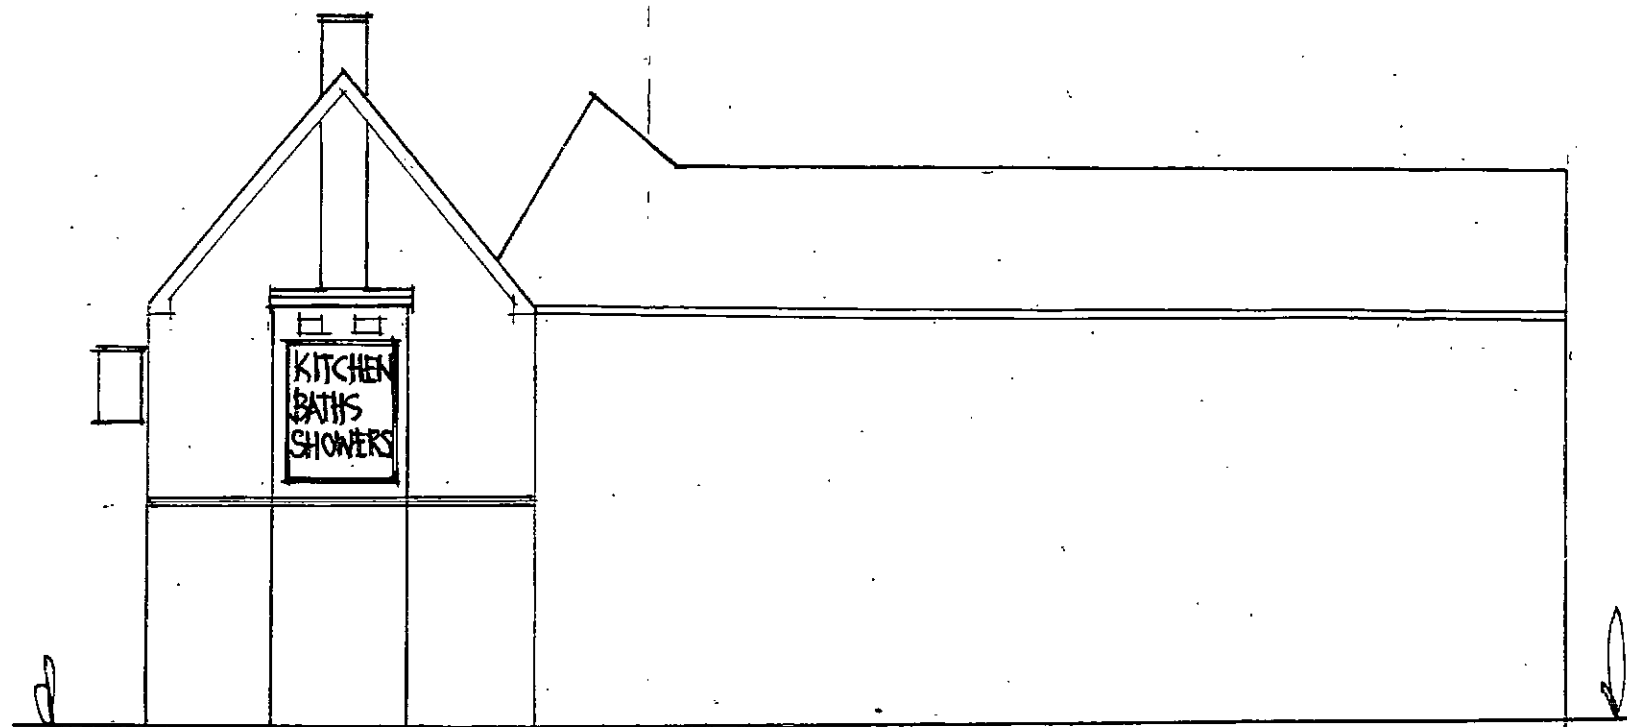

PROPOSED SIDE ELEVATION



SIDE ELEVATION

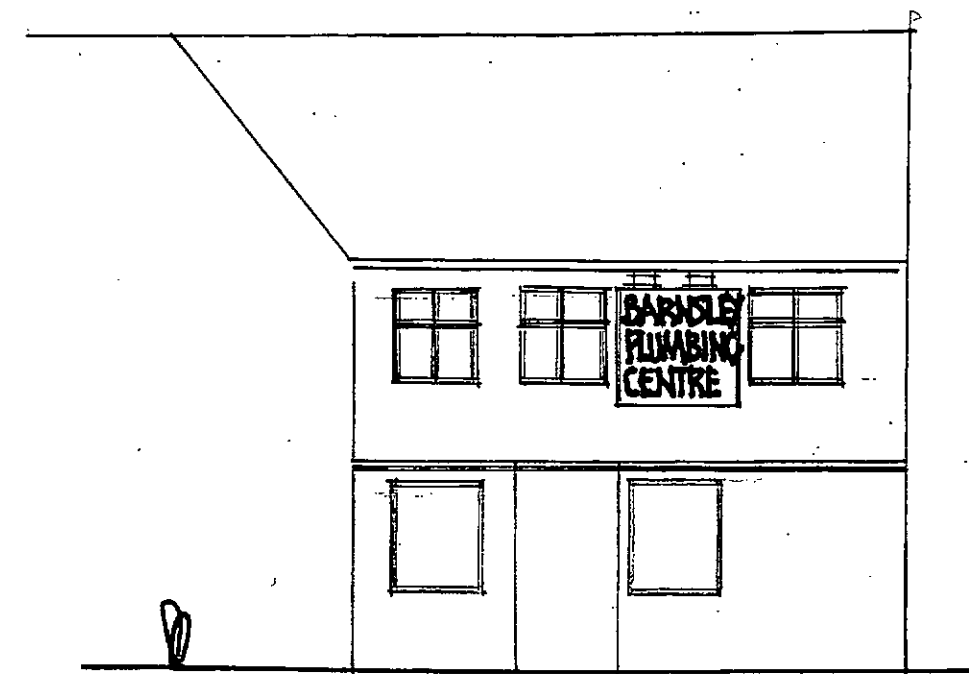

PROPOSED FRONT ELEVATION

BARNLEY
PLUMBING
CENTRE

KITCHENS
BATHS
SHOWERS
TILES



ALL REPLACEMENT SIG
LETTERING TO BE
RED ON WHITE
BACKGROUND AS
BELOW

PROPOSALS SPECIFICATION

'BARNLEY PLUMBING CENTRE'
RED (BS 04 E 53) ON WHITE BACKGROUND
BALANCE OF SIGN (ANY YELLOW (10 E 53)
ON COBALT BLUE (18 E 53)

BARNLEY PLUMBING
BATHROOMS KITCHENS TILES

BARNLEY PLUMBING CENTRE, CUNDY CROSS

SCALES 1:100 1:50