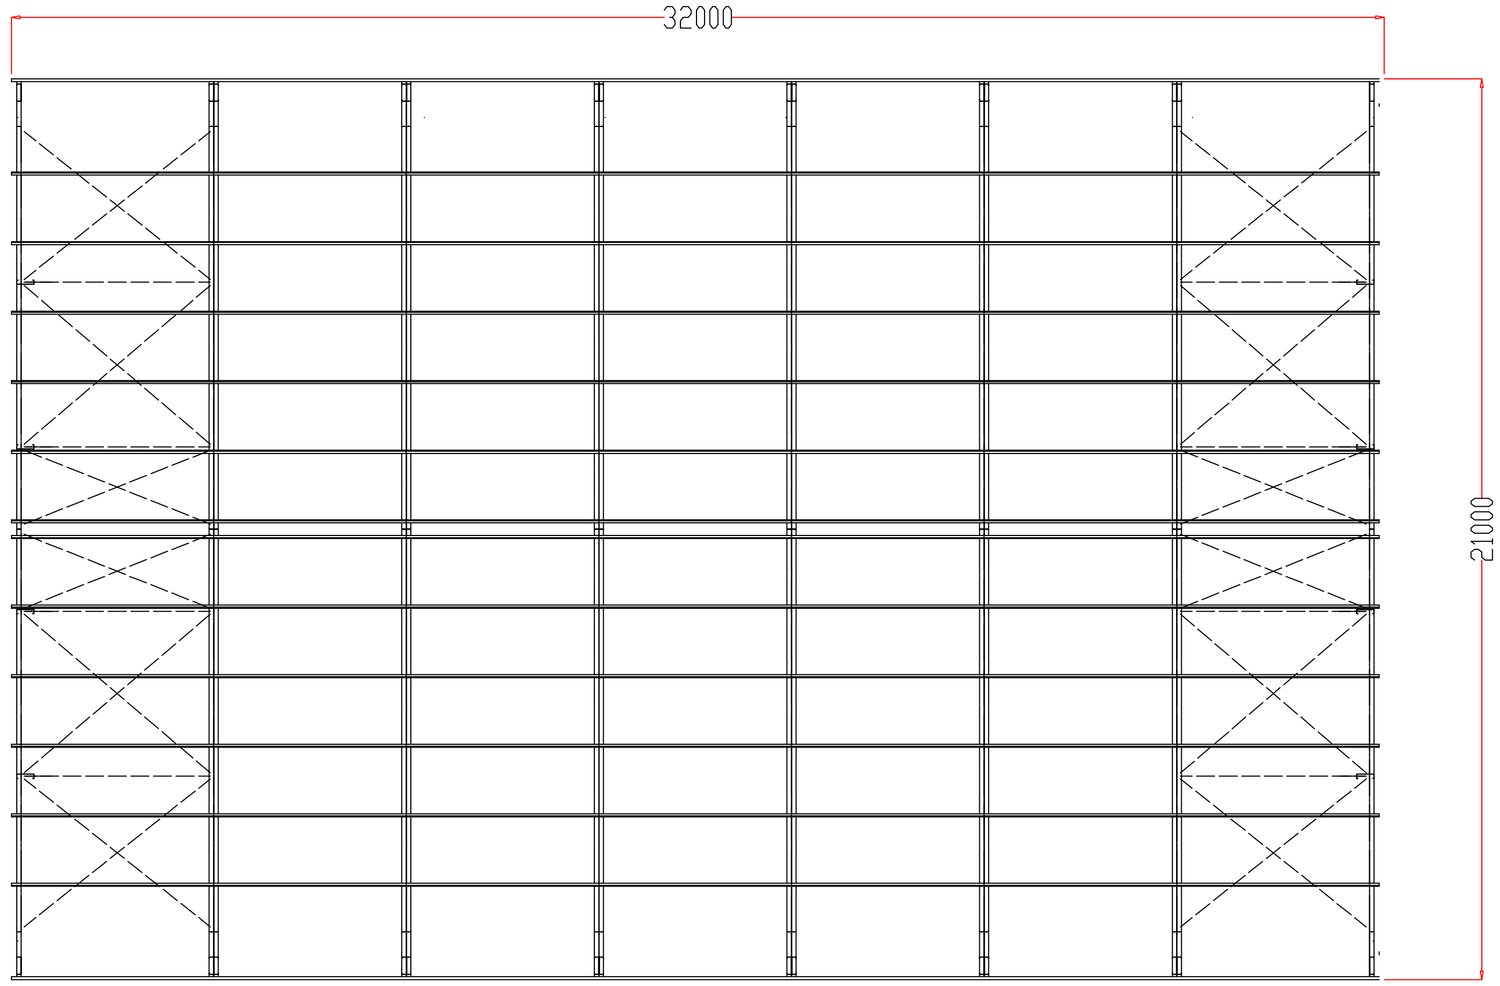

Roof plan

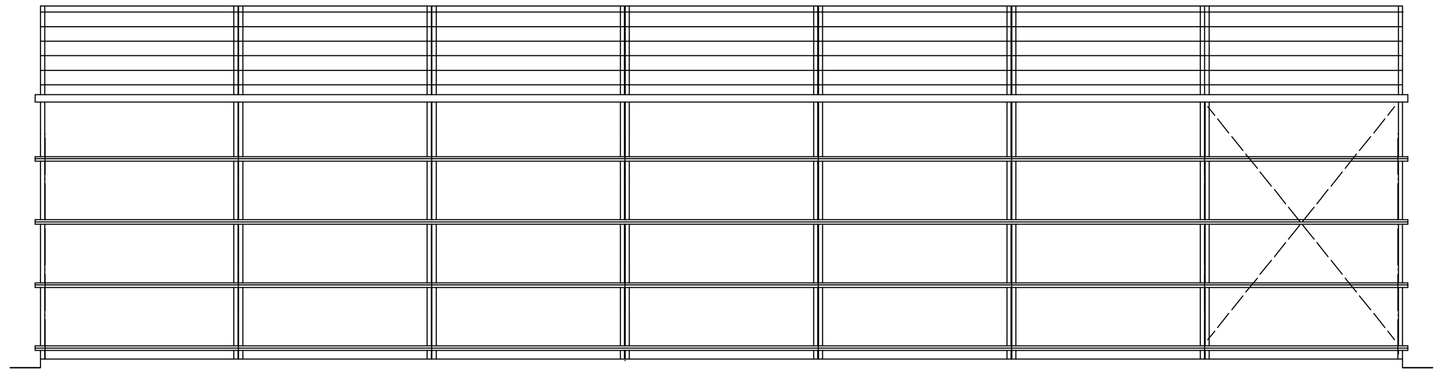

East Elevation

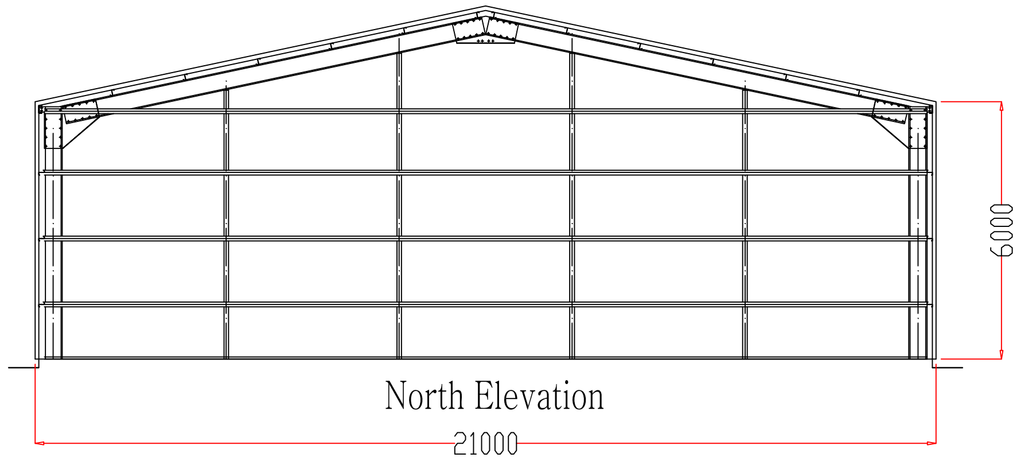

North Elevation

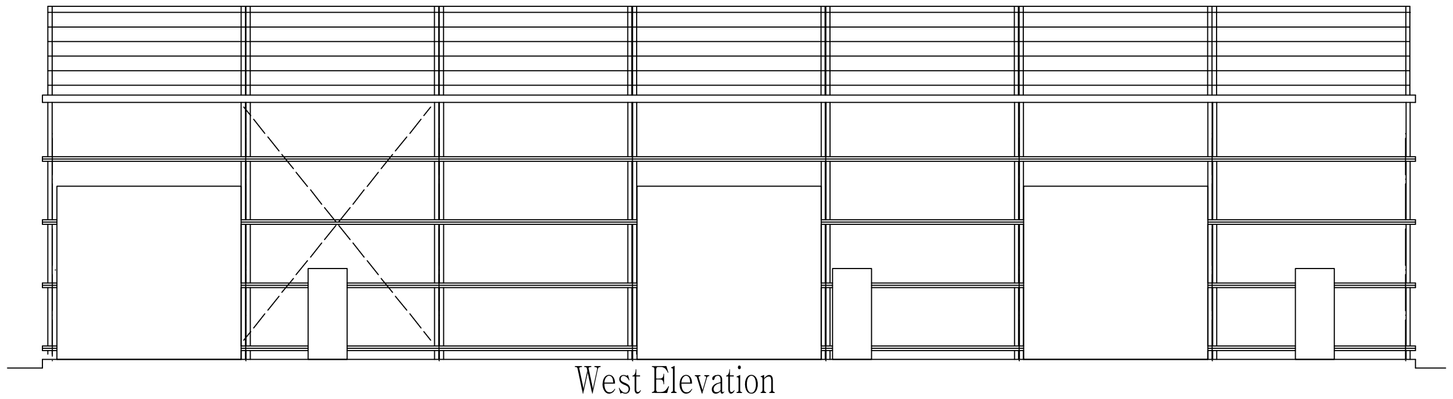

West Elevation

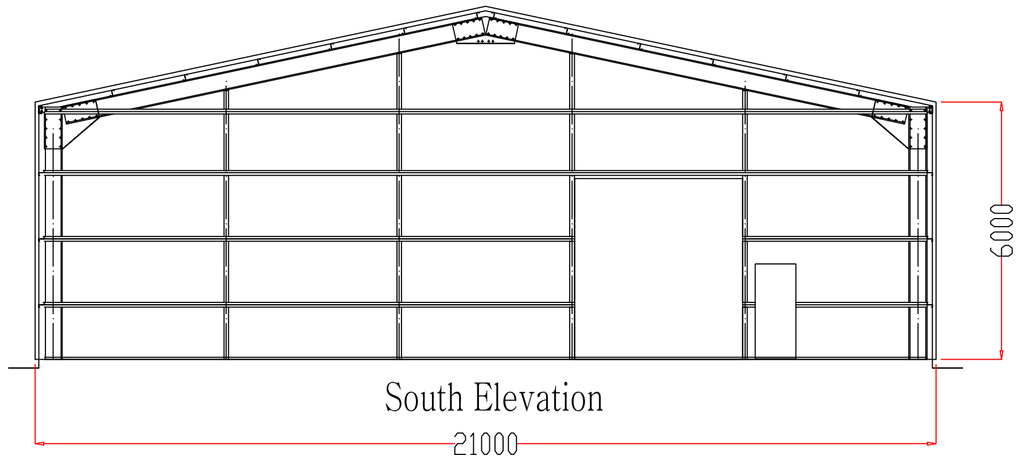

South Elevation

Mod. –	Date :	Mod. –	Date :	Mod. –	Date :

	Drawn	Checked	Approved		Drawn	Checked	Approved		Drawn	Checked	Approved
Name				Name				Name			
Signature	.....			Signature	.....			Signature	.....		

Toffs Ltd

Barugh Green Road

Barnsley S75 1JT

Proposed Unit

Original Scale	1:100	Drg. No.	All Elevations Frame	Issue
Project No.	–			–

A1