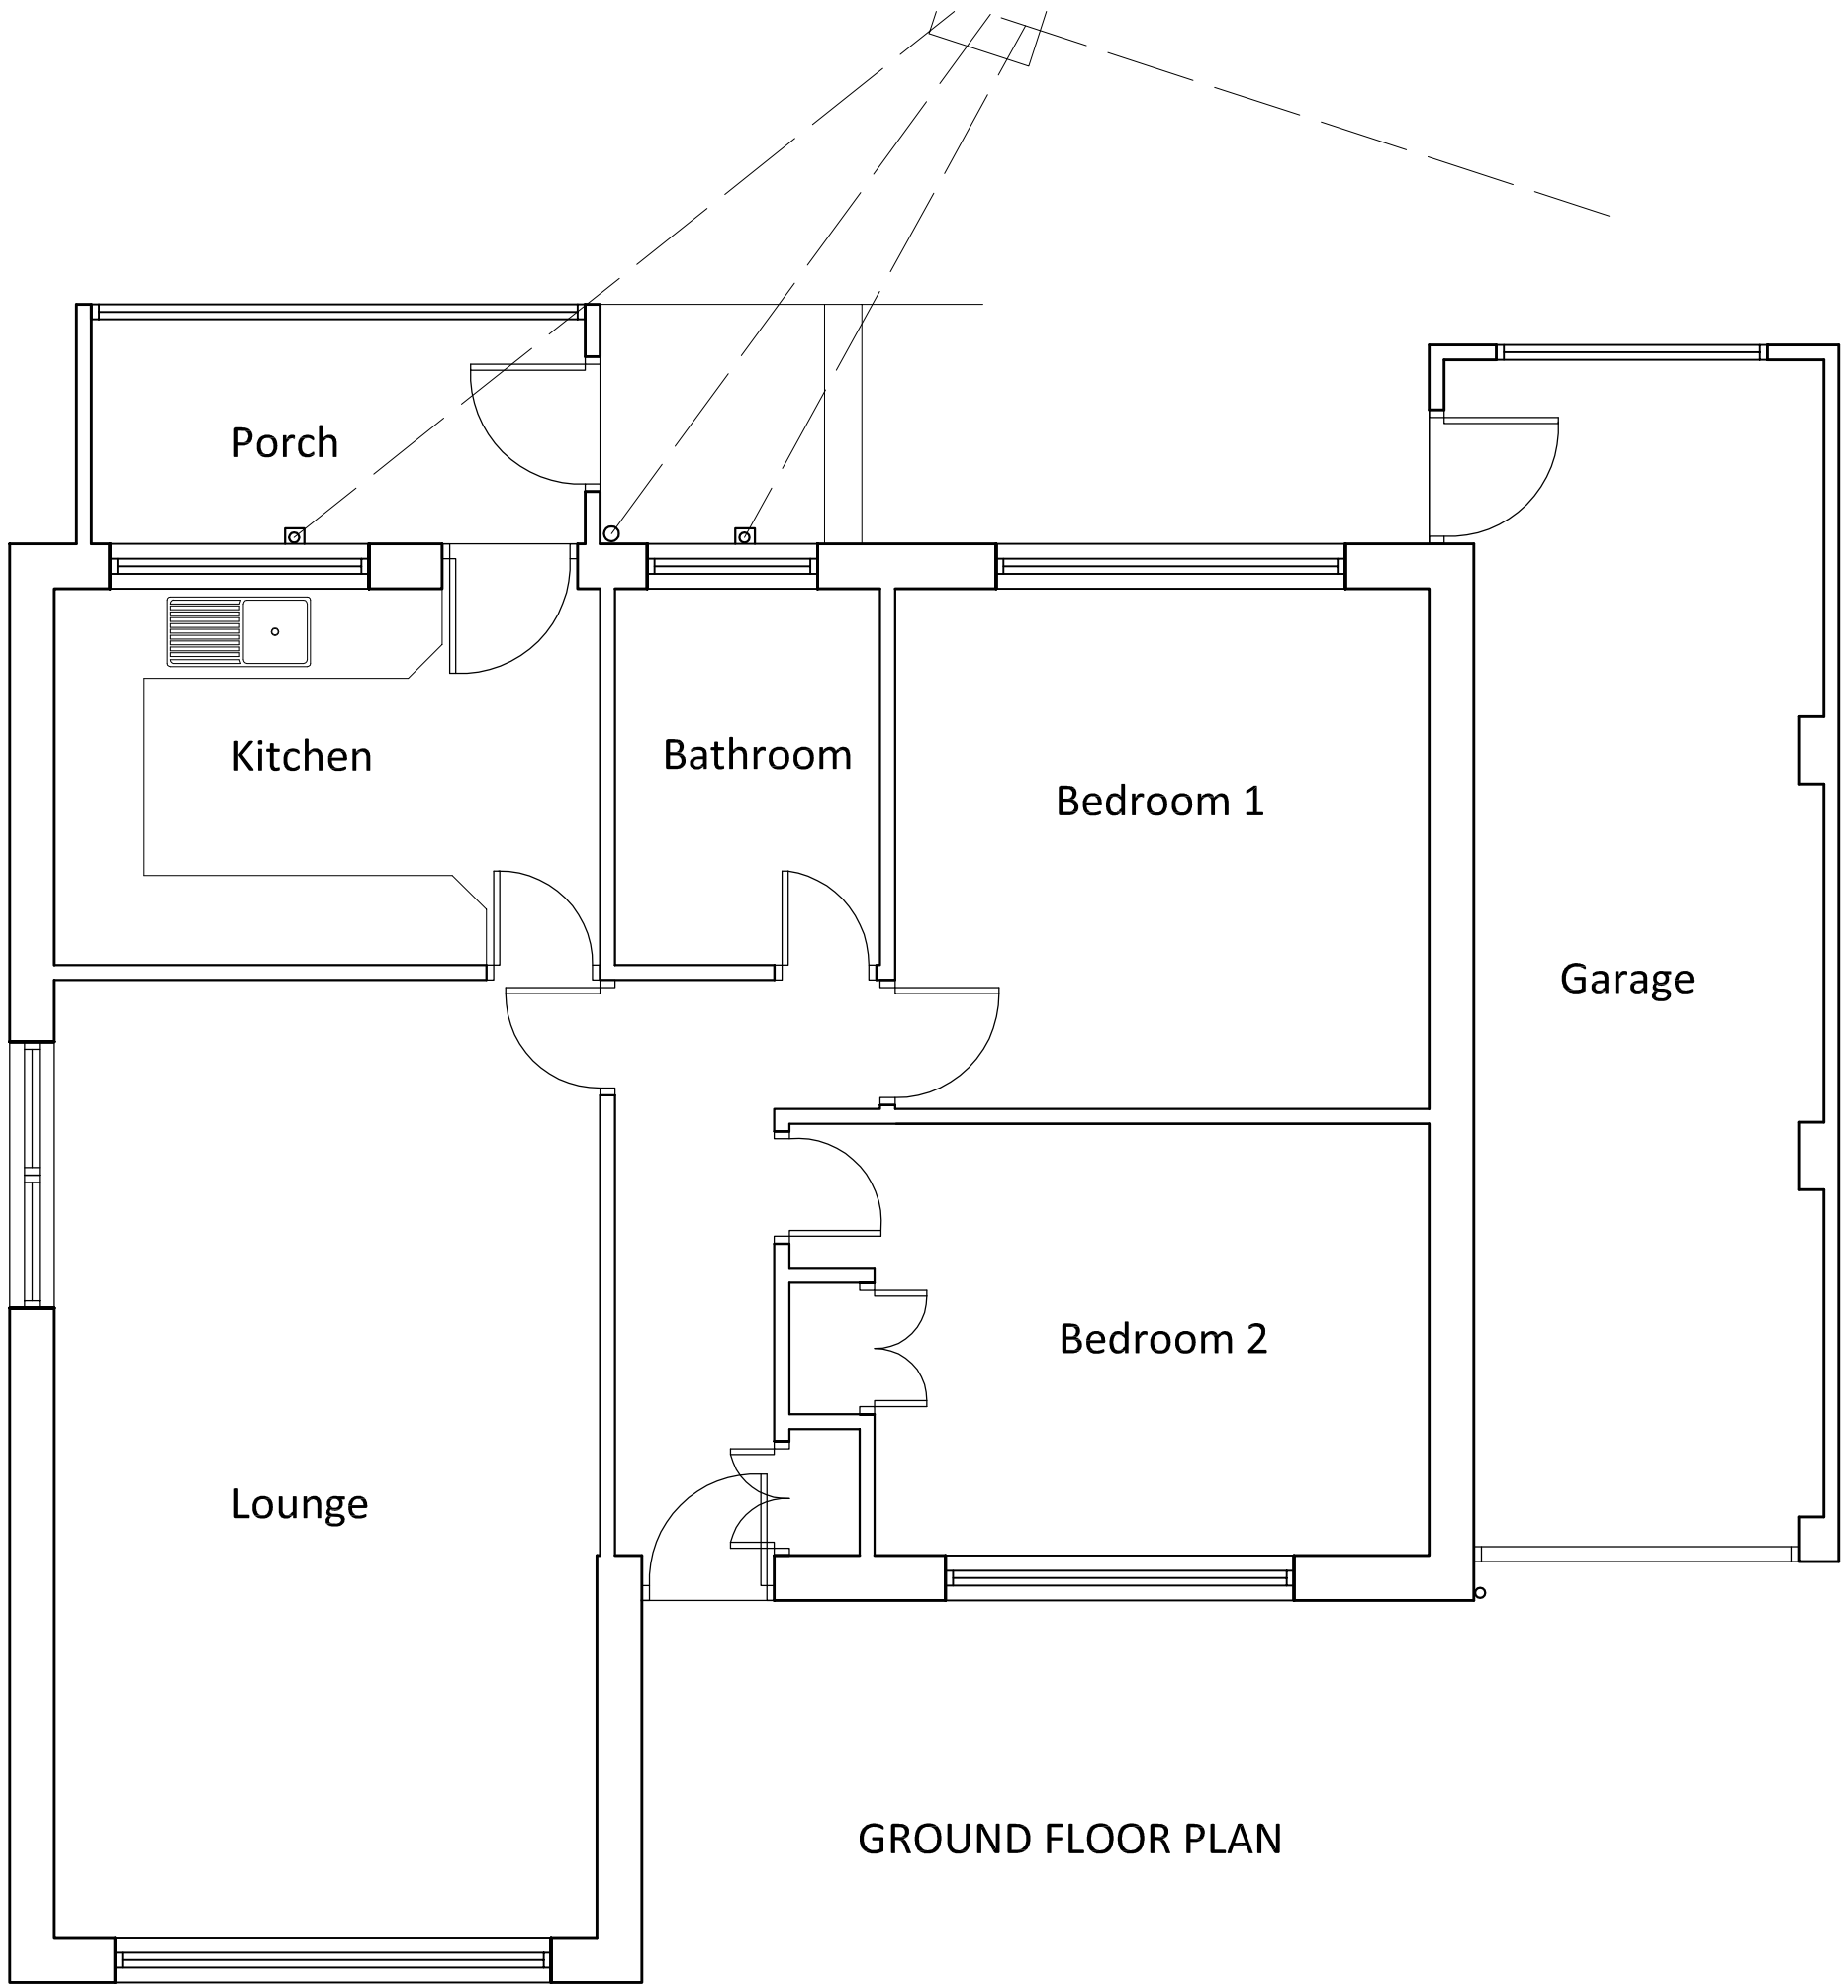


GROUND FLOOR PLAN

Project	Title	Scale
PROPOSED PORCH SUN LOUNGE AND UTILITY ROOM EXTENSION AT 32 MILTON ROAD HOYLAND BARNSLEY	EXISTING FLOOR PLANS	1:50/100