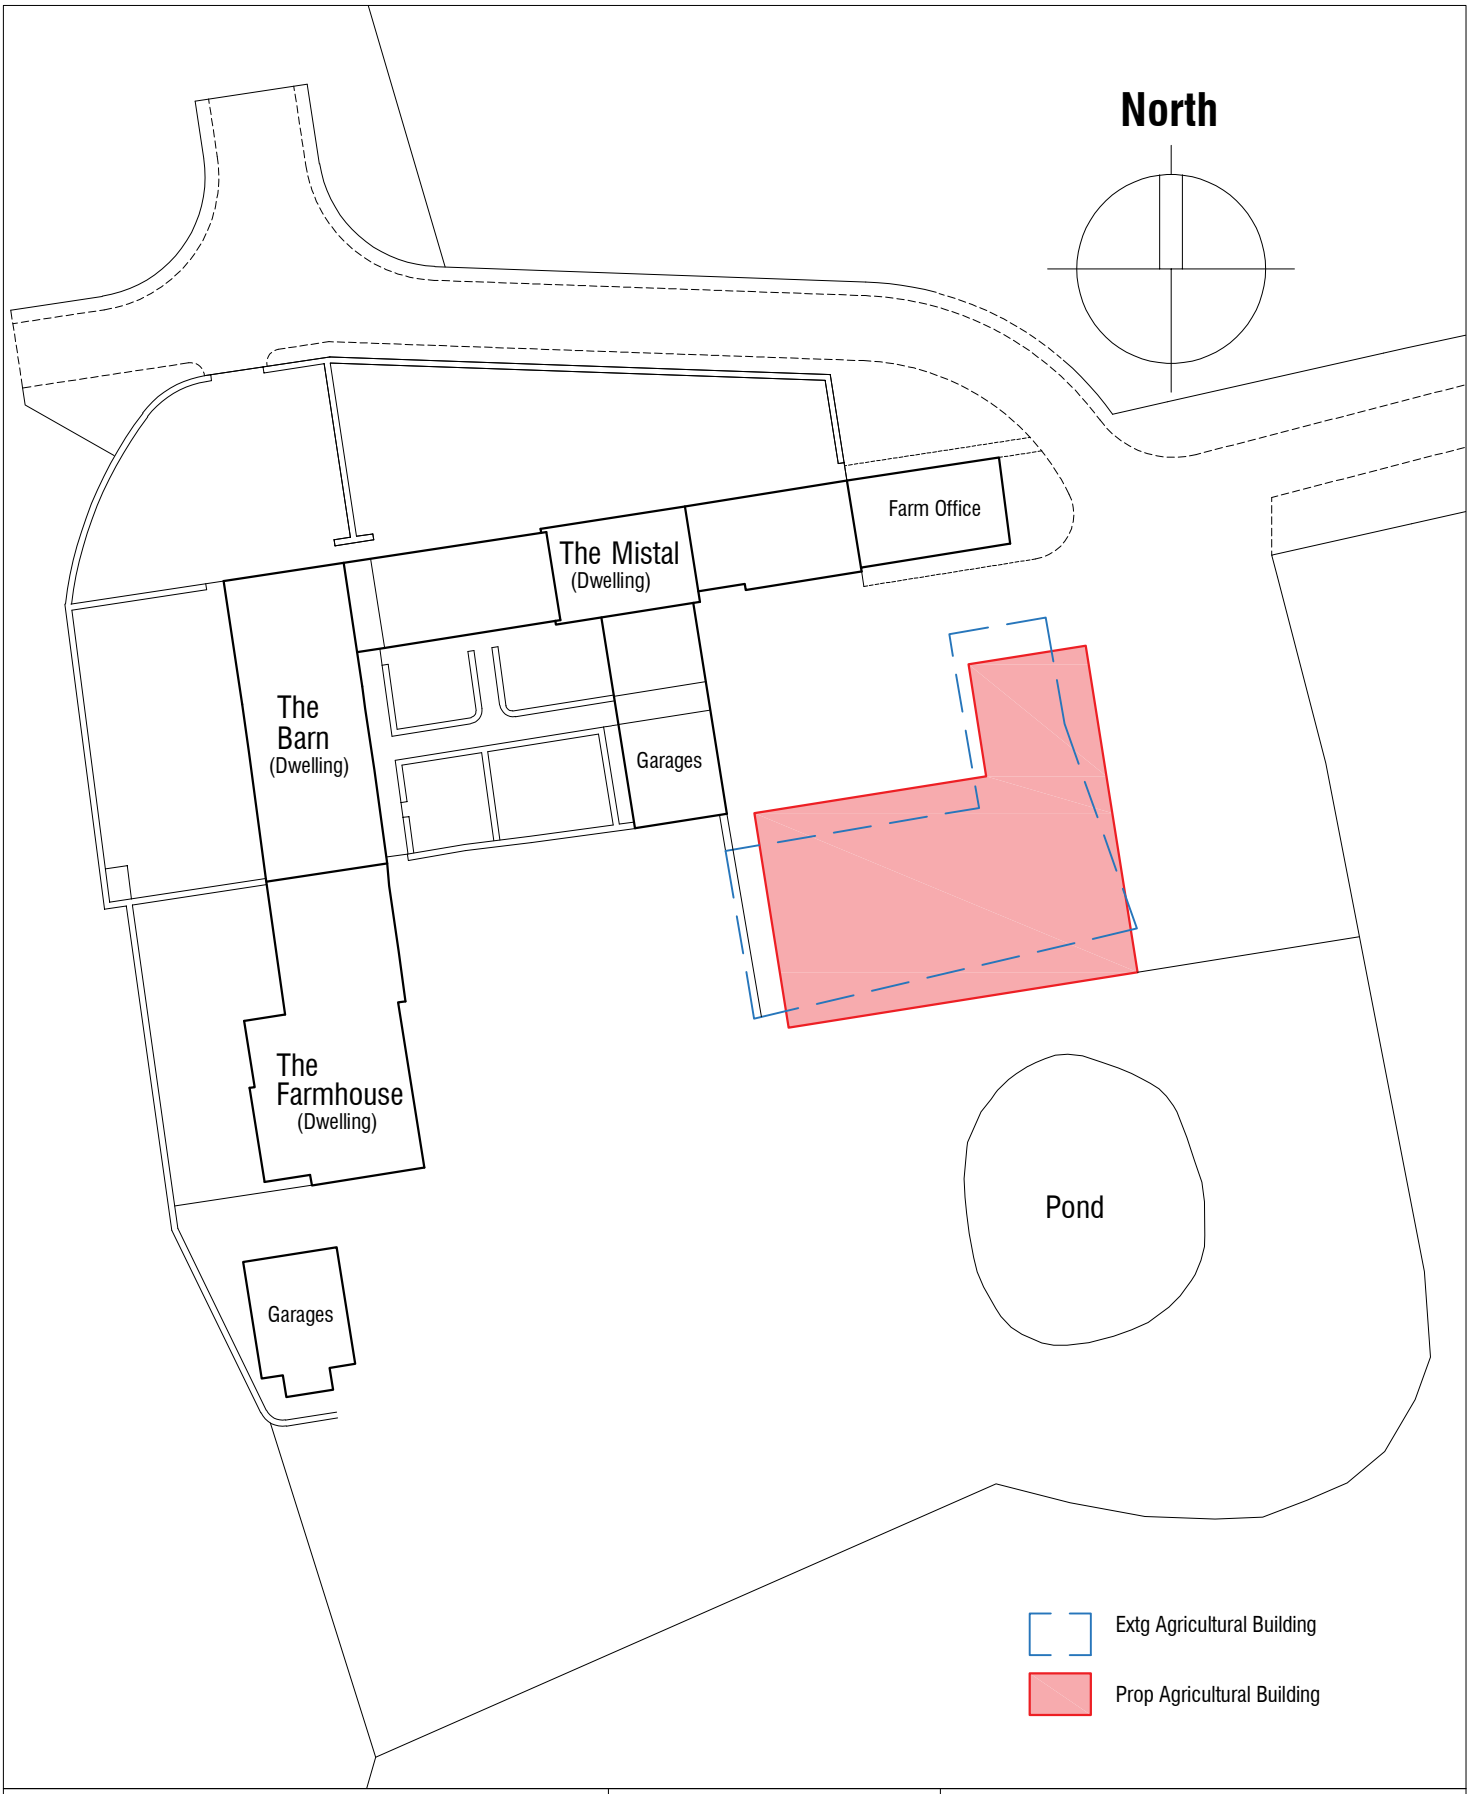


Upper Woodhead Farm
Woodhead Lane
Hoyland
Barnsley
S74 9SY

BLOCK PLAN

Scale 1:500

Date Jan 2023

Ref 22.16

Drwg No **P11**

mboothdesign
architectural design and building consultants

Fairfield House
Berneslai Close Barnsley
S70 2FL
M: 07881898300
E: mark@mboothdesign.co.uk