
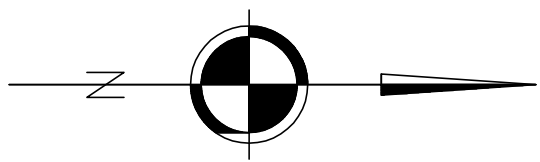


PRELIMINARY

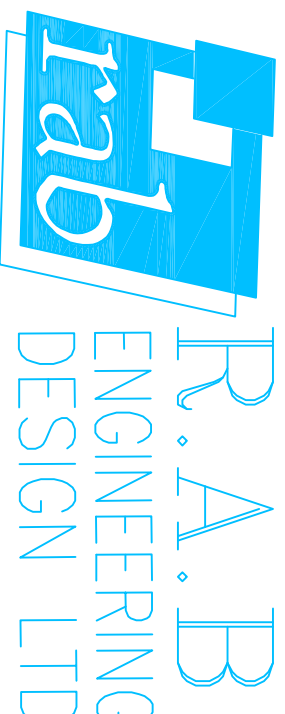

21 BURNCROSS DRIVE
SHEFFIELD S35 1DJ
TEL.(0114)2570576

Strata Homes

Burntwood Rd
Grimehorpe
Drainage Strategy

DRAWN BY RAB

SCALE 1:500 DATE Dec 09

DRAWING No 913-DS REV

PRELIMINARY ONLY

Sub Sta