


S:\212166 Pudding Hill, Brierley\Drawings\Design Information\2121-06-1001 Location Plan.dwg, 100, 14/02/2013 14:13:50, shancock, PrimorPDF (temporary).pc3, A4, 1:1

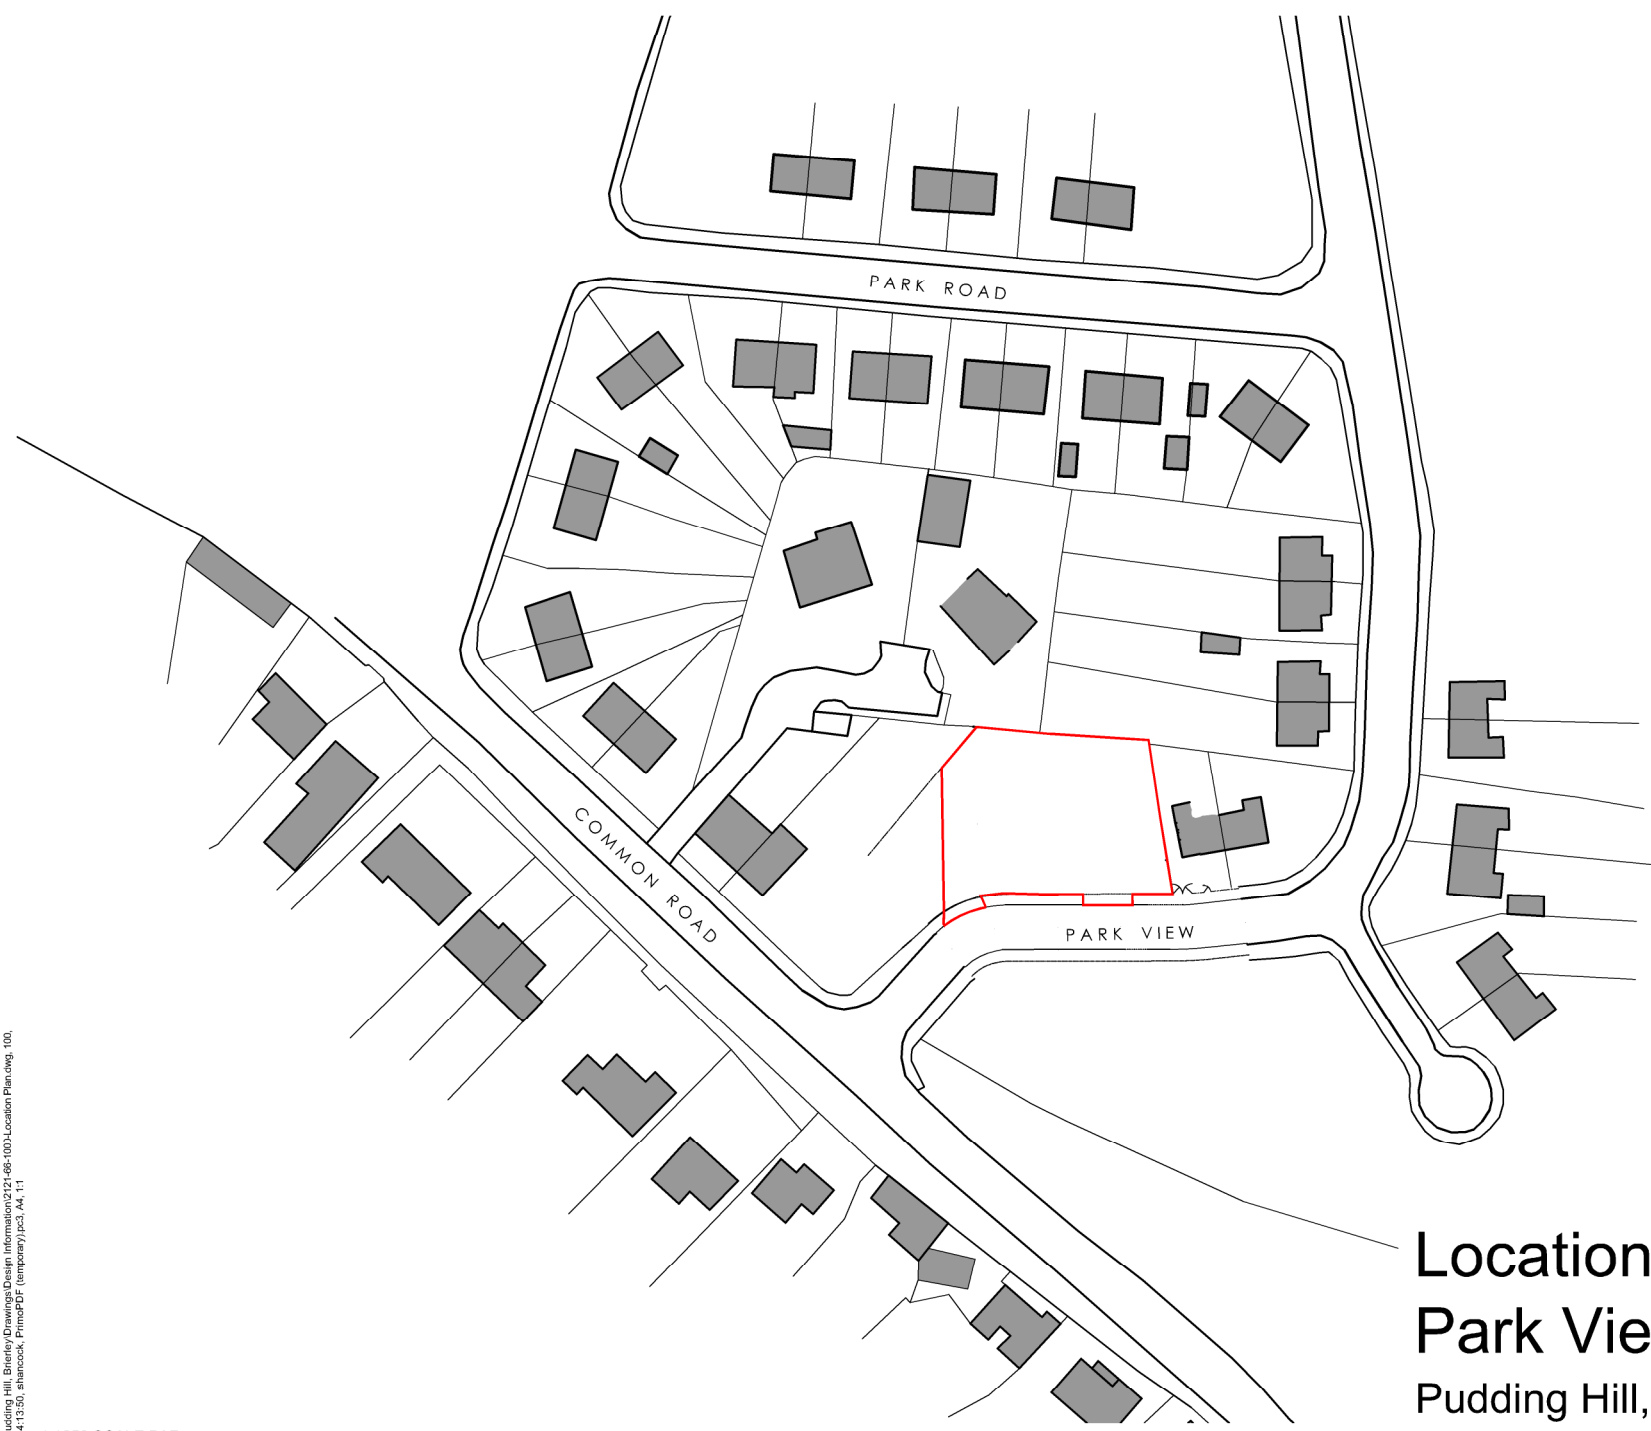

Location Plan Park View Pudding Hill, Brierley Yorkshire Housing


© Acanthus WSM Architects

The general contractor is responsible for the verification all dimensions on site and the architect is to be informed of any discrepancy.

The status of information contained in a computer copy of this drawing shall be limited to that conveyed by the paper copy.

Design Criteria

- Site to comply with the following design criteria subject to confirmation of the form of construction and assessment by an external accredited assessor.
- Design and Quality Standards: (WC H)
 - Code for Sustainable Homes Level: (3)
 - ☐ BREEAM Rating: (NA)
 - ☐ Lifetime Homes: (No)
 - Building For Life Minimum Score: (12)
 - Secured by Design: (Full - Buildings & Site)
- Revisions:
- | Rev | Date | By/Chk |
|------|------|--------|
| Note | | |

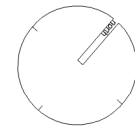

Drawing Status	
☐ preliminary	☒ planning
☐ information	☐ tender
☐ comment	☐ construction
☐ approval	☐ record/as built
Scale	1:1250 @ a4
Date	Feb.2013
Drawn/Checked	SHJRW
Dwg.No	2121.66.100

