




SIDE

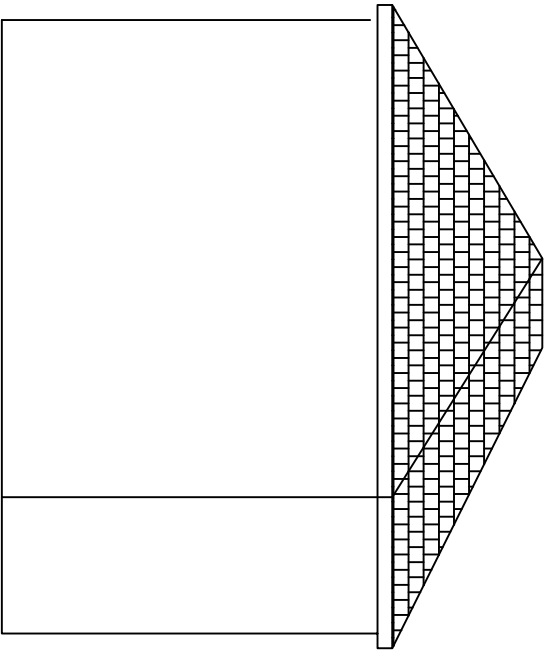


FRONT

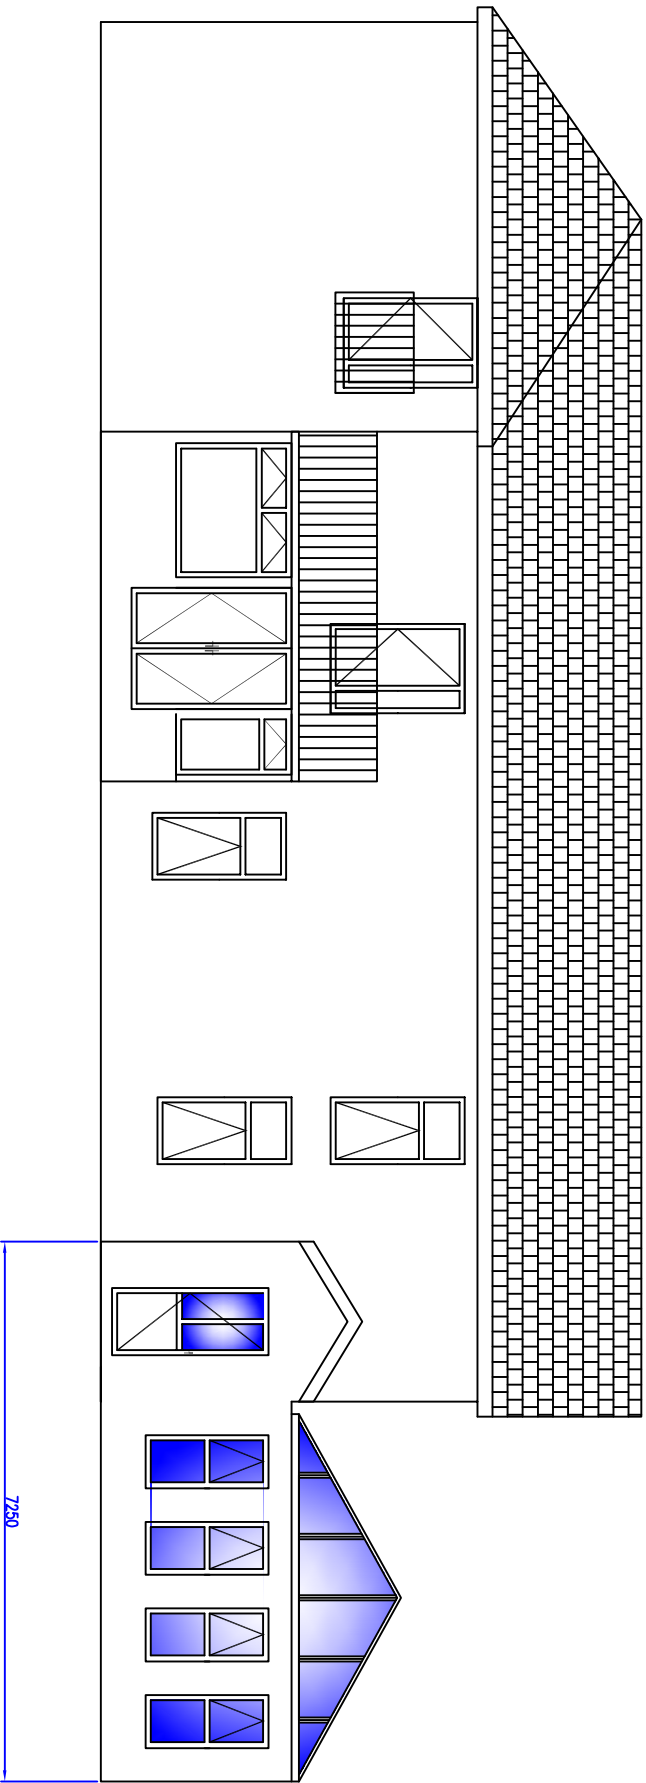


SIDE

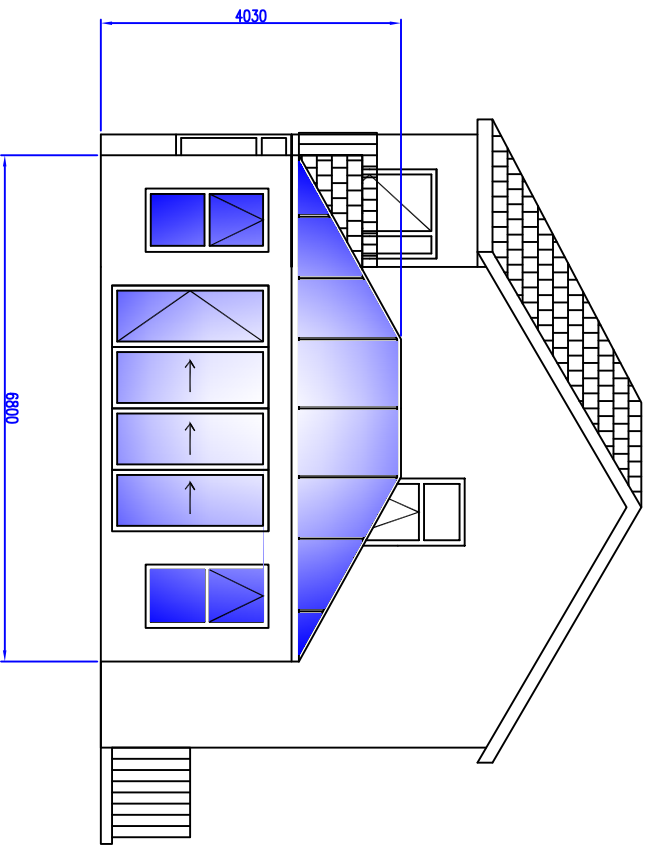

REAR

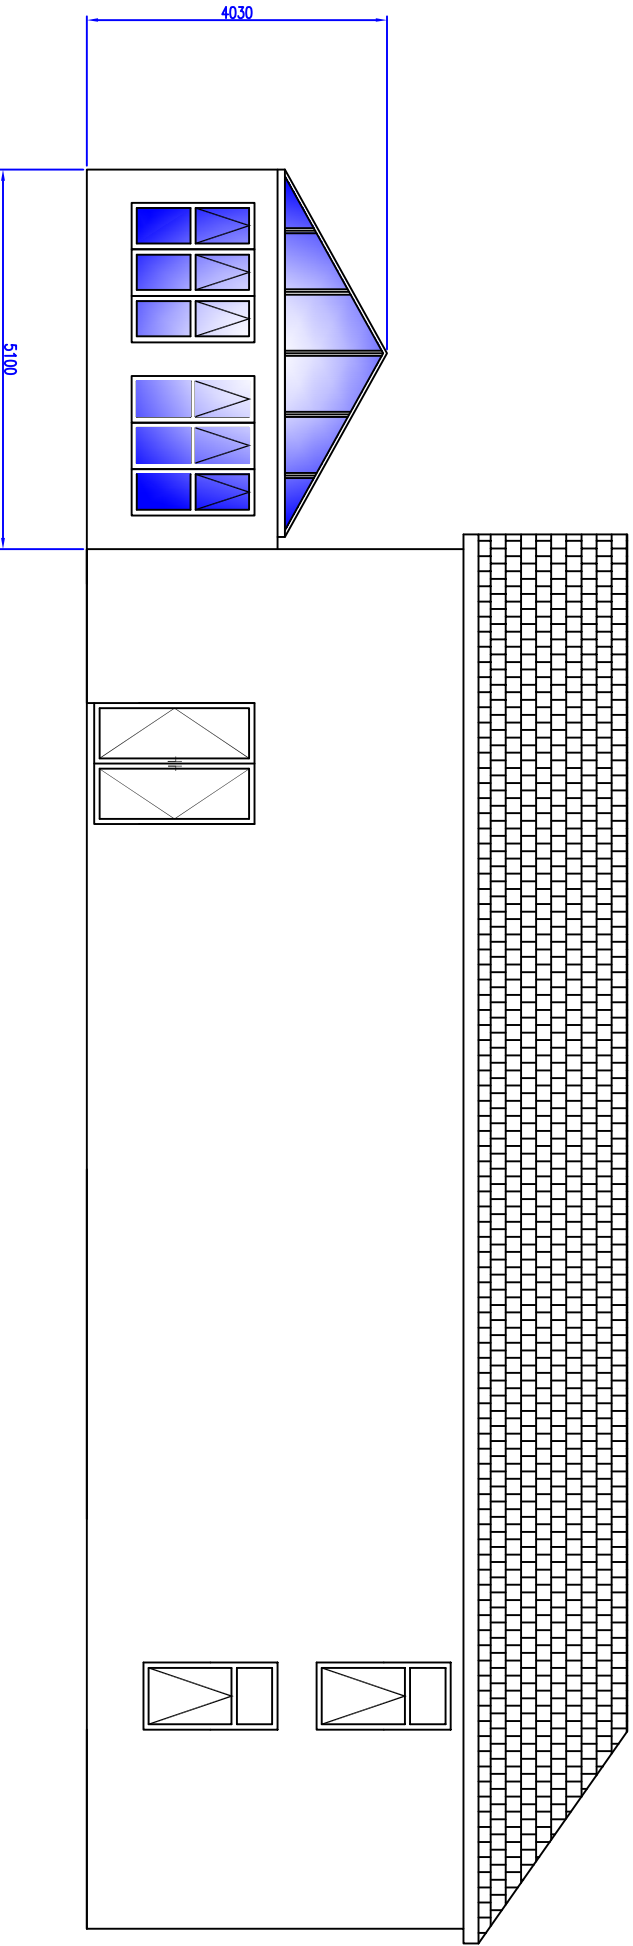

FLOOR PLAN

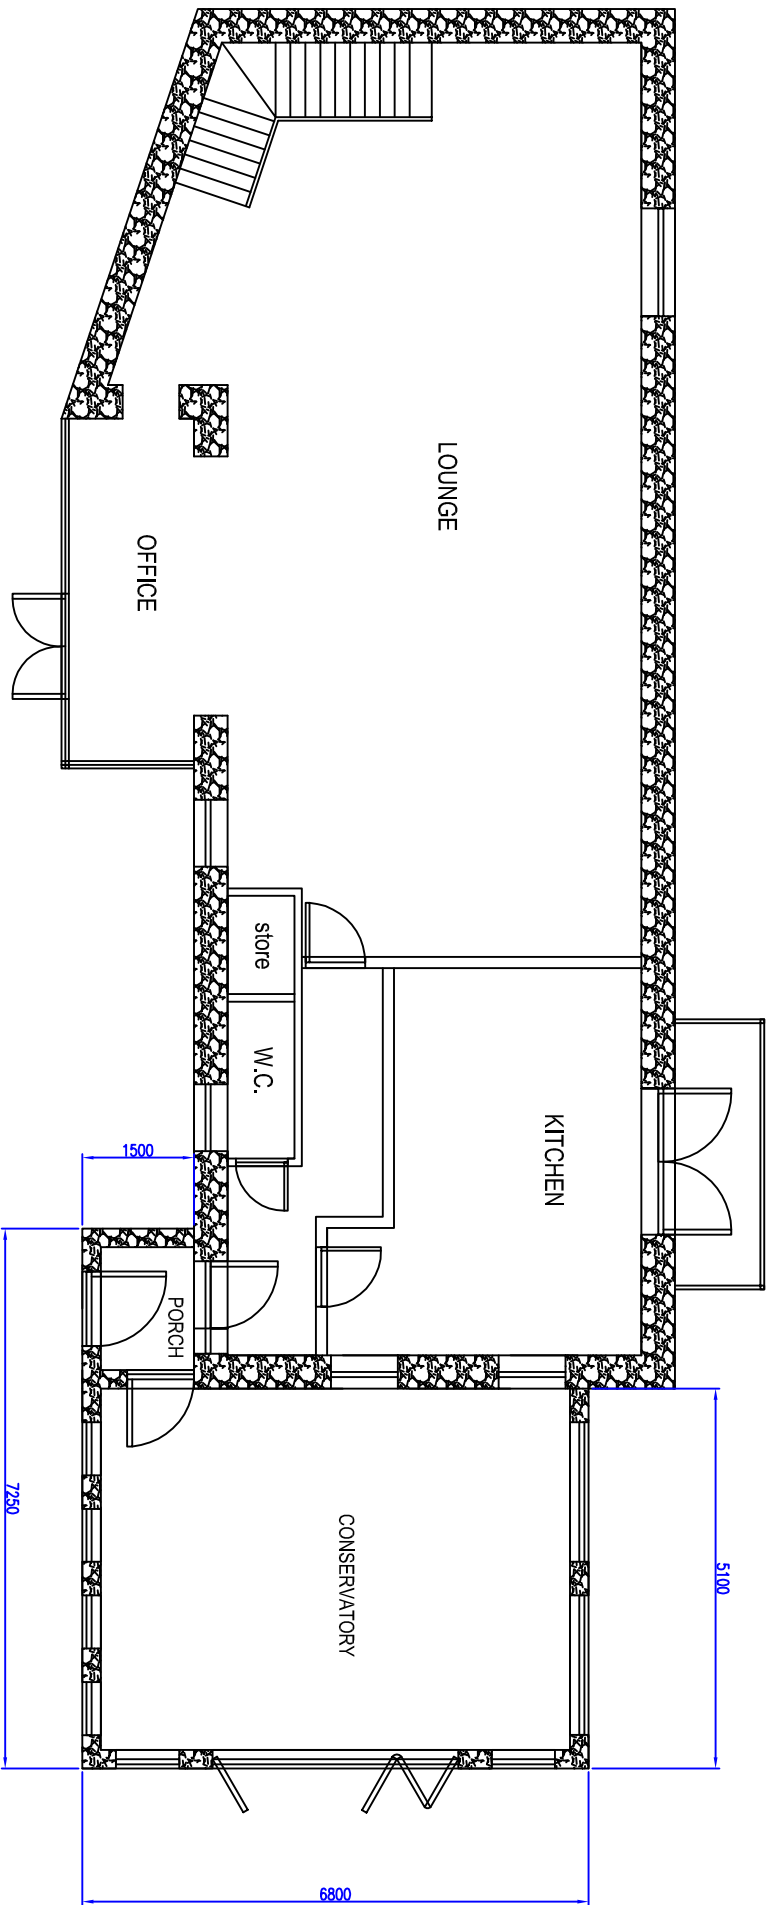

proposed single storey extension to form conservatory
rosewood colour upvc glazed frames & roof
rainwater into existing storm drain
porch to have slate roof to match house