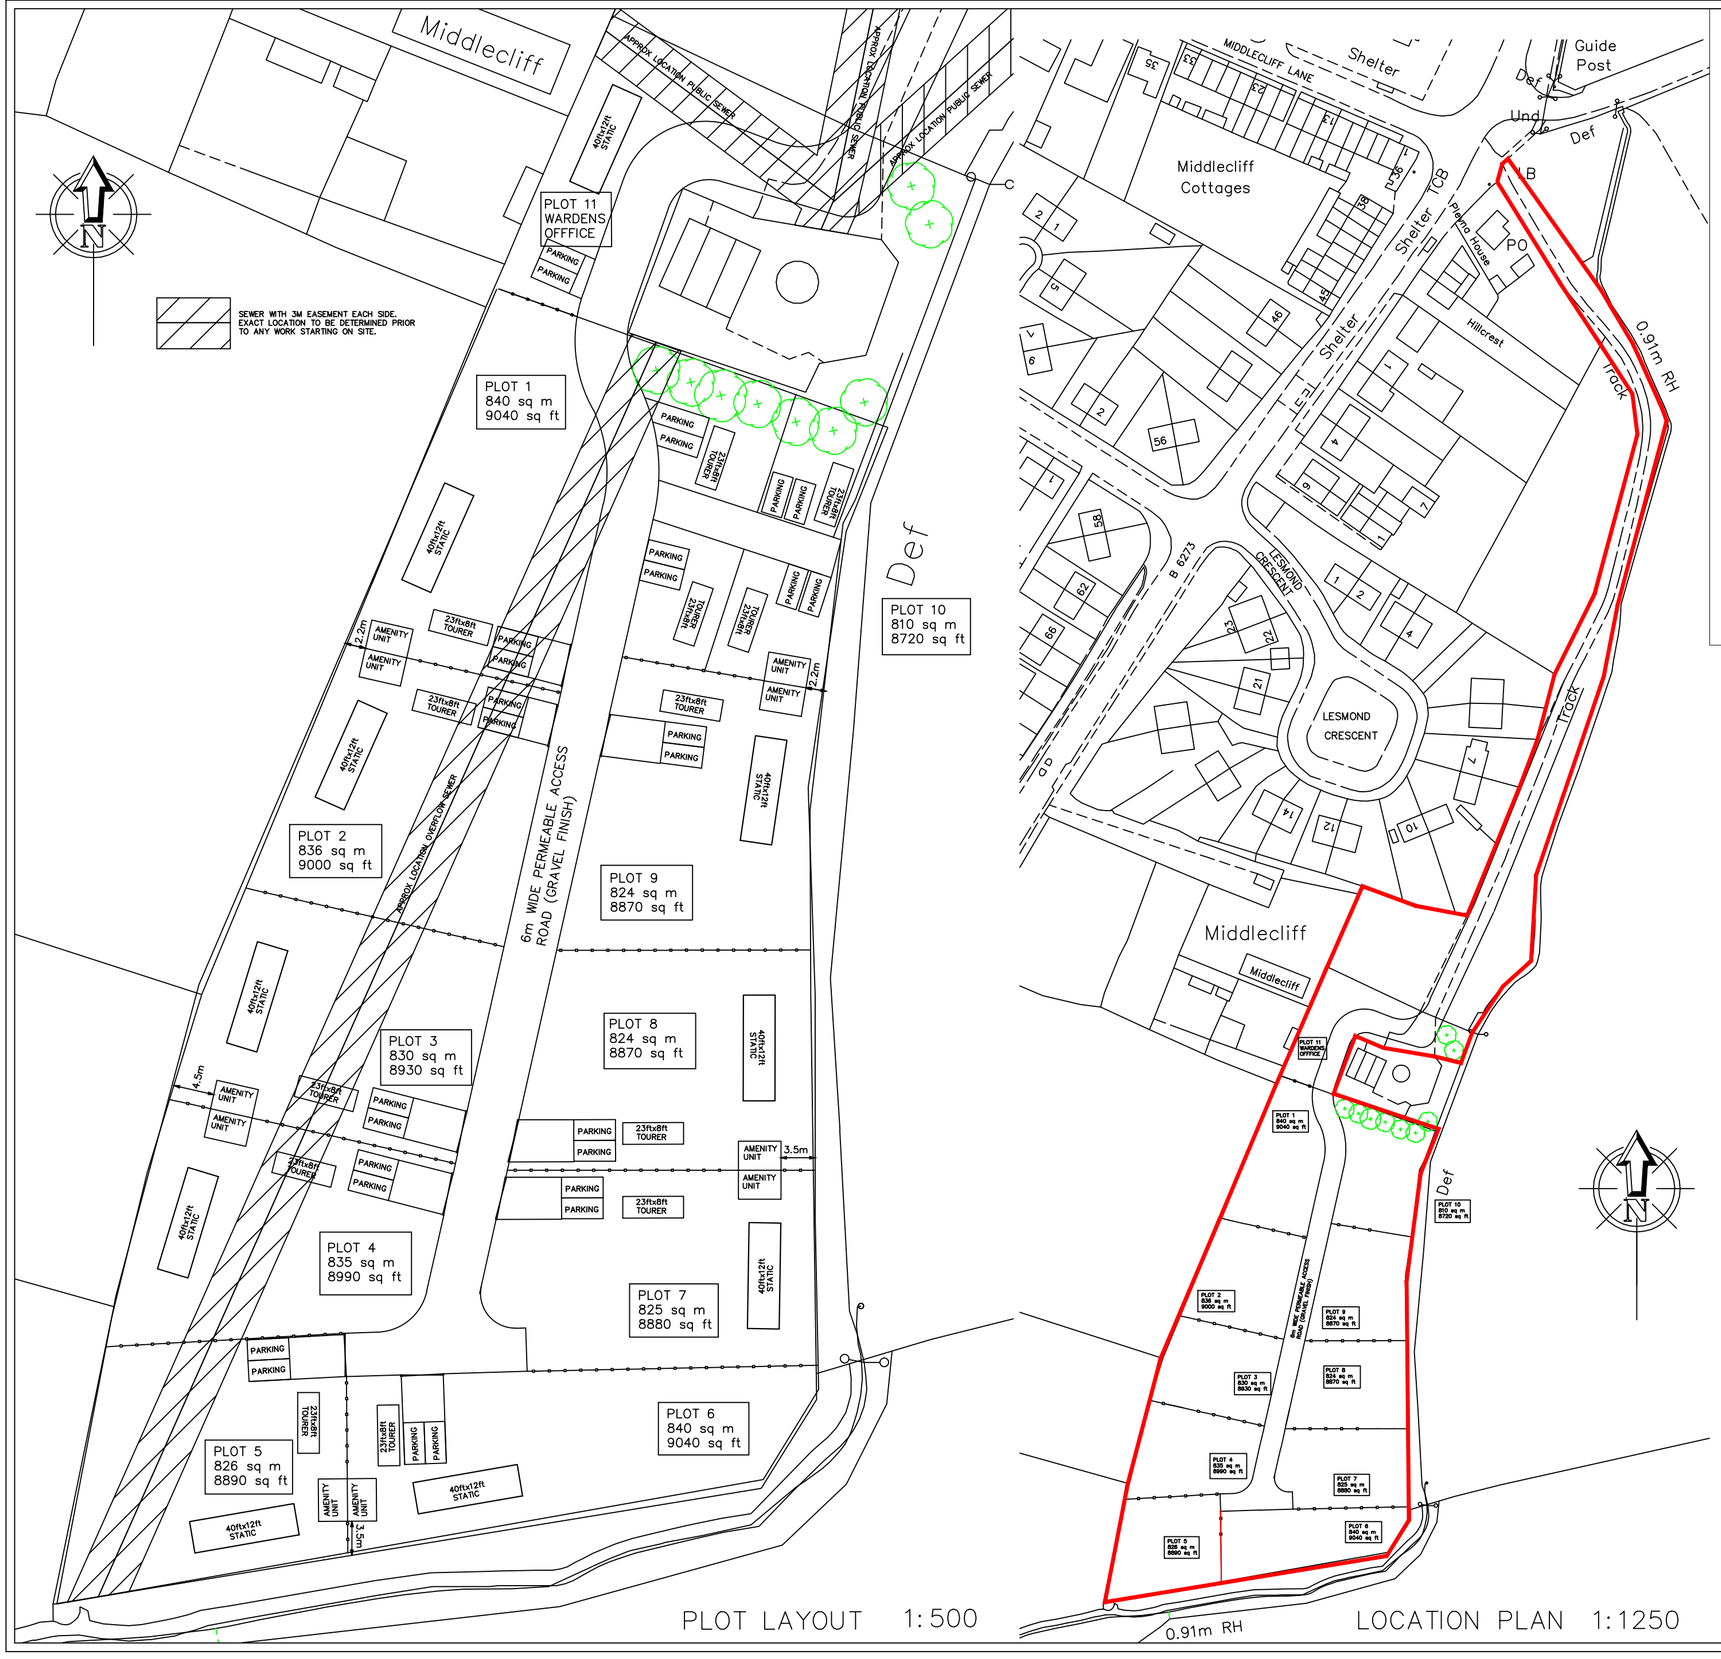

PLOT LAYOUT 1:500

LOCATION PLAN 1:1250

AMENITY BLOCK SCALE 1:100

NOTES
1. All static and touring caravans to be located at least 3m from any boundary.

Rev	Details	Date
B	Dimensions to boundaries added.	27-07-17
A	Sewers and easements shown. Location of wardens office moved.	10-05-16

SCALE = 1:500 / 1250 / 100@A2

SURVEY SITE SERVICES

CHARTERED SURVEYORS
CHARTERED CIVIL ENGINEERS

Survey and Site Services
York Hub
Peter Lane
York
YO1 8SU
Tel ephone (01226) 289177

Client
NATHAN SMITH

Drawing Title
LOCATION PLAN
PLOT LAYOUT

Site Address
Land at Middlecliff
Barnsley
South Yorkshire

Surveyed	Processed	Drawn vhm	Checked
Drg.No. YH252/S/1B		Date 31/07/13	