


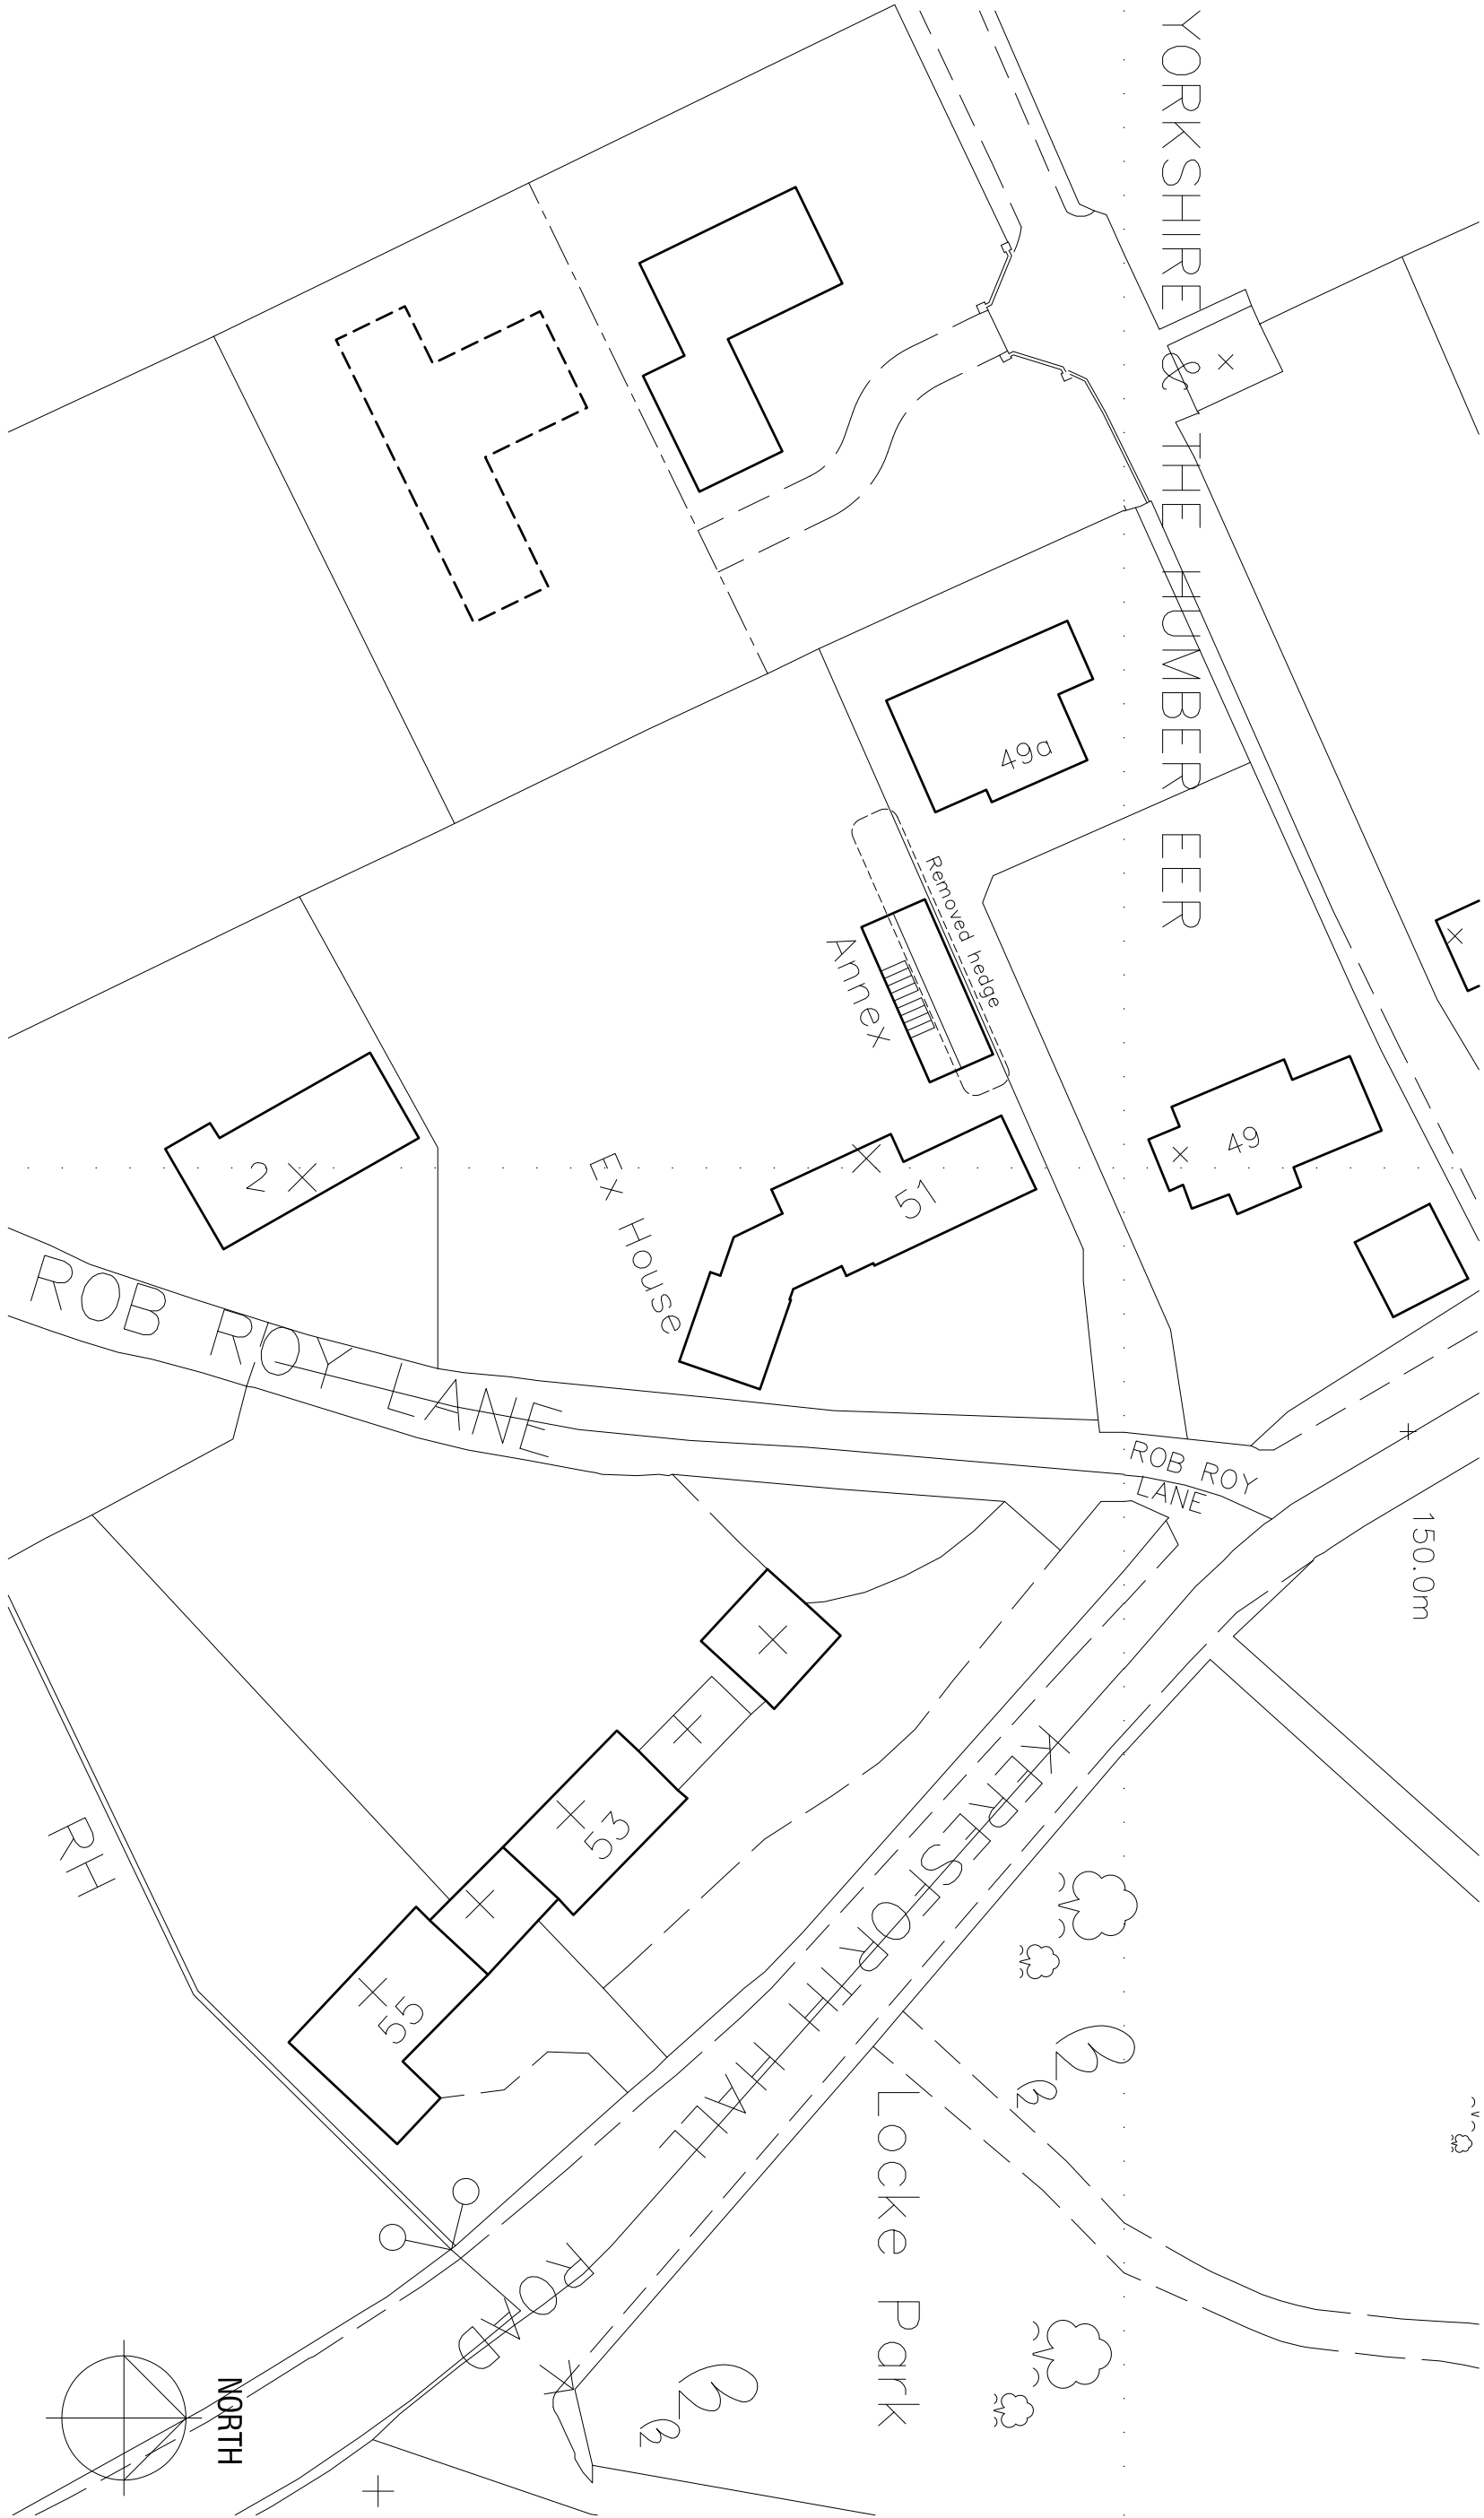

PROPOSED HOME OFFICE ANNEX,
51 KERESFORTH HALL ROAD,
BARNSLEY.

BLOCK PLAN

0 cm	2 cm	4 cm	6 cm	8 cm	10 cm	12 cm	14 cm	16 cm	18 cm	20 cm
------	------	------	------	------	-------	-------	-------	-------	-------	-------

Ref: 2011111

Dwg No: 02

Scale: 1/500

Date: JULY 2011

This drawing and the copyright is the Architectural Company's property and maybe used or reproduced only by agreement. All Dimensions in Millimetres unless specified otherwise and subject to verification on site.



JJE Architectural Ltd
Building Design Services
23 Windmill Road, Wombwell,
Barnsley, S73 8PW.
Tel: 07944 977 439
Email: jje@architectural@virginmedia.com