


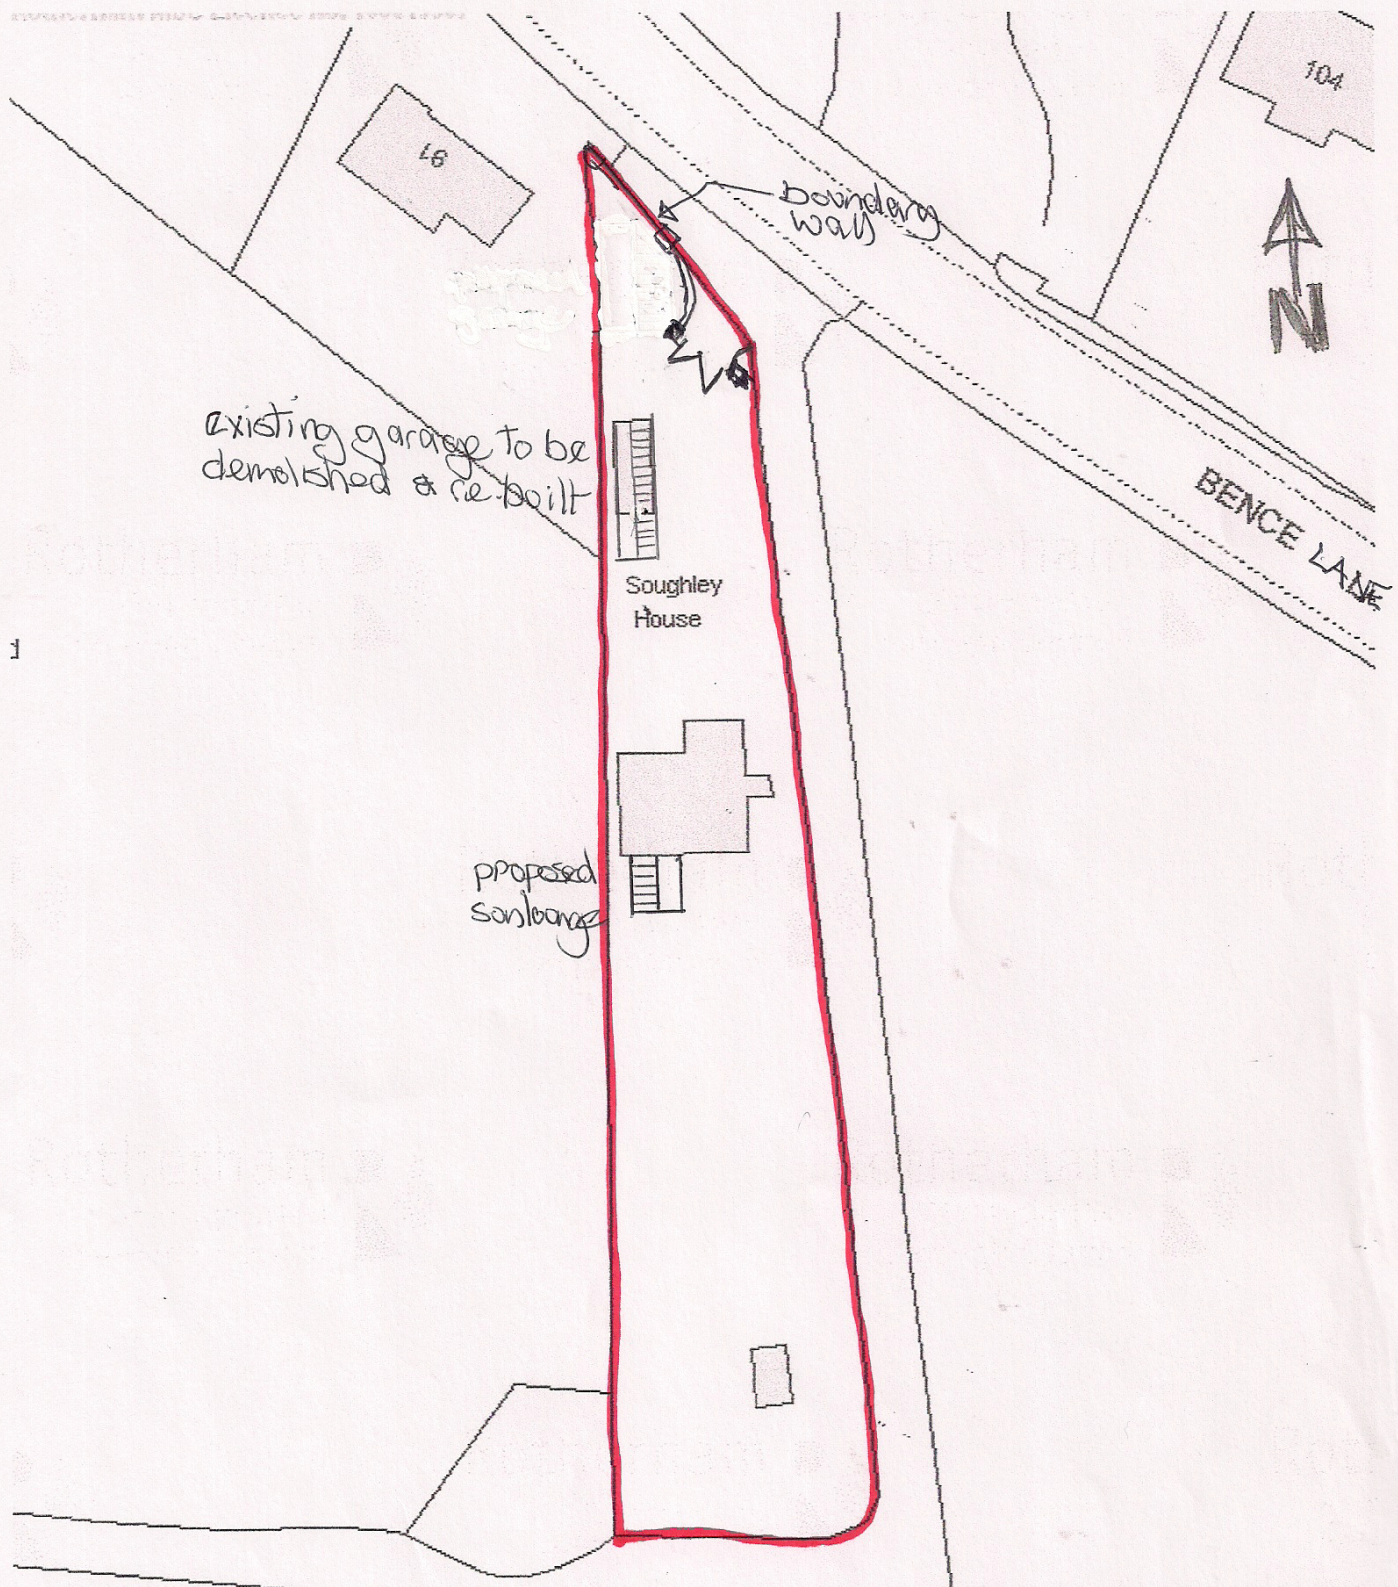

BLOCK PLAN 1:500 REV A
SOUGHLEY HOUSE
BENCE LANE
DARTON