51 Warner Avenue Pogmoor Barnsley S75 2EG Site boundary



0 20
Metres

N

ReQuestaPlan


Plan Produced for: Mr A R Hunt

Date Produced: 16 Jul 2019

Plan Number/Project ID: TQRQM19197123652682

Scale: 1:500 @ A4

Proposed Dining Room Extension 51 Warner Avenue Pogmoor Barnsley S75 2EG

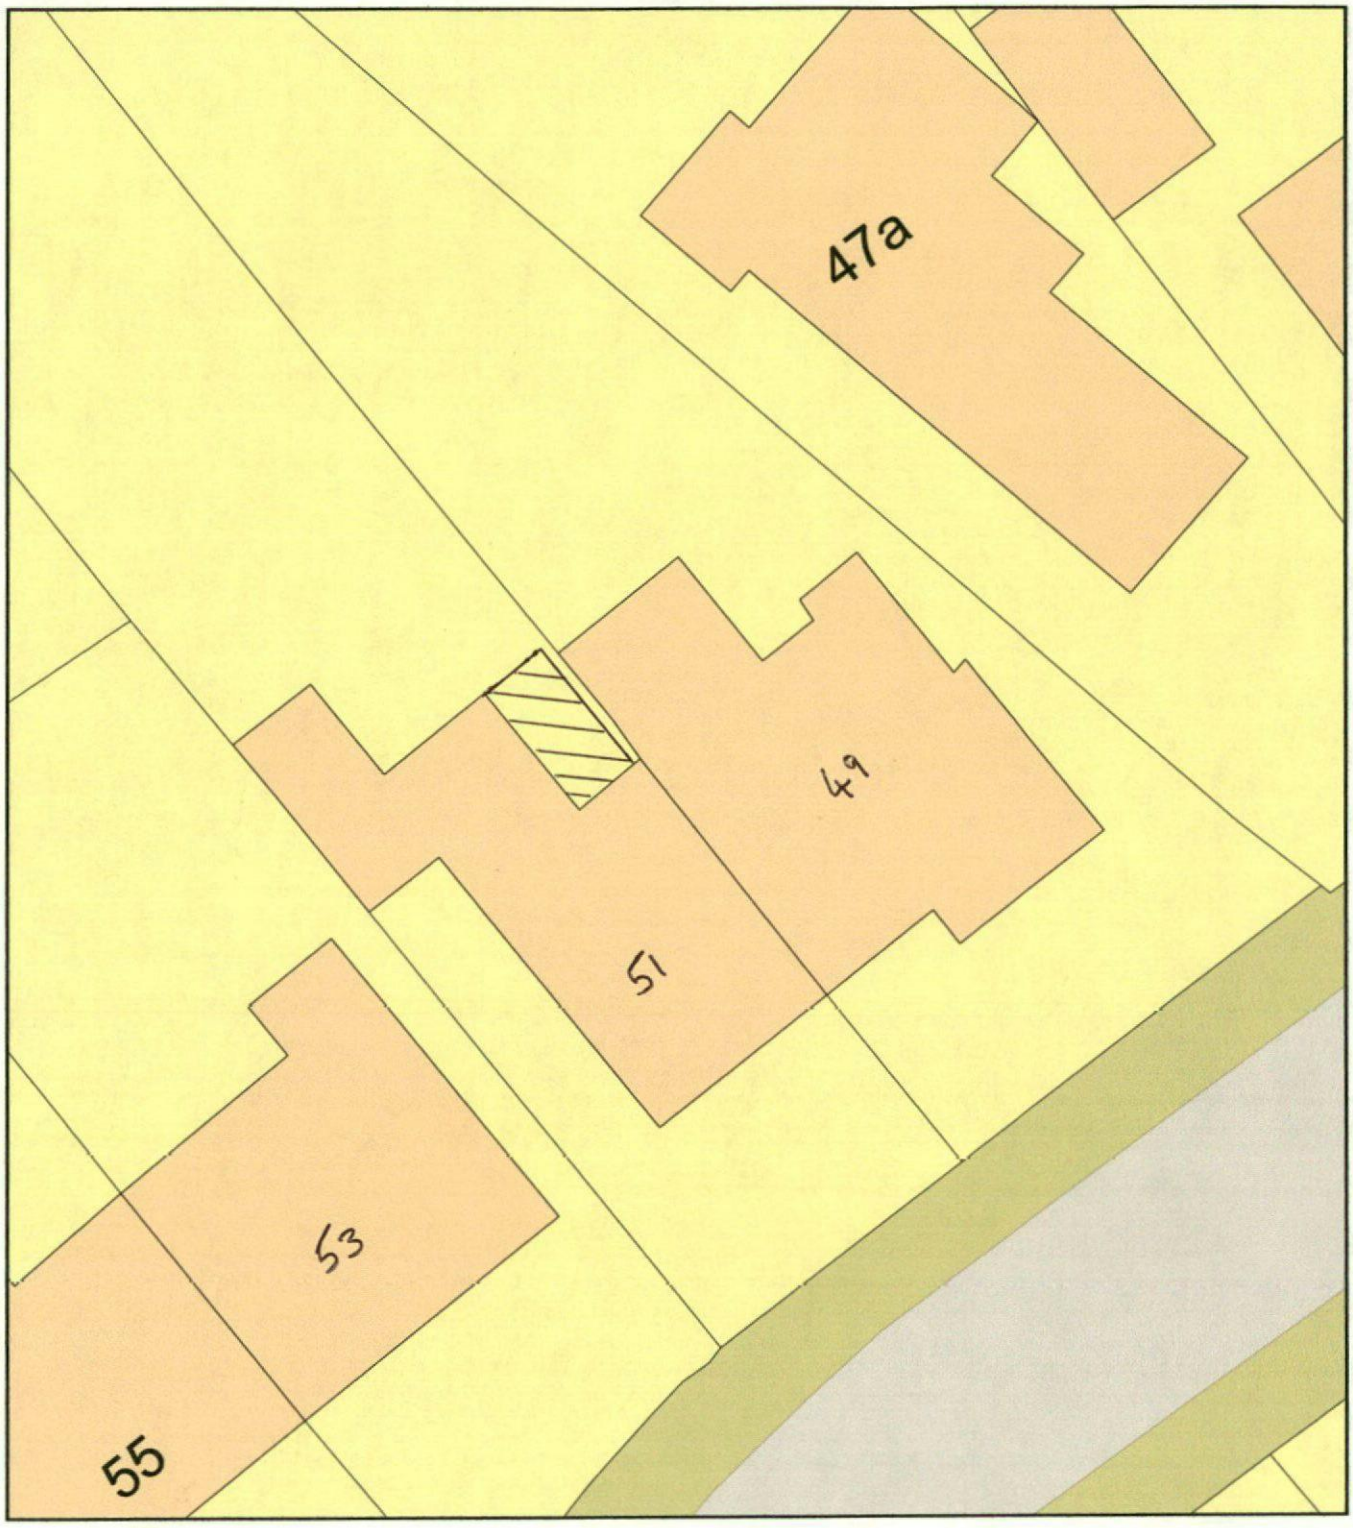

0 10
Metres

N

ReQuestaPlan

Plan Produced for: Mr AR Hunt

Date Produced: 16 Jul 2019

Plan Number/Project ID: TQRQM19197125413928

Scale: 1:200 @ A4

PROPOSED EXTENSION