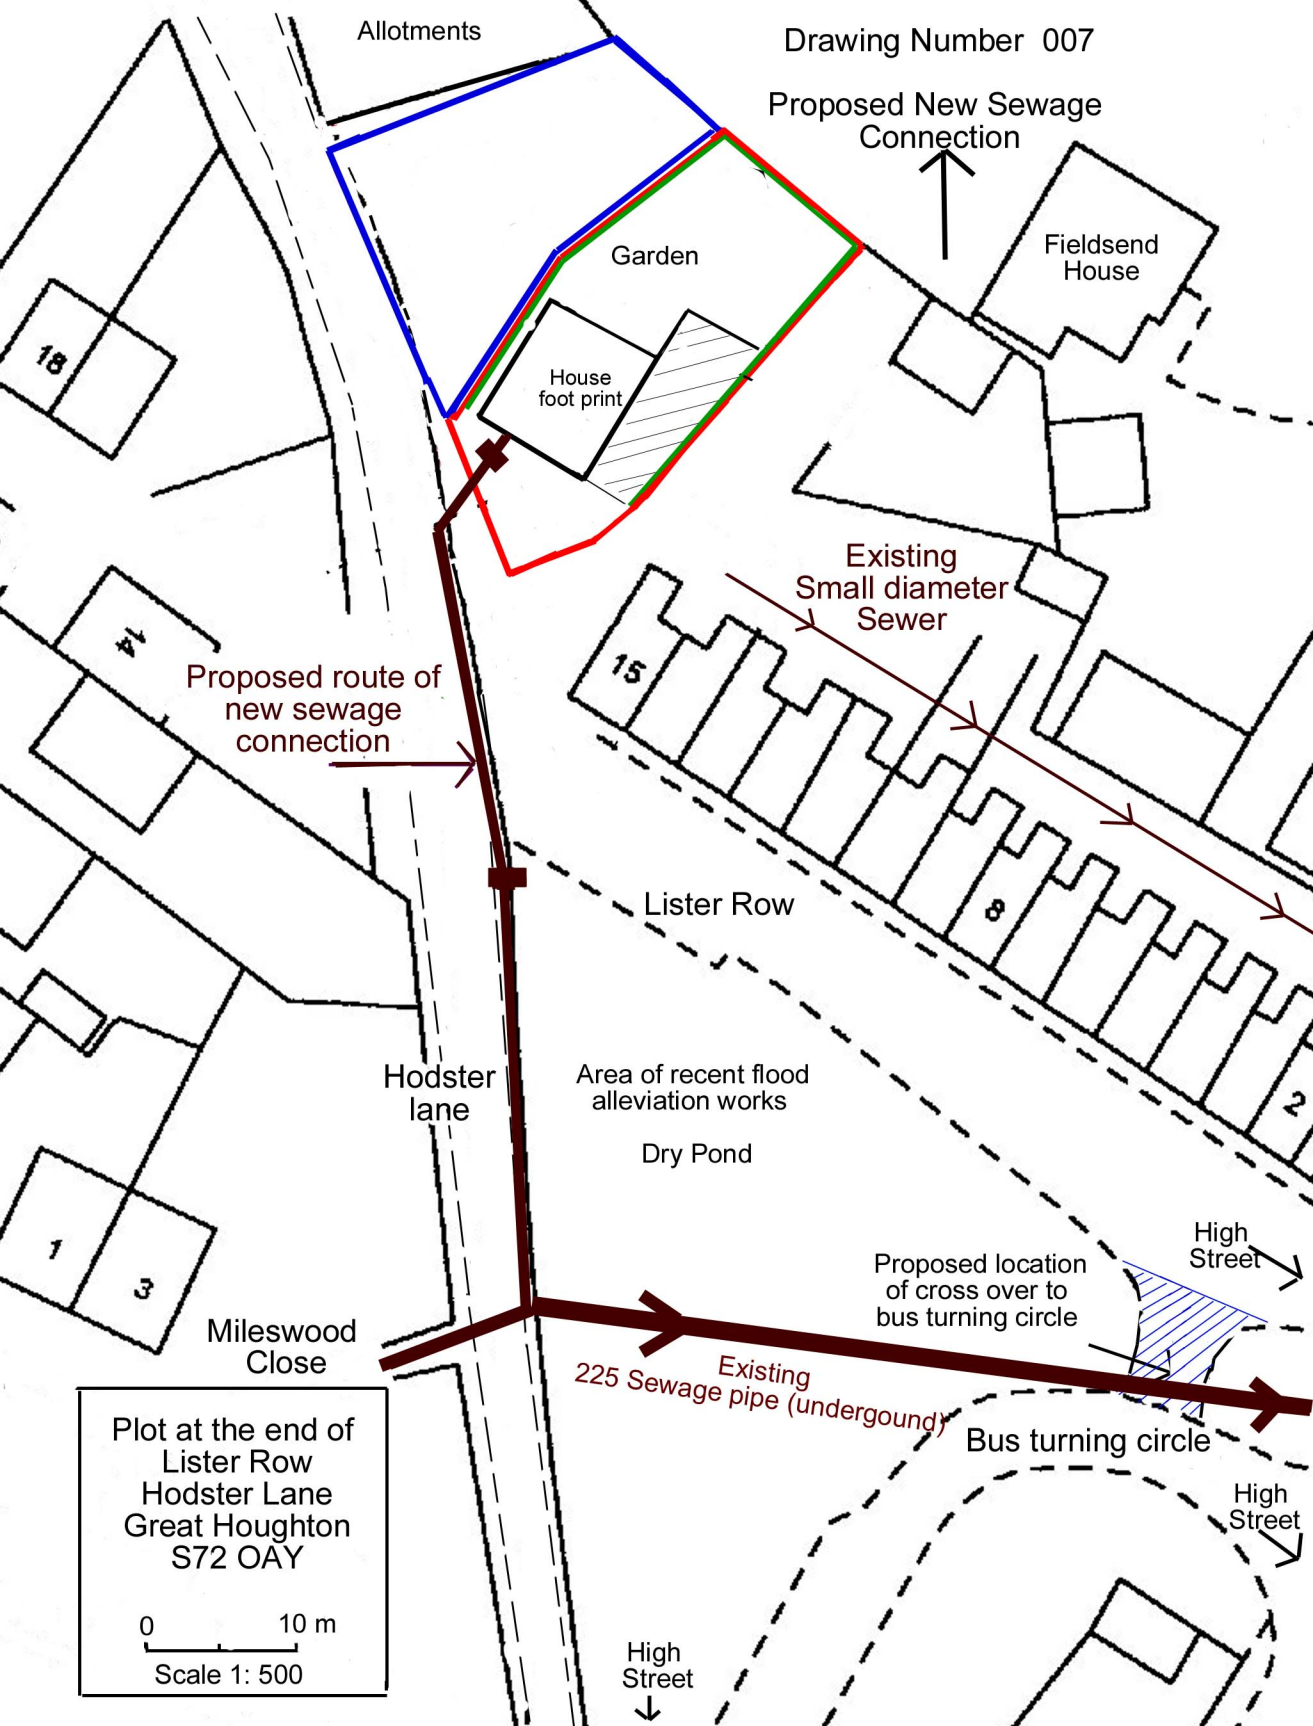

Allotments
Drawing Number 007
Proposed New Sewage Connection
Garden
Fieldsend House
House foot print
18
Existing Small diameter Sewer
Proposed route of new sewage connection
15
8
2
Lister Row
Hodster lane
Area of recent flood alleviation works
Dry Pond
High Street
Proposed location of cross over to bus turning circle
1
3
Mileswood Close
Existing 225 Sewage pipe (undergound)
Bus turning circle
High Street
High Street
Plot at the end of
Lister Row
Hodster Lane
Great Houghton
S72 OAY
0
10 m
Scale 1: 500