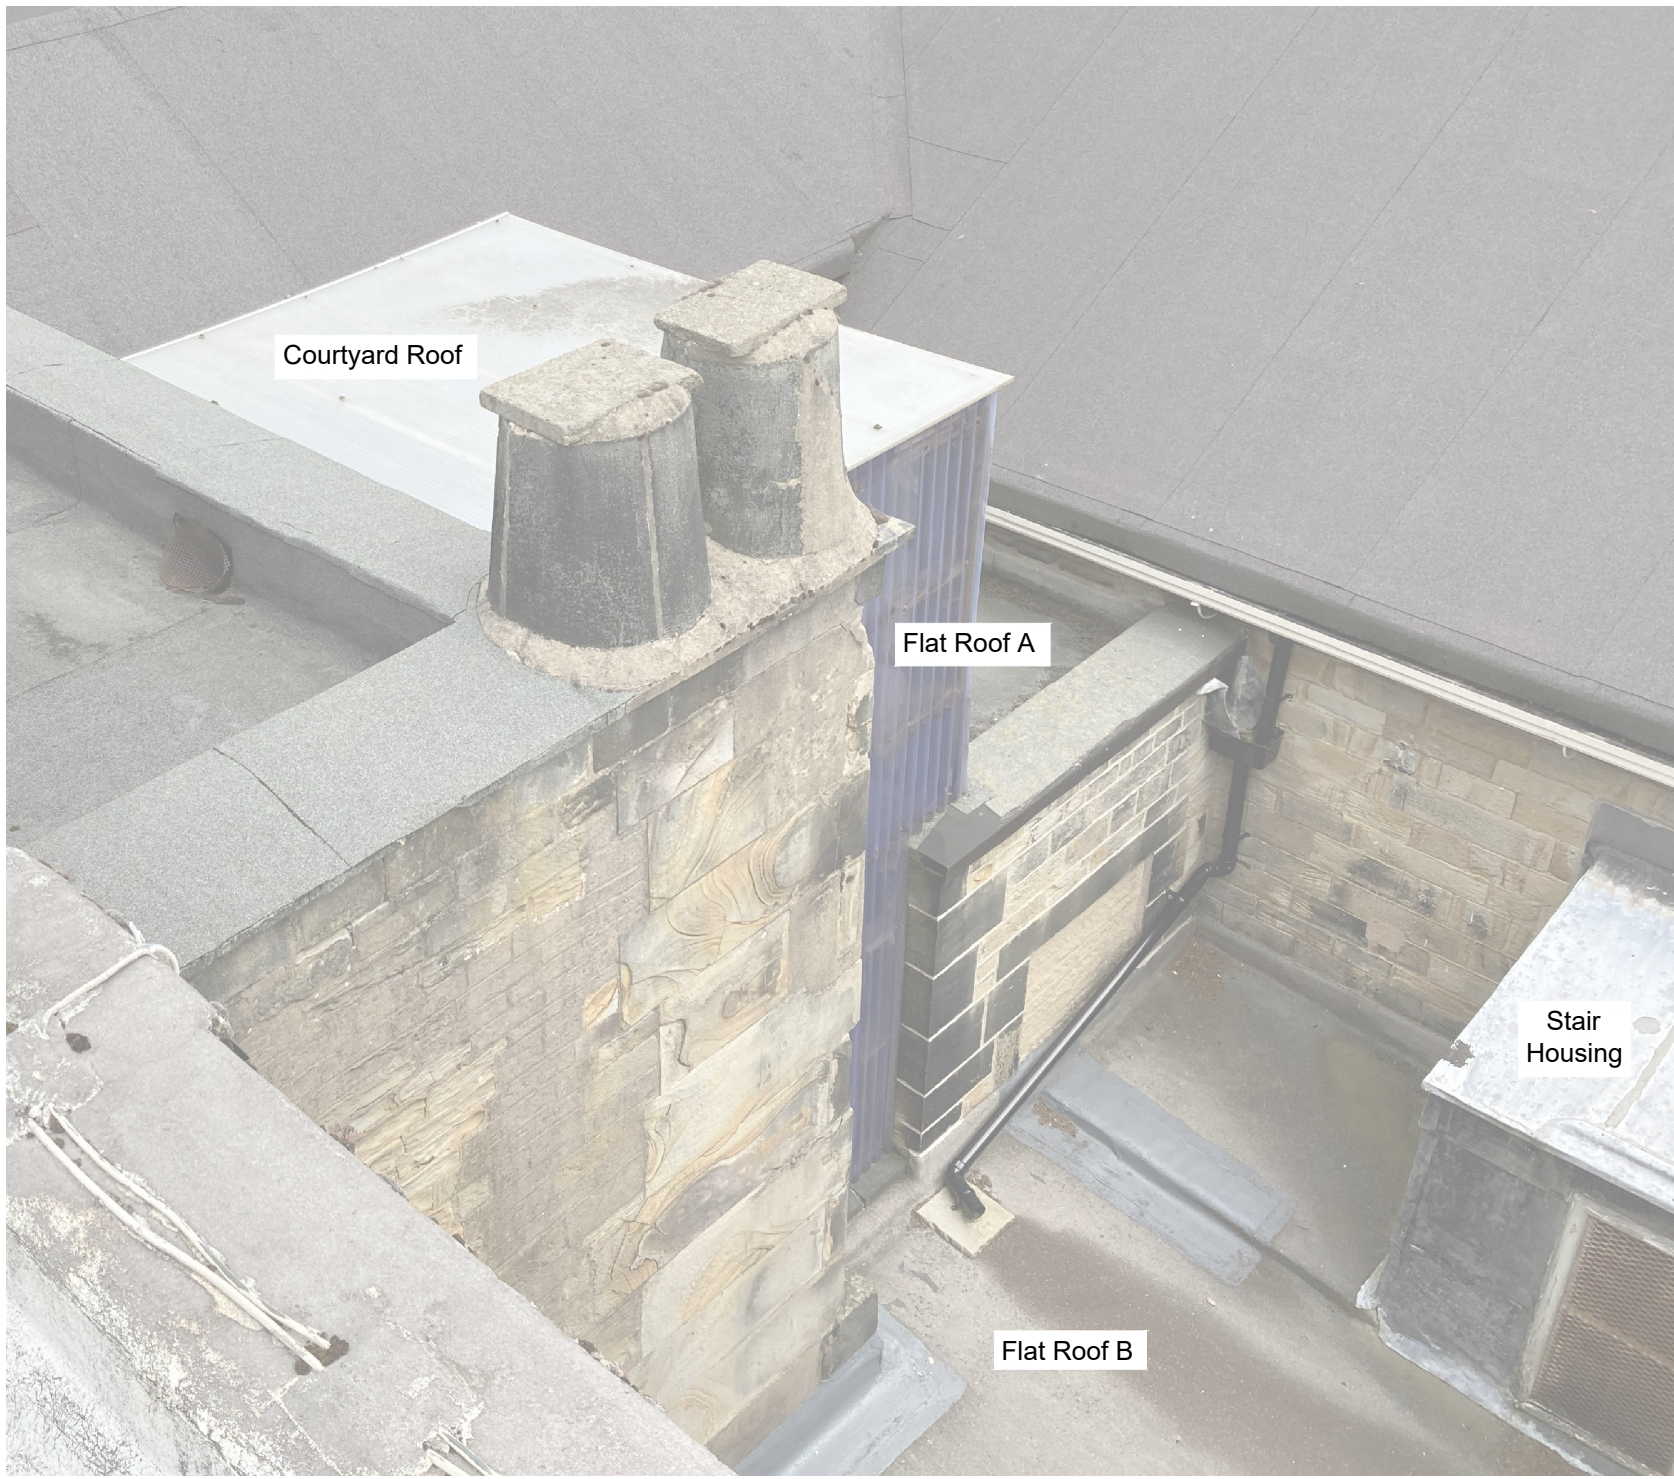


Any dimensions and detail sections shown are indicative of the existing roof and are for guidance only. Exact dimensions to be taken on site prior to commencement of works.



Courtyard Roof: Existing
Not to scale



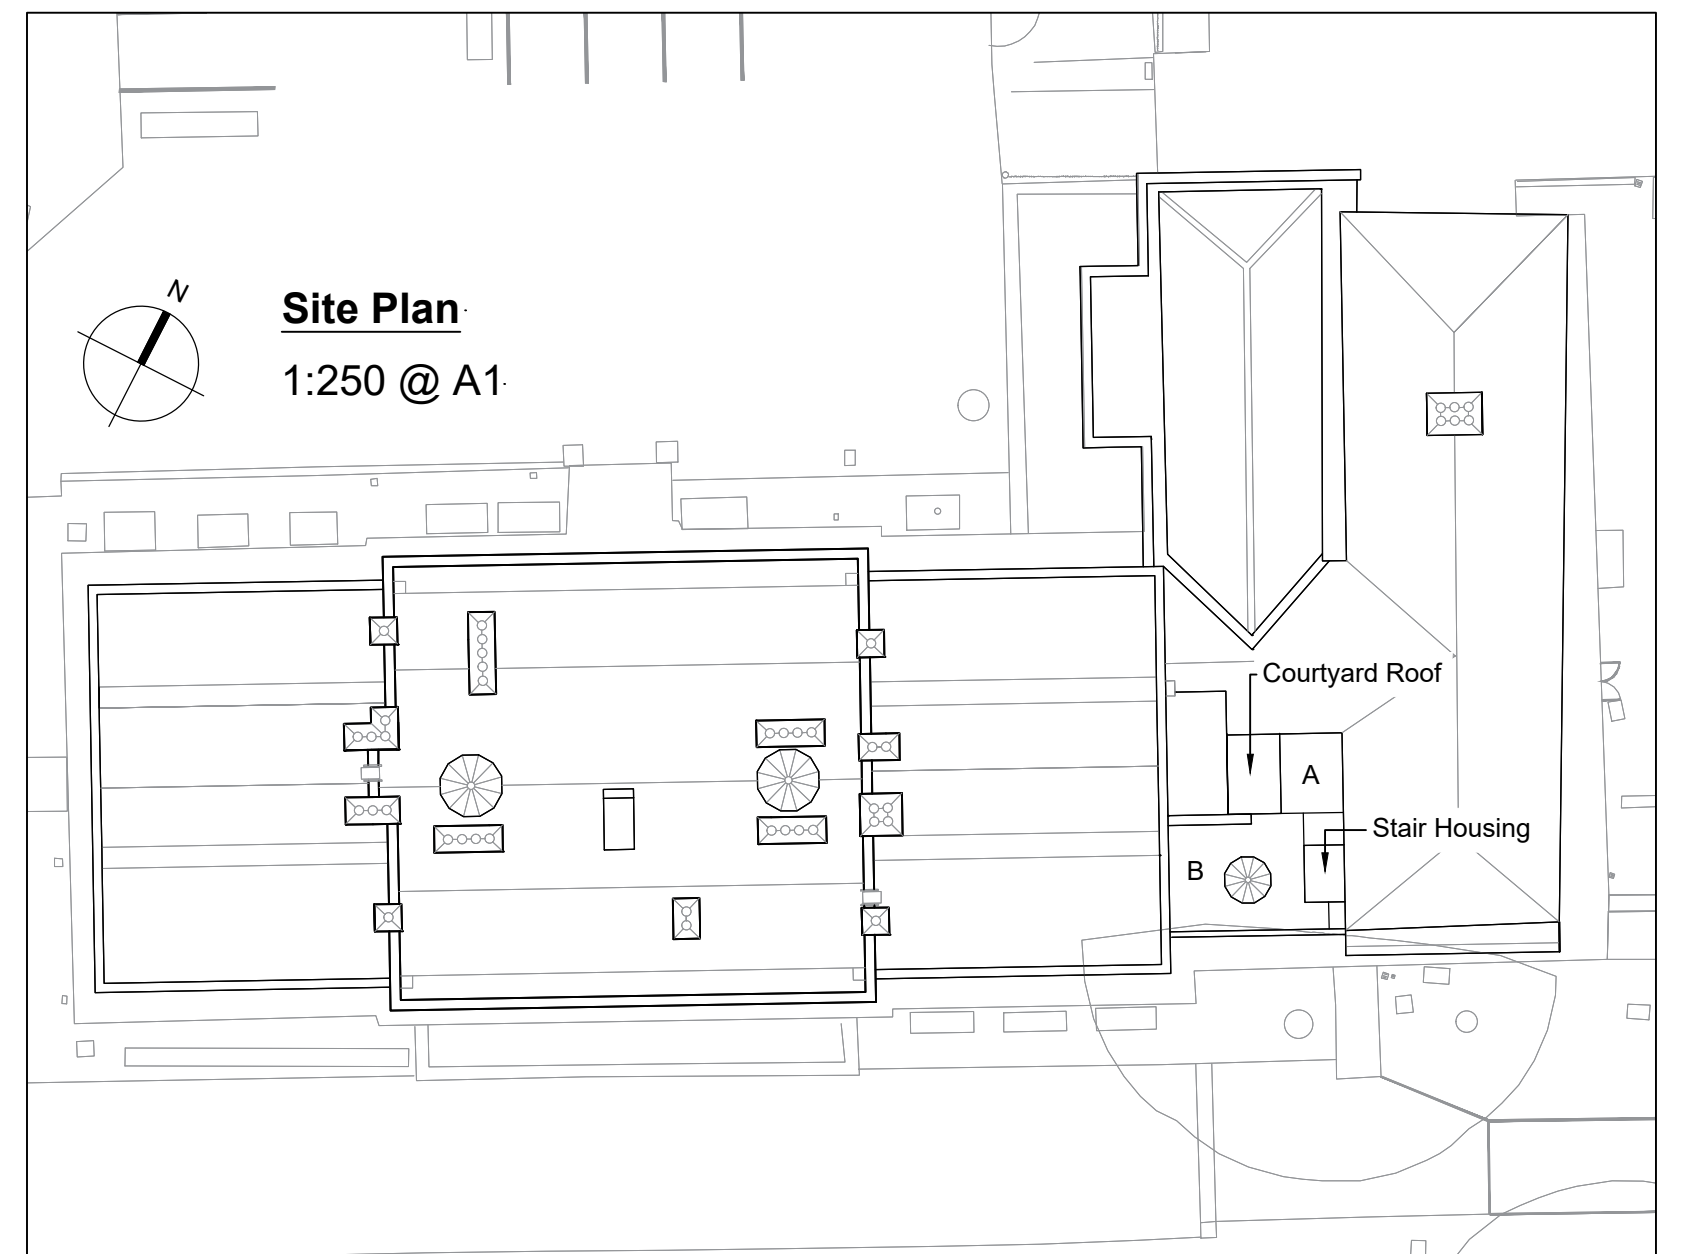
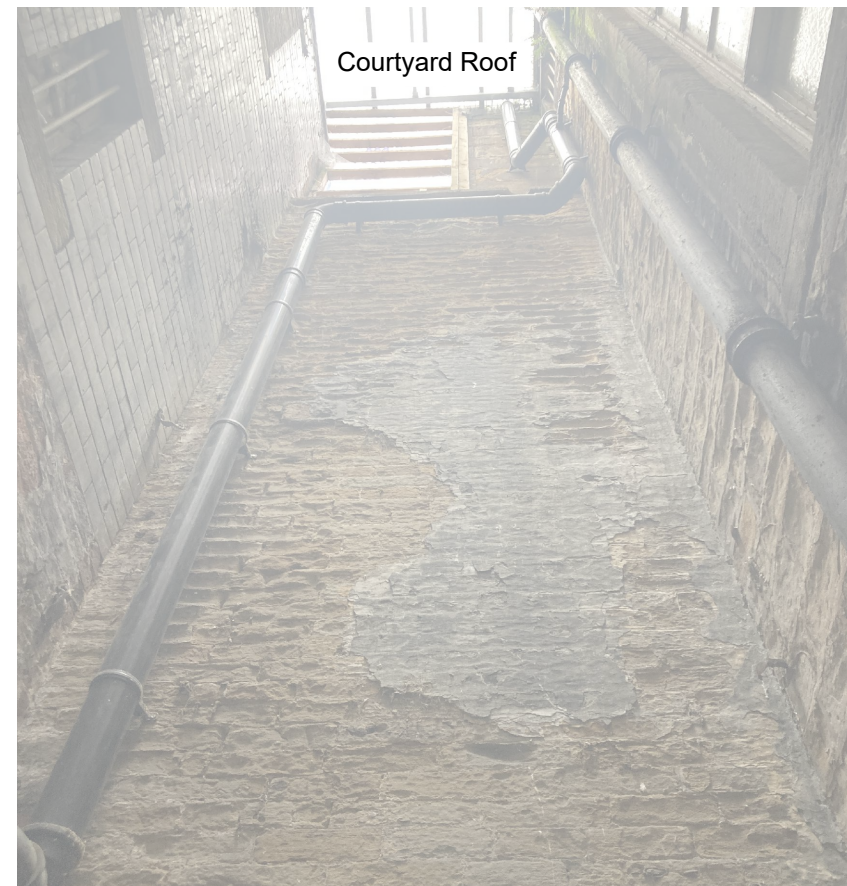
Courtyard Walls: Existing
Not to scale



Flat Roof: Existing
Not to scale



Courtyard Walls: Existing
Not to scale

[illegible]