14 REGENT STREET
BARNSLEY
S70 2HG

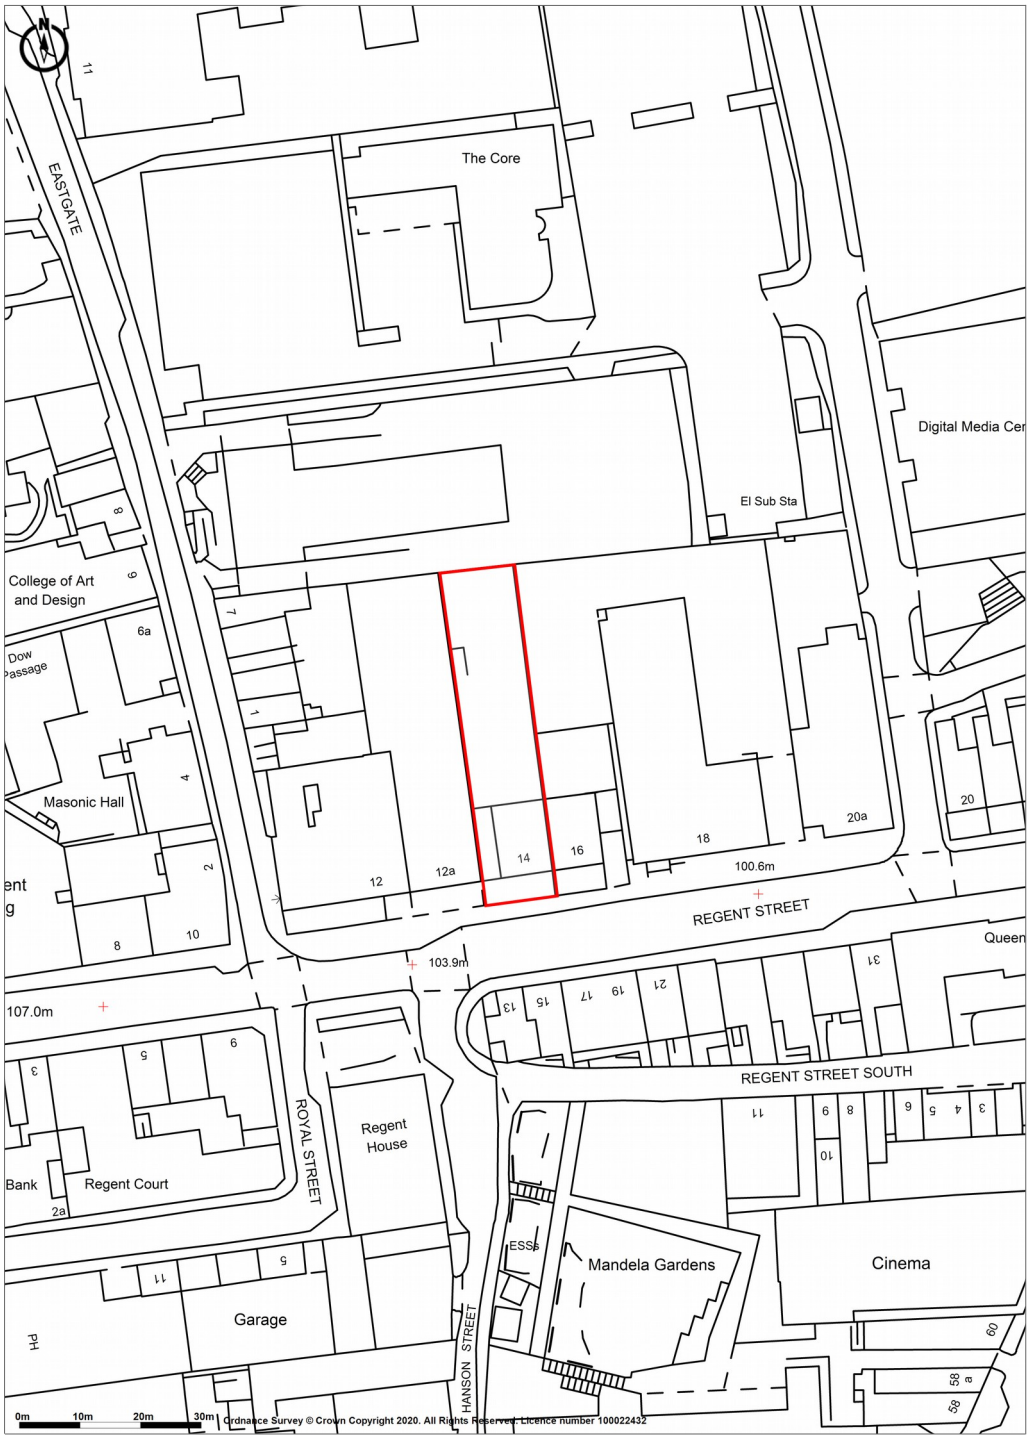

Promap V2 LANDMARK INFORMATION
Ordnance Survey Crown Copyright 2020. All rights reserved.
Licence number 100022432.
Plotted Scale - 1:1250. Paper Size – A4