



SECTION ONE
Scale 1:2500

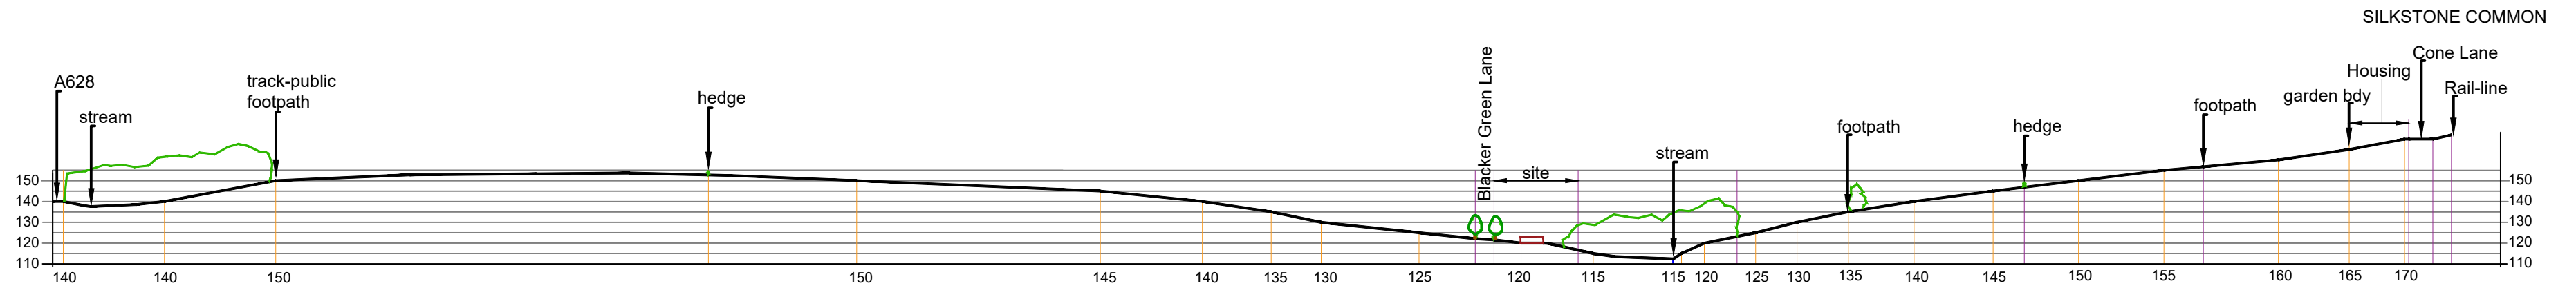

SECTION TWO
Scale 1:2500

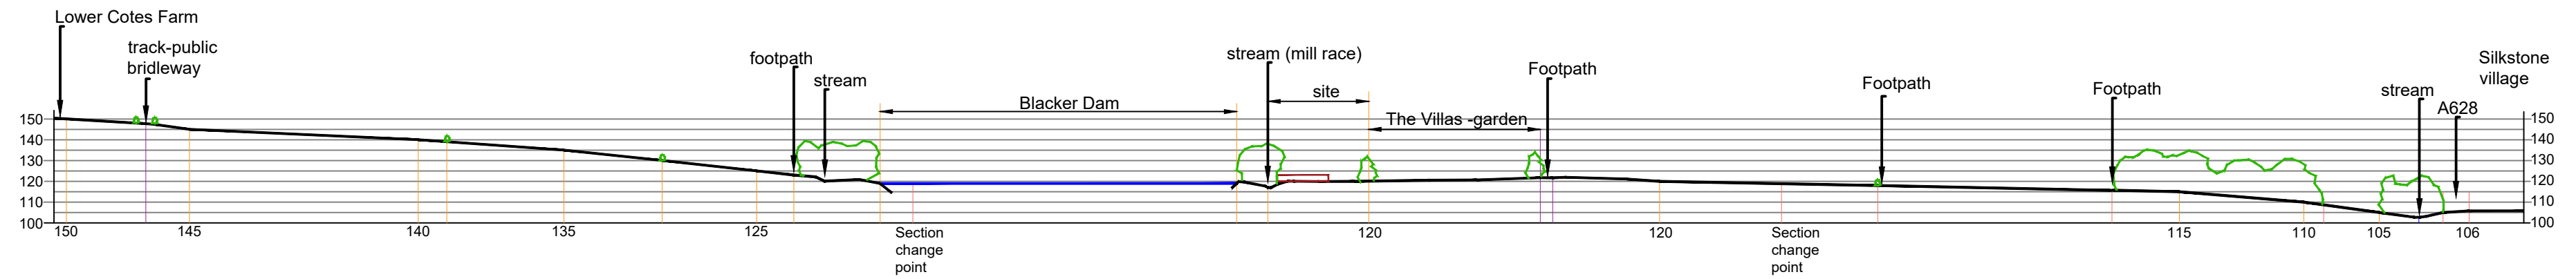

cf Landscape Oakleigh, Healey Road, Ossett, West Yorkshire WF5 8LN Tel 01924 281164, e-mail info@cflandscape.co.uk www.cflandscape.co.uk			
client Mr Phil England			
project Residential development at Blacker Green Lane Silkstone			
drawing title Landscape sections			
scale As shown @ A2	date Mar 16	drwn by CTF	drawing no PE/S/441/3