LOCATION MAP SCALE 1:1250@a4

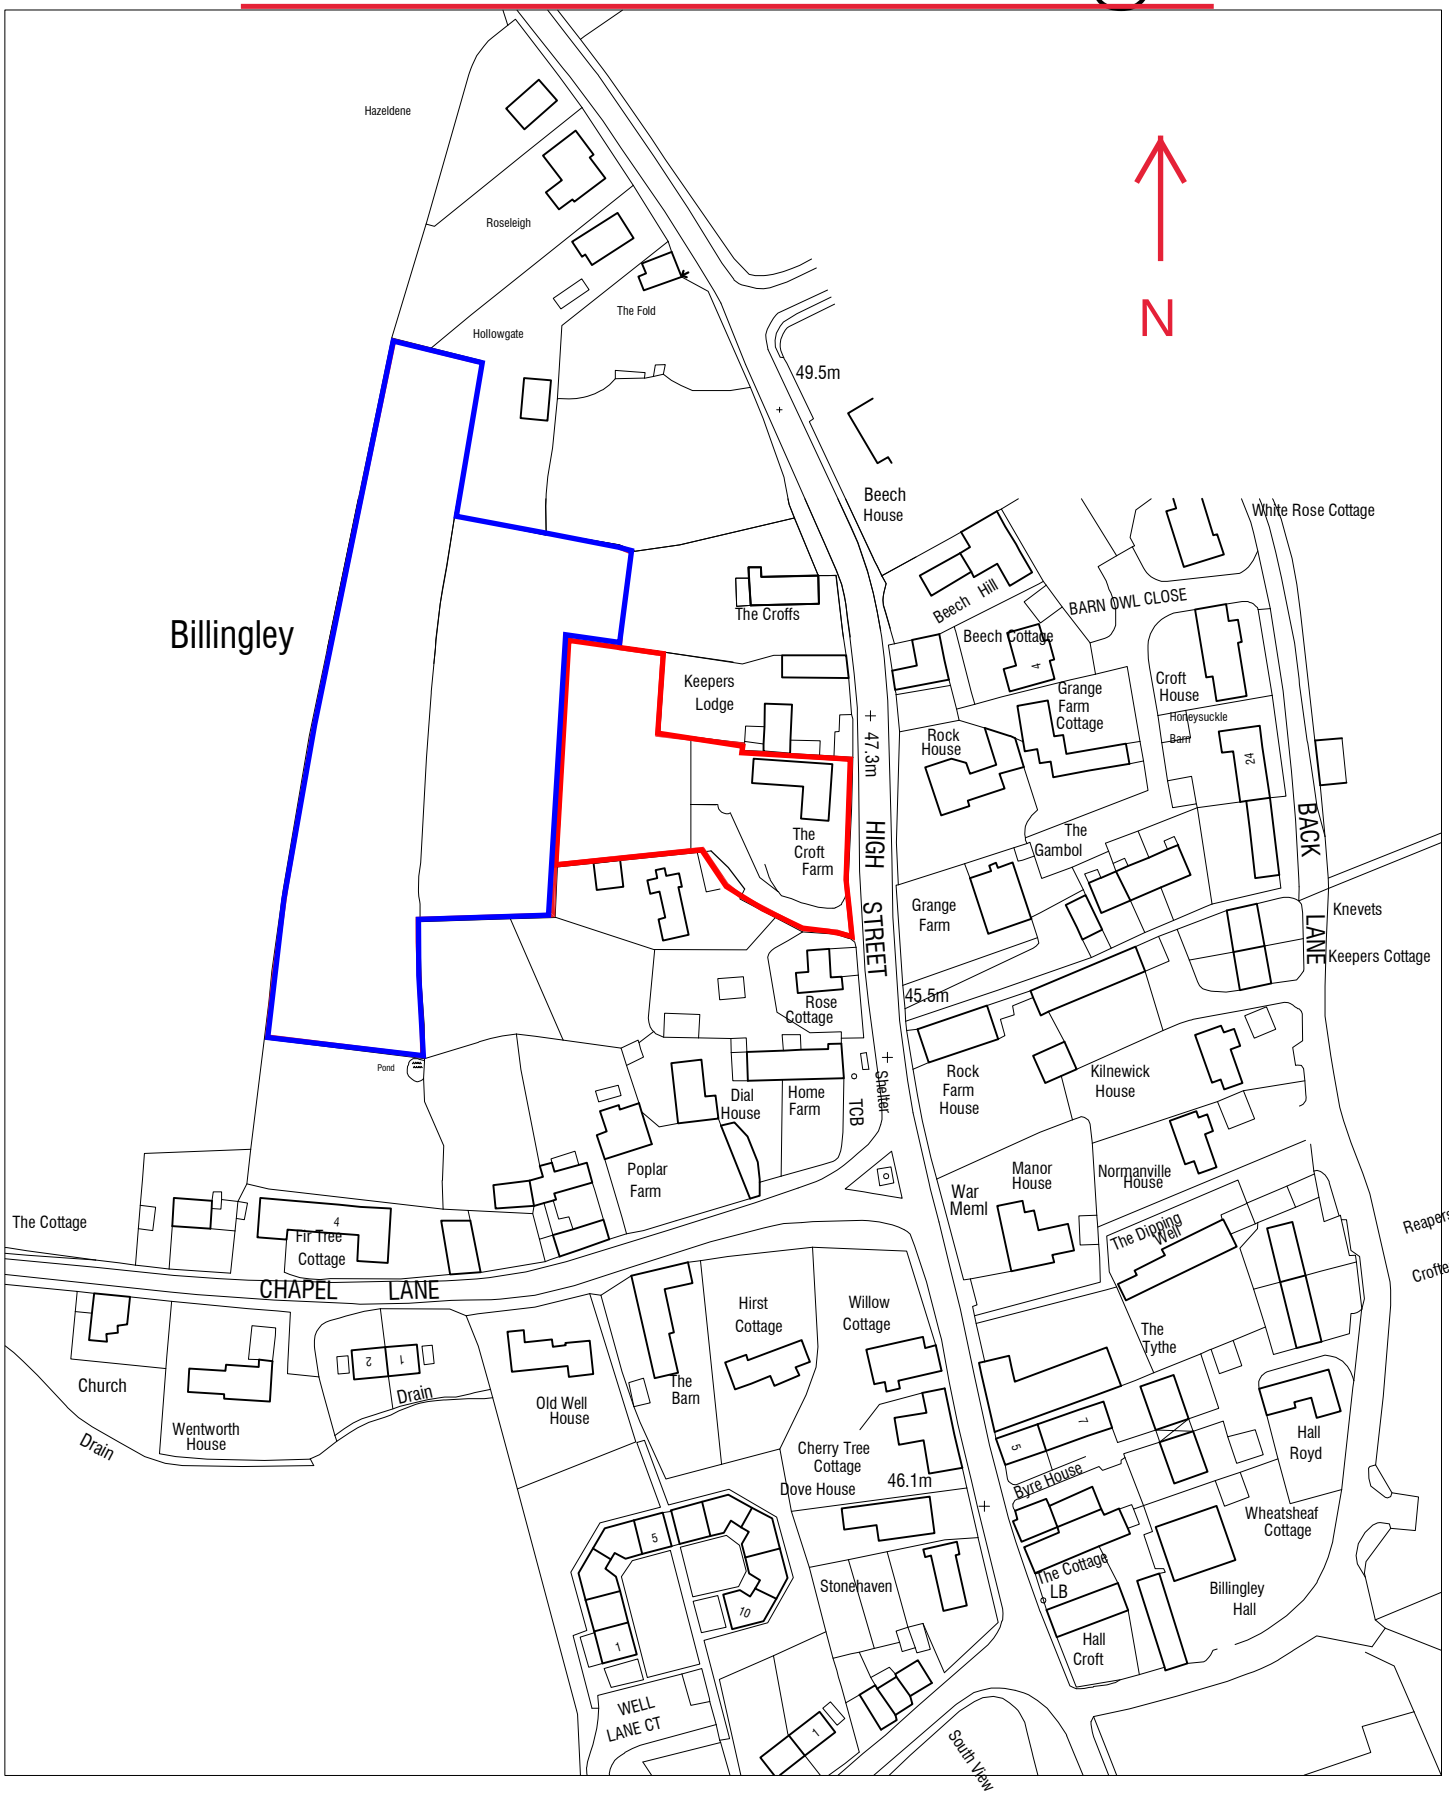

The Croft Farm, High Street, Billingley, Barnsley, S72 0JA