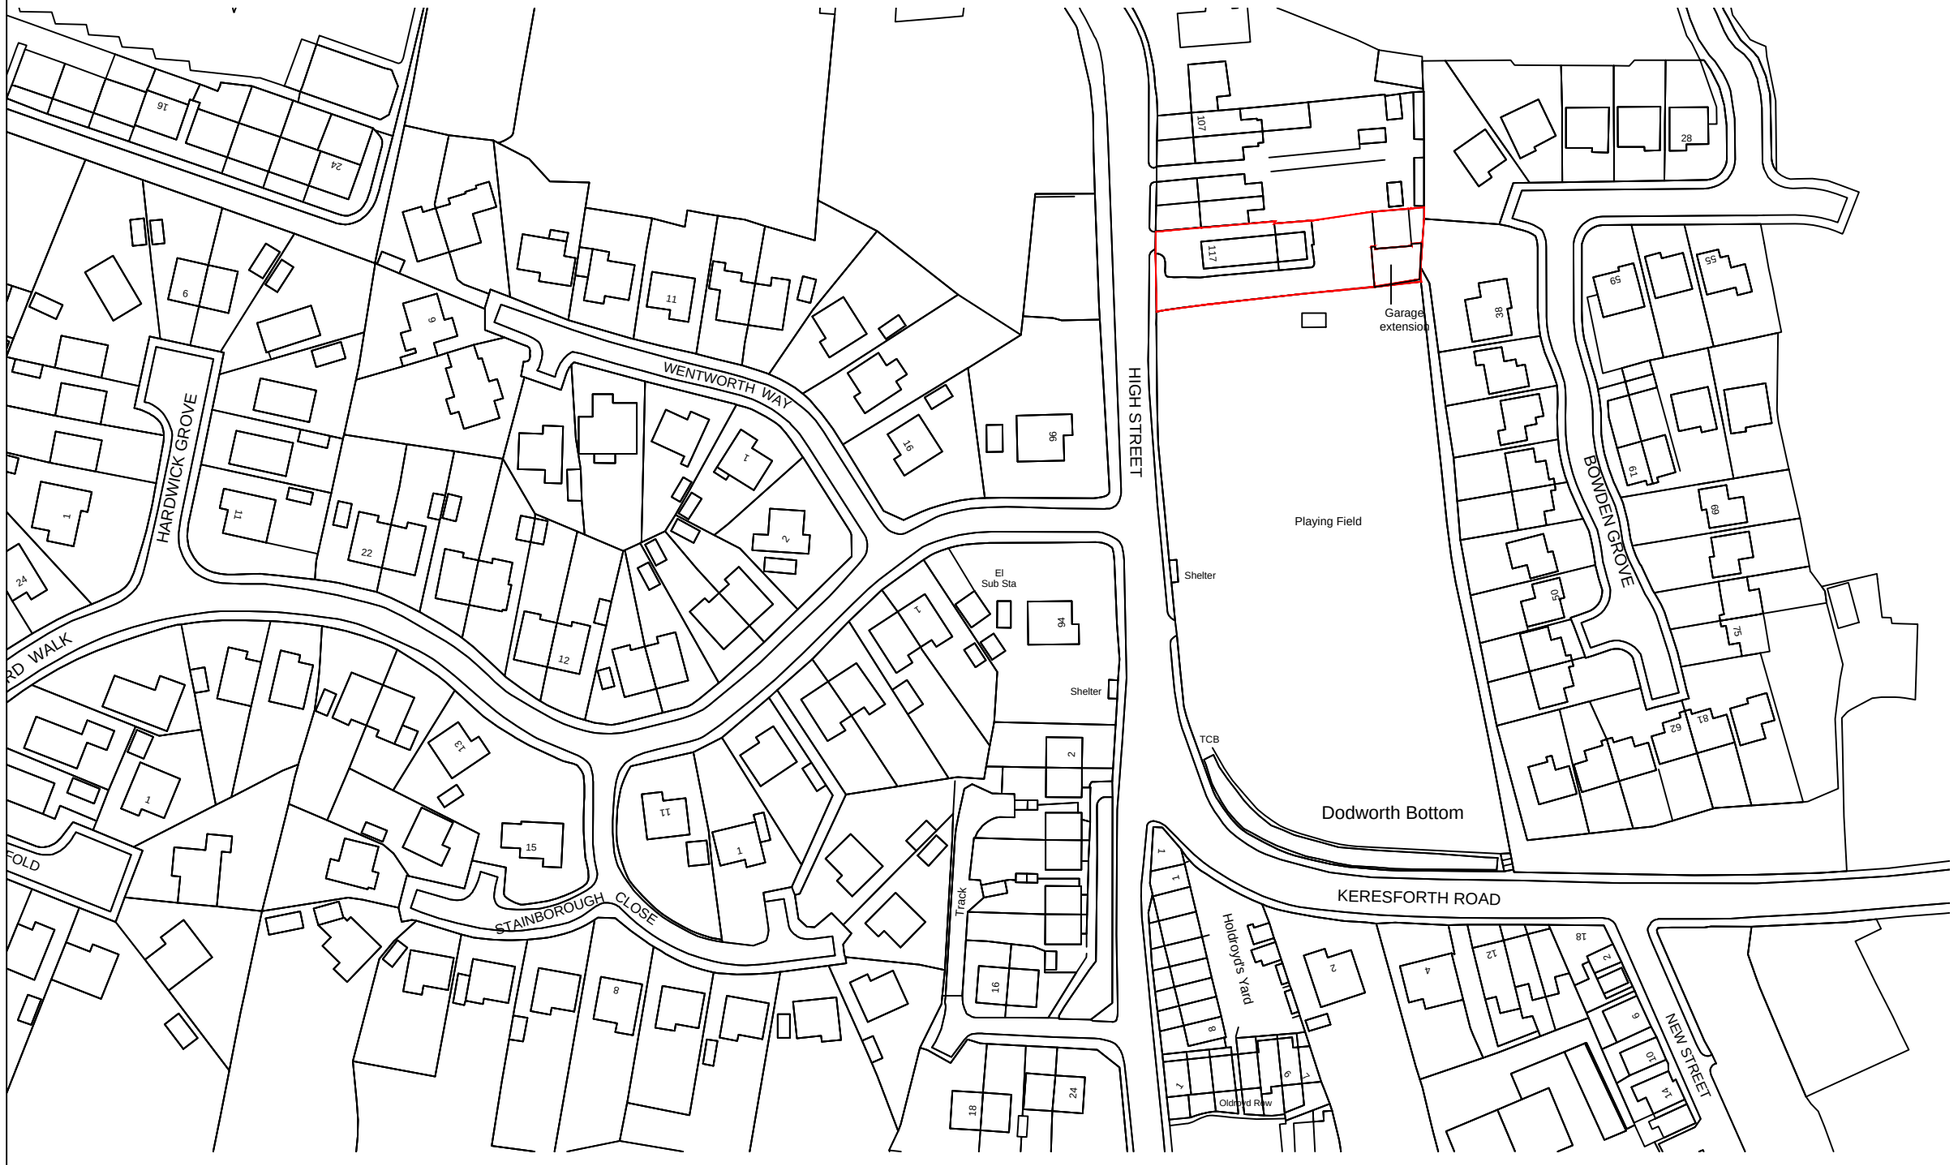

Revisions	A. A-----	00-00-00

This drawing is for planning permission only and is not a construction drawing.

Drawing Title	LOCATION-PLAN		
Job No. - Dwg No.	JB/2016/10	.	-
Client:	MR J BROWN 117 HIGH STREET DODWORTH BARNSLEY S75 3RQ		
Scale.	1:1250		