


# Appendix D

## Car Park Operation

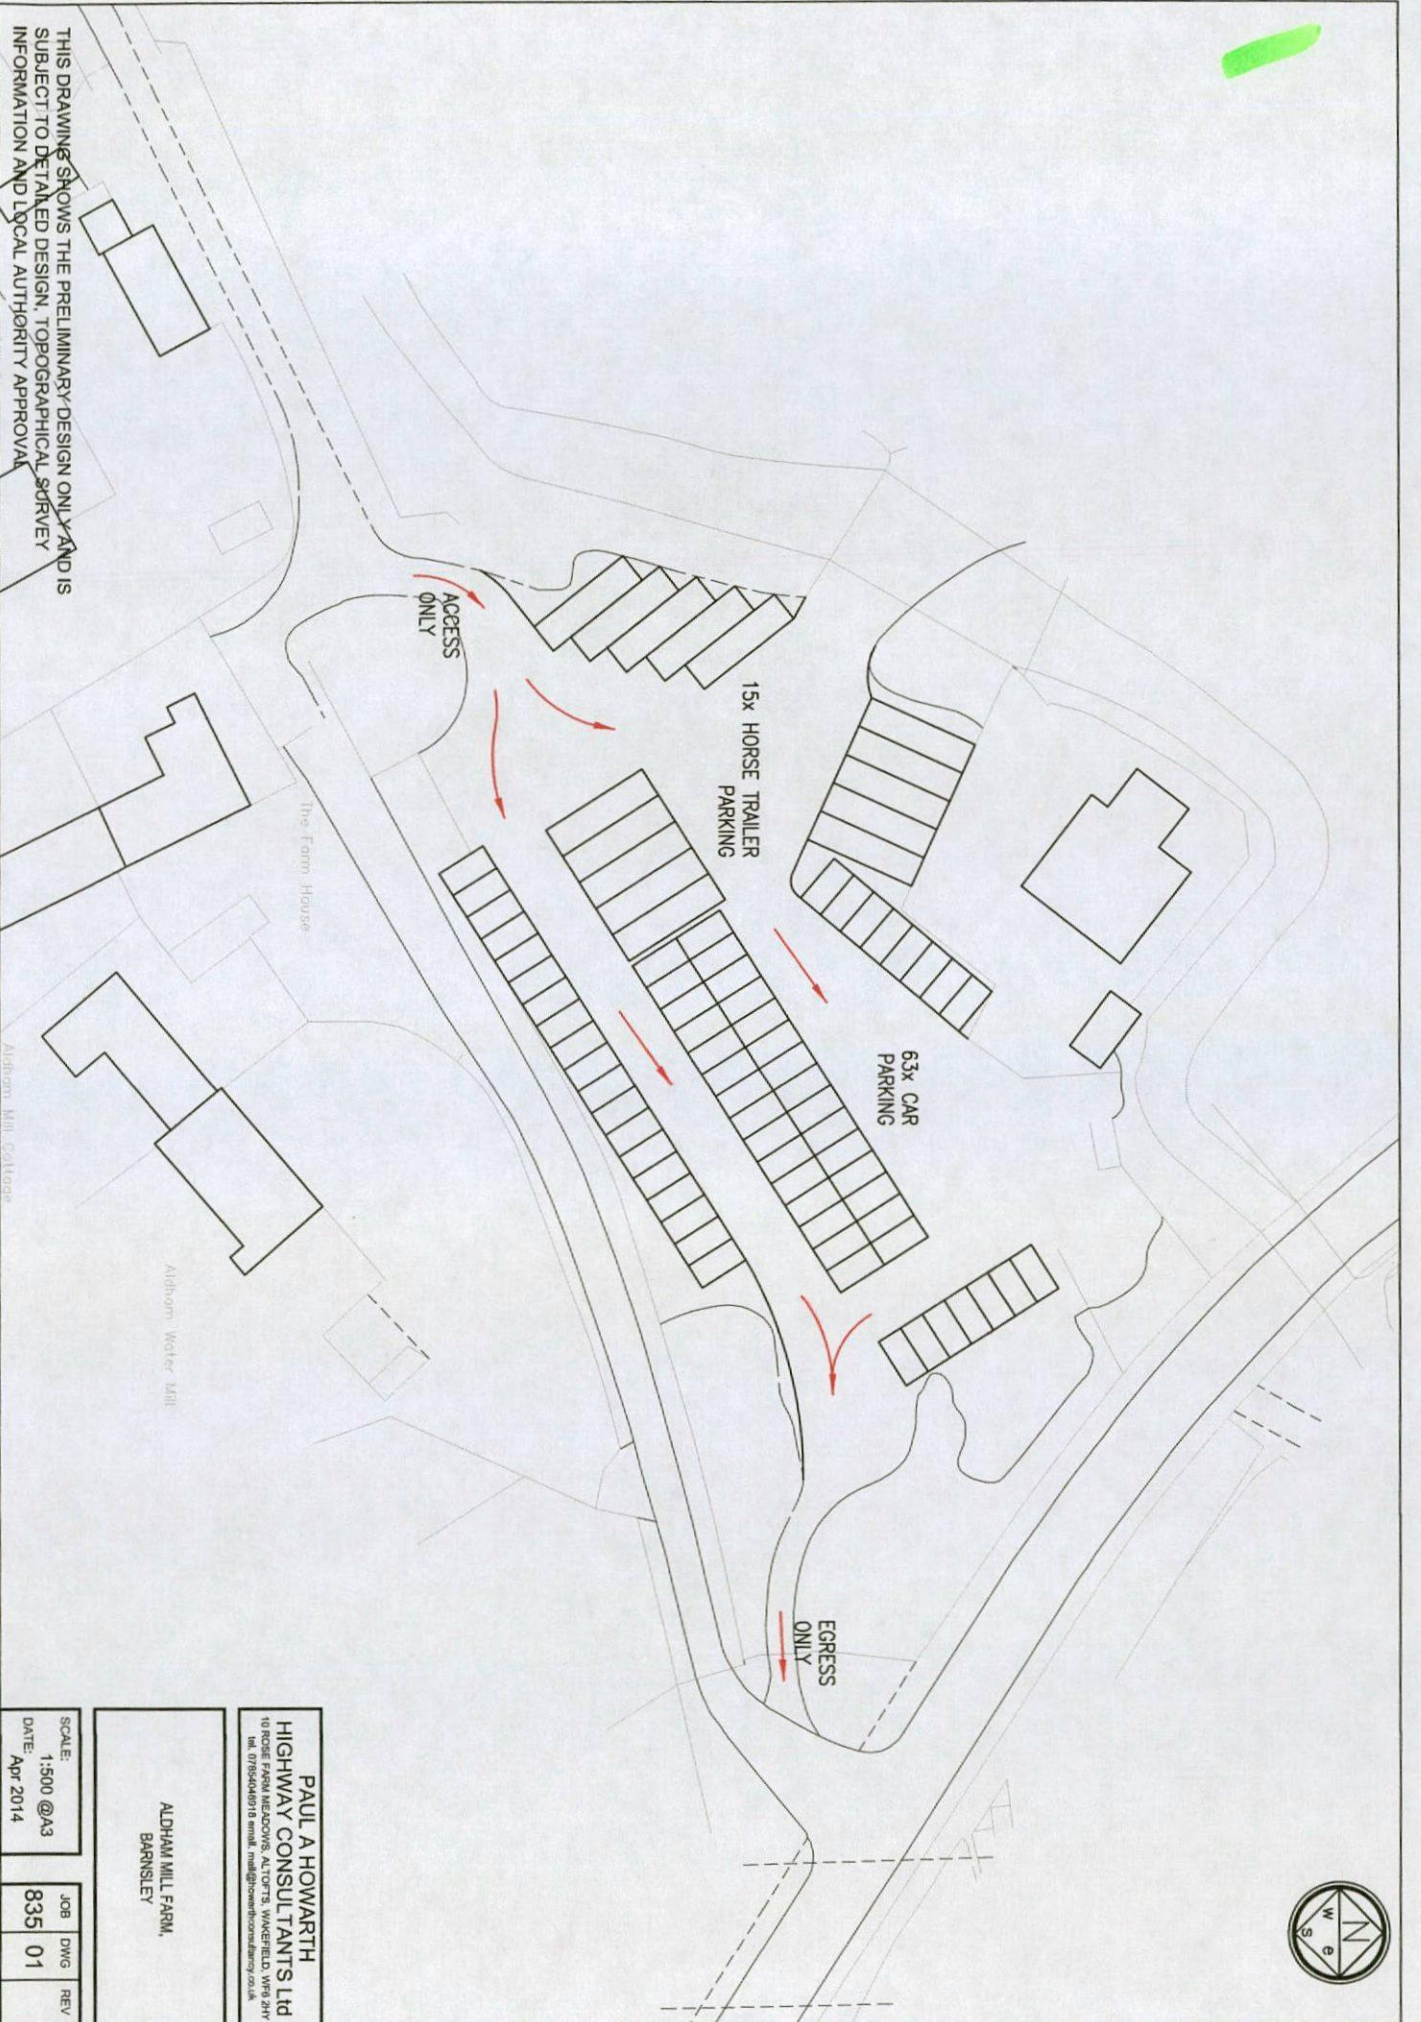

THIS DRAWING SHOWS THE PRELIMINARY DESIGN ONLY AND IS  
SUBJECT TO DETAILED DESIGN, TOPOGRAPHICAL SURVEY  
INFORMATION AND LOCAL AUTHORITY APPROVAL

**PAUL A HOWARTH**  
**HIGHWAY CONSULTANTS Ltd**  
16 ROSE FARM MEADOWS, ALTOFTS, WAKEFIELD, WF8 2HY  
tel: 01924 645118 email: paul@paulhowarthconsultants.co.uk

**ALTHAM MILL FARM,**  
**BARNSELEY**

|                |     |     |     |
|----------------|-----|-----|-----|
| SCALE:         | JOB | DWG | REV |
| 1:500 @A3      | 835 | 01  |     |
| DATE: Apr 2014 |     |     |     |