Drawing No.	Rev No.
MDC001 -001	

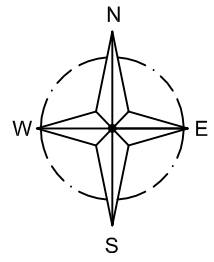

INDICATIVE ONLY



LOACATION PLAN
SCALE 1:1250 AT A3

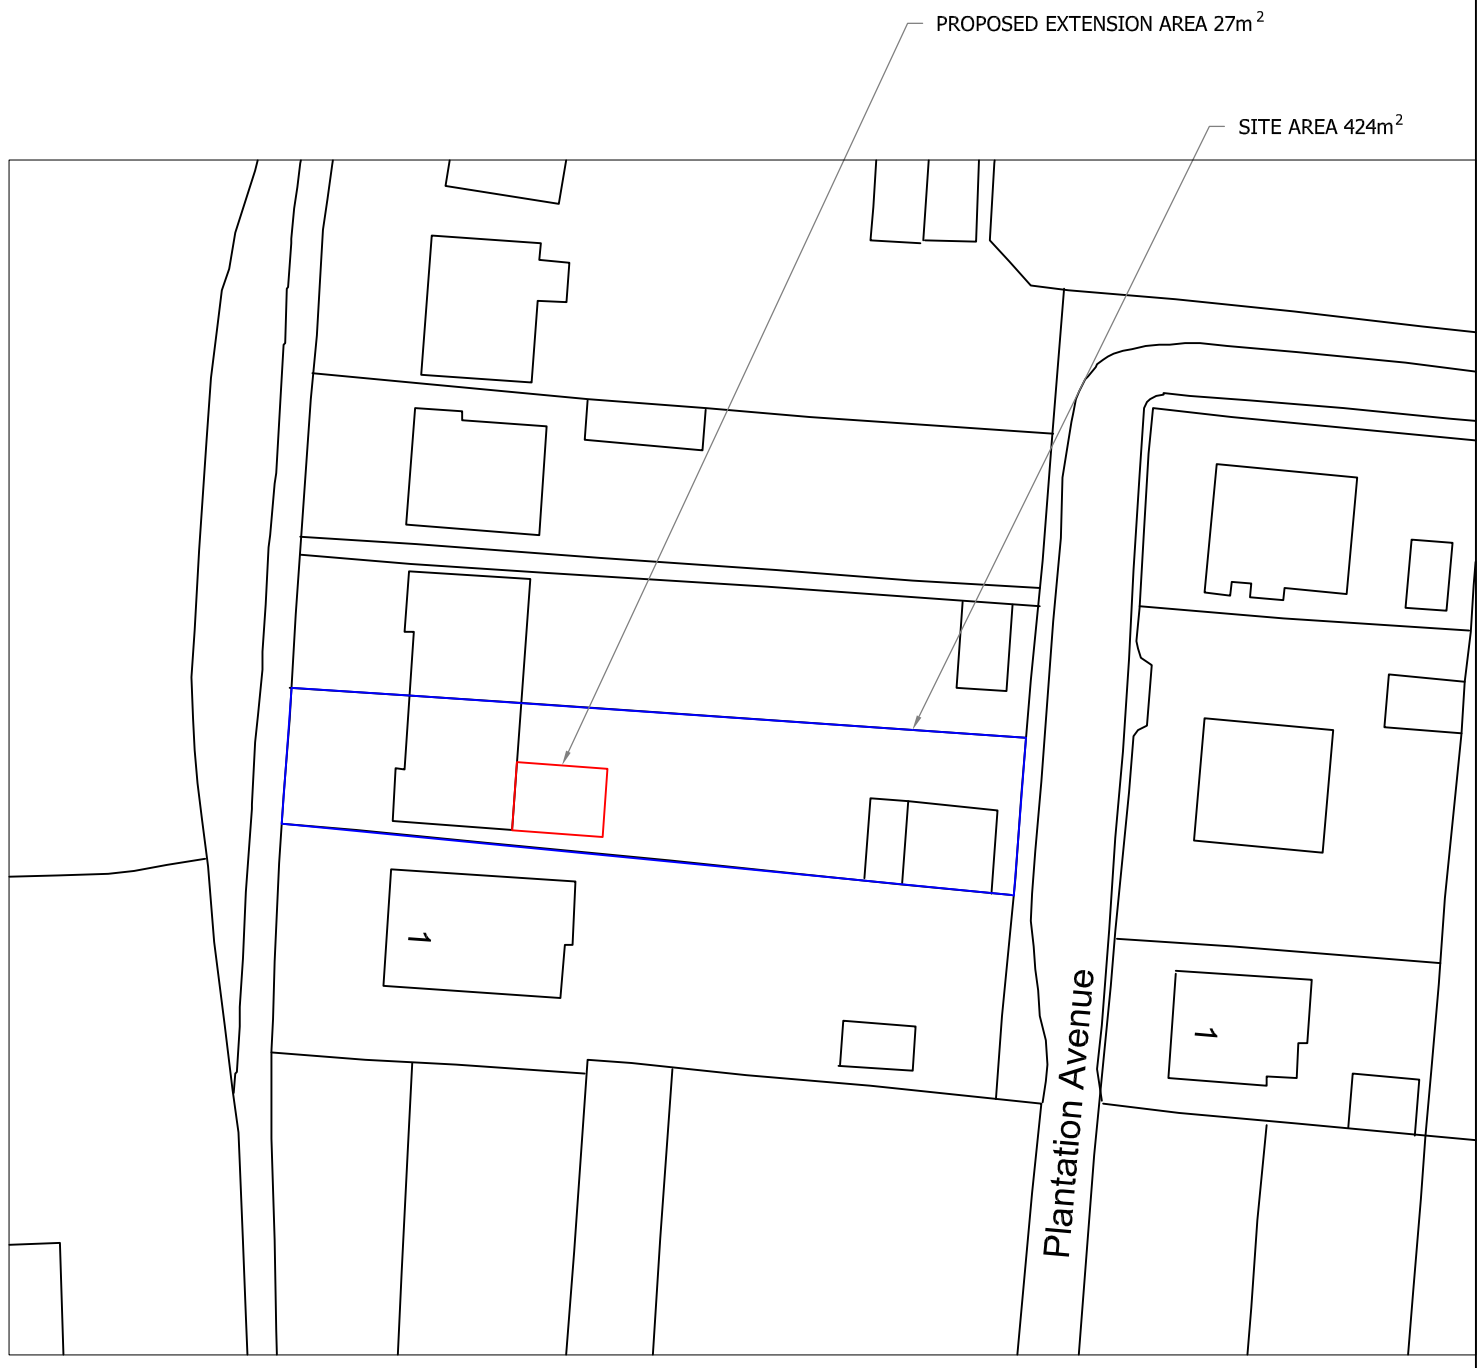

SITE PLAN
SCALE 1:500 AT A3

DO NOT SCALE: Contractor to check all dimensions and report any omissions or errors

NOTES

Rev	Descrlptlon	By	Chk	App	Date

JRB DESIGNS Ltd
1 Savlle Road
Cudworth
Barnsley
S72 8LT
Tel: 01226 383542
Fax: 01226 380078
Mob: 07970 541192
Emall: john@jrbdeslgns.co.uk

Thls drawlng ls copyrlght. © jrbdeslgns Ltd.

Cllent
MR D COOK

Drawlng Title
SITE PLANS

Address
3 ST. JOHNS WALK
ROYSTON
BARNSLEY

Project Title:
PROPOSED SINGLE STOREY REAR EXTENSION

Purpose of Issue:
PLANNING

Drawlng Status
FIRST ISSUE

Scale at A3	Drawn By	Date		
AS SHOWN	JRB	29/10/2013		
Checked By	Date	Approved By	Date	
	29/10/2013		29/10/2013	
Project No.	Drawlng No.		Revlslon	
MDC001	001		-	

APPROVAL [X] INFORMATION [ ] TENDER [ ] CONTRACT [ ] CONSTRUCTION [ ]