
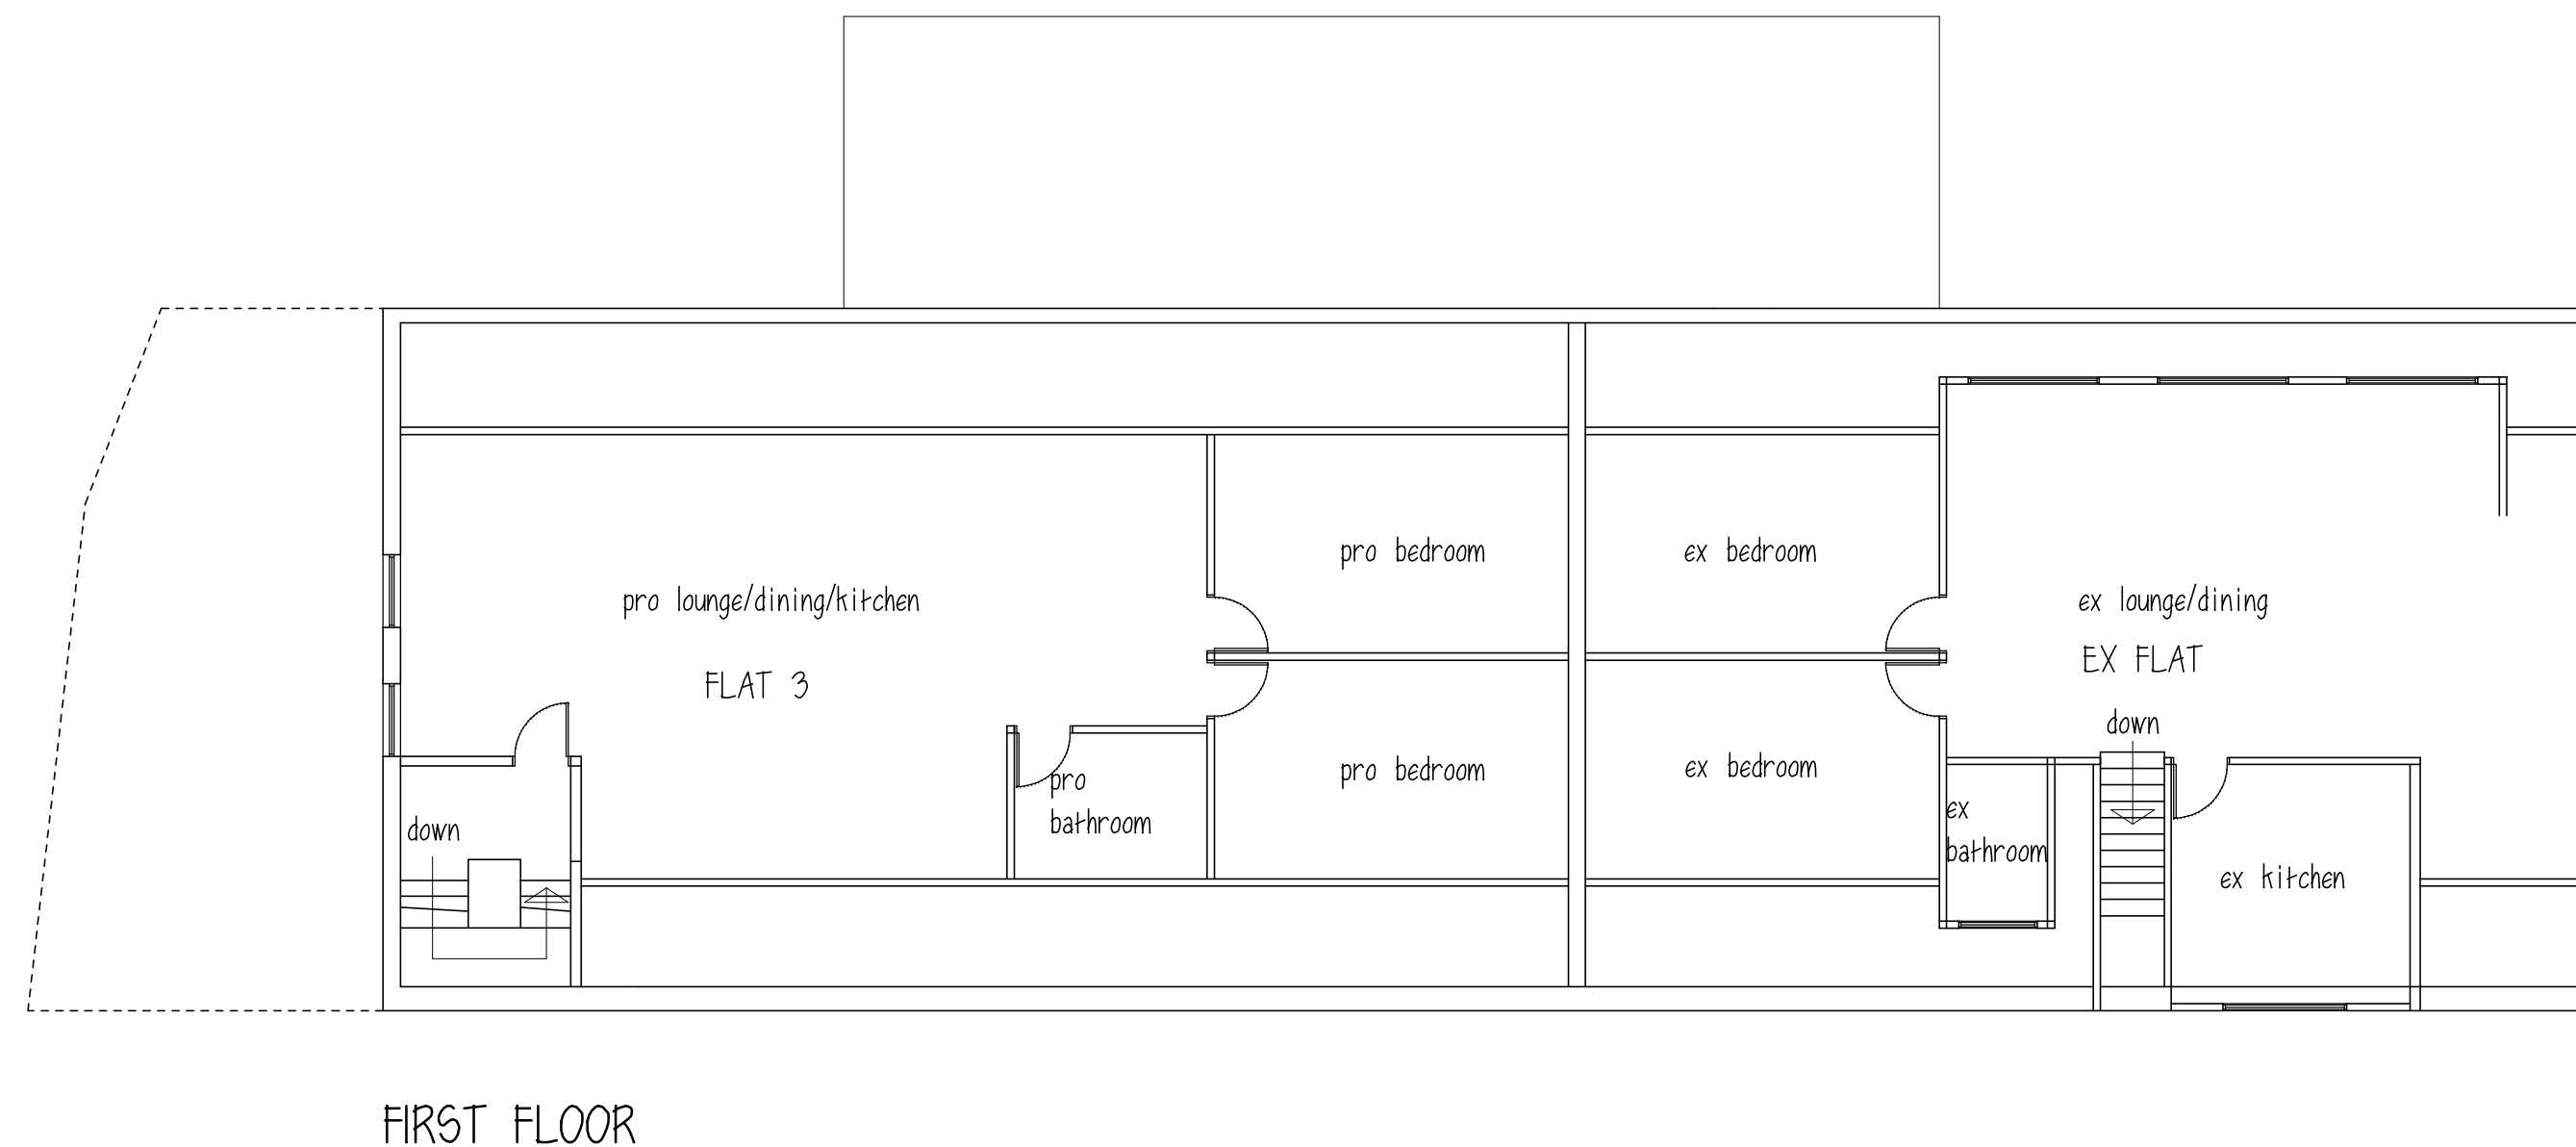


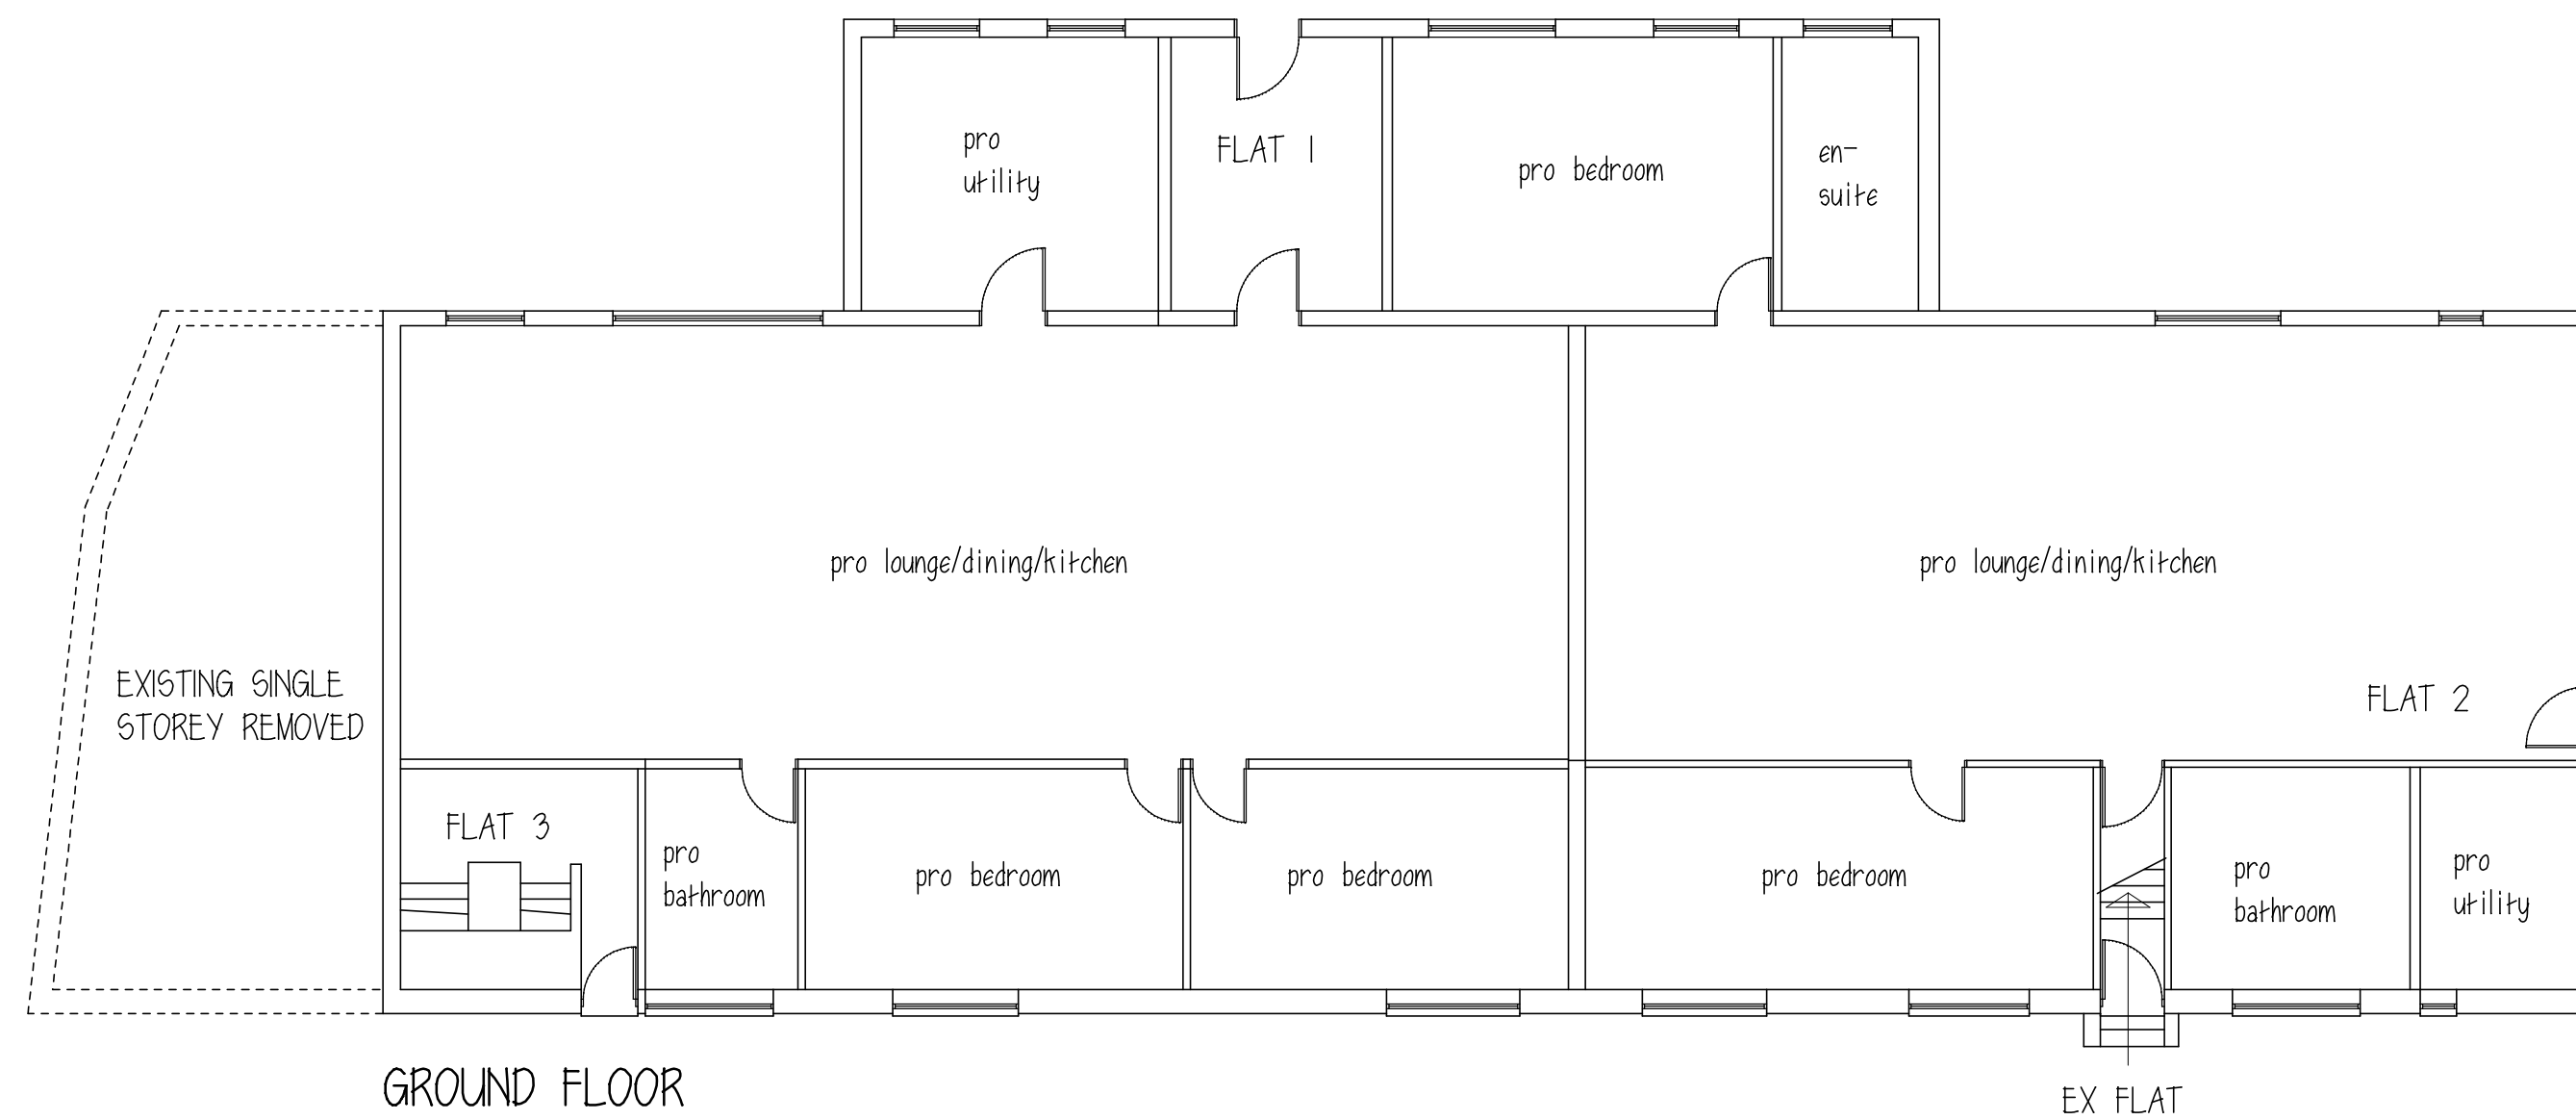

PROPOSED C/U TO FLATS
346 SHEFFIELD RD
BIRDWELL S70 5TU

PRO FLOOR PLANS

1:100@A2 MAY 20

Peter Thompson
"Linwood"
Barnsley Road
Dodworth
Barnsley S75 3JR
e-mail peter-thompson@hotmail.co.uk
telf. 01226 201391
m. 07973251730
M.C.I.A.T.