


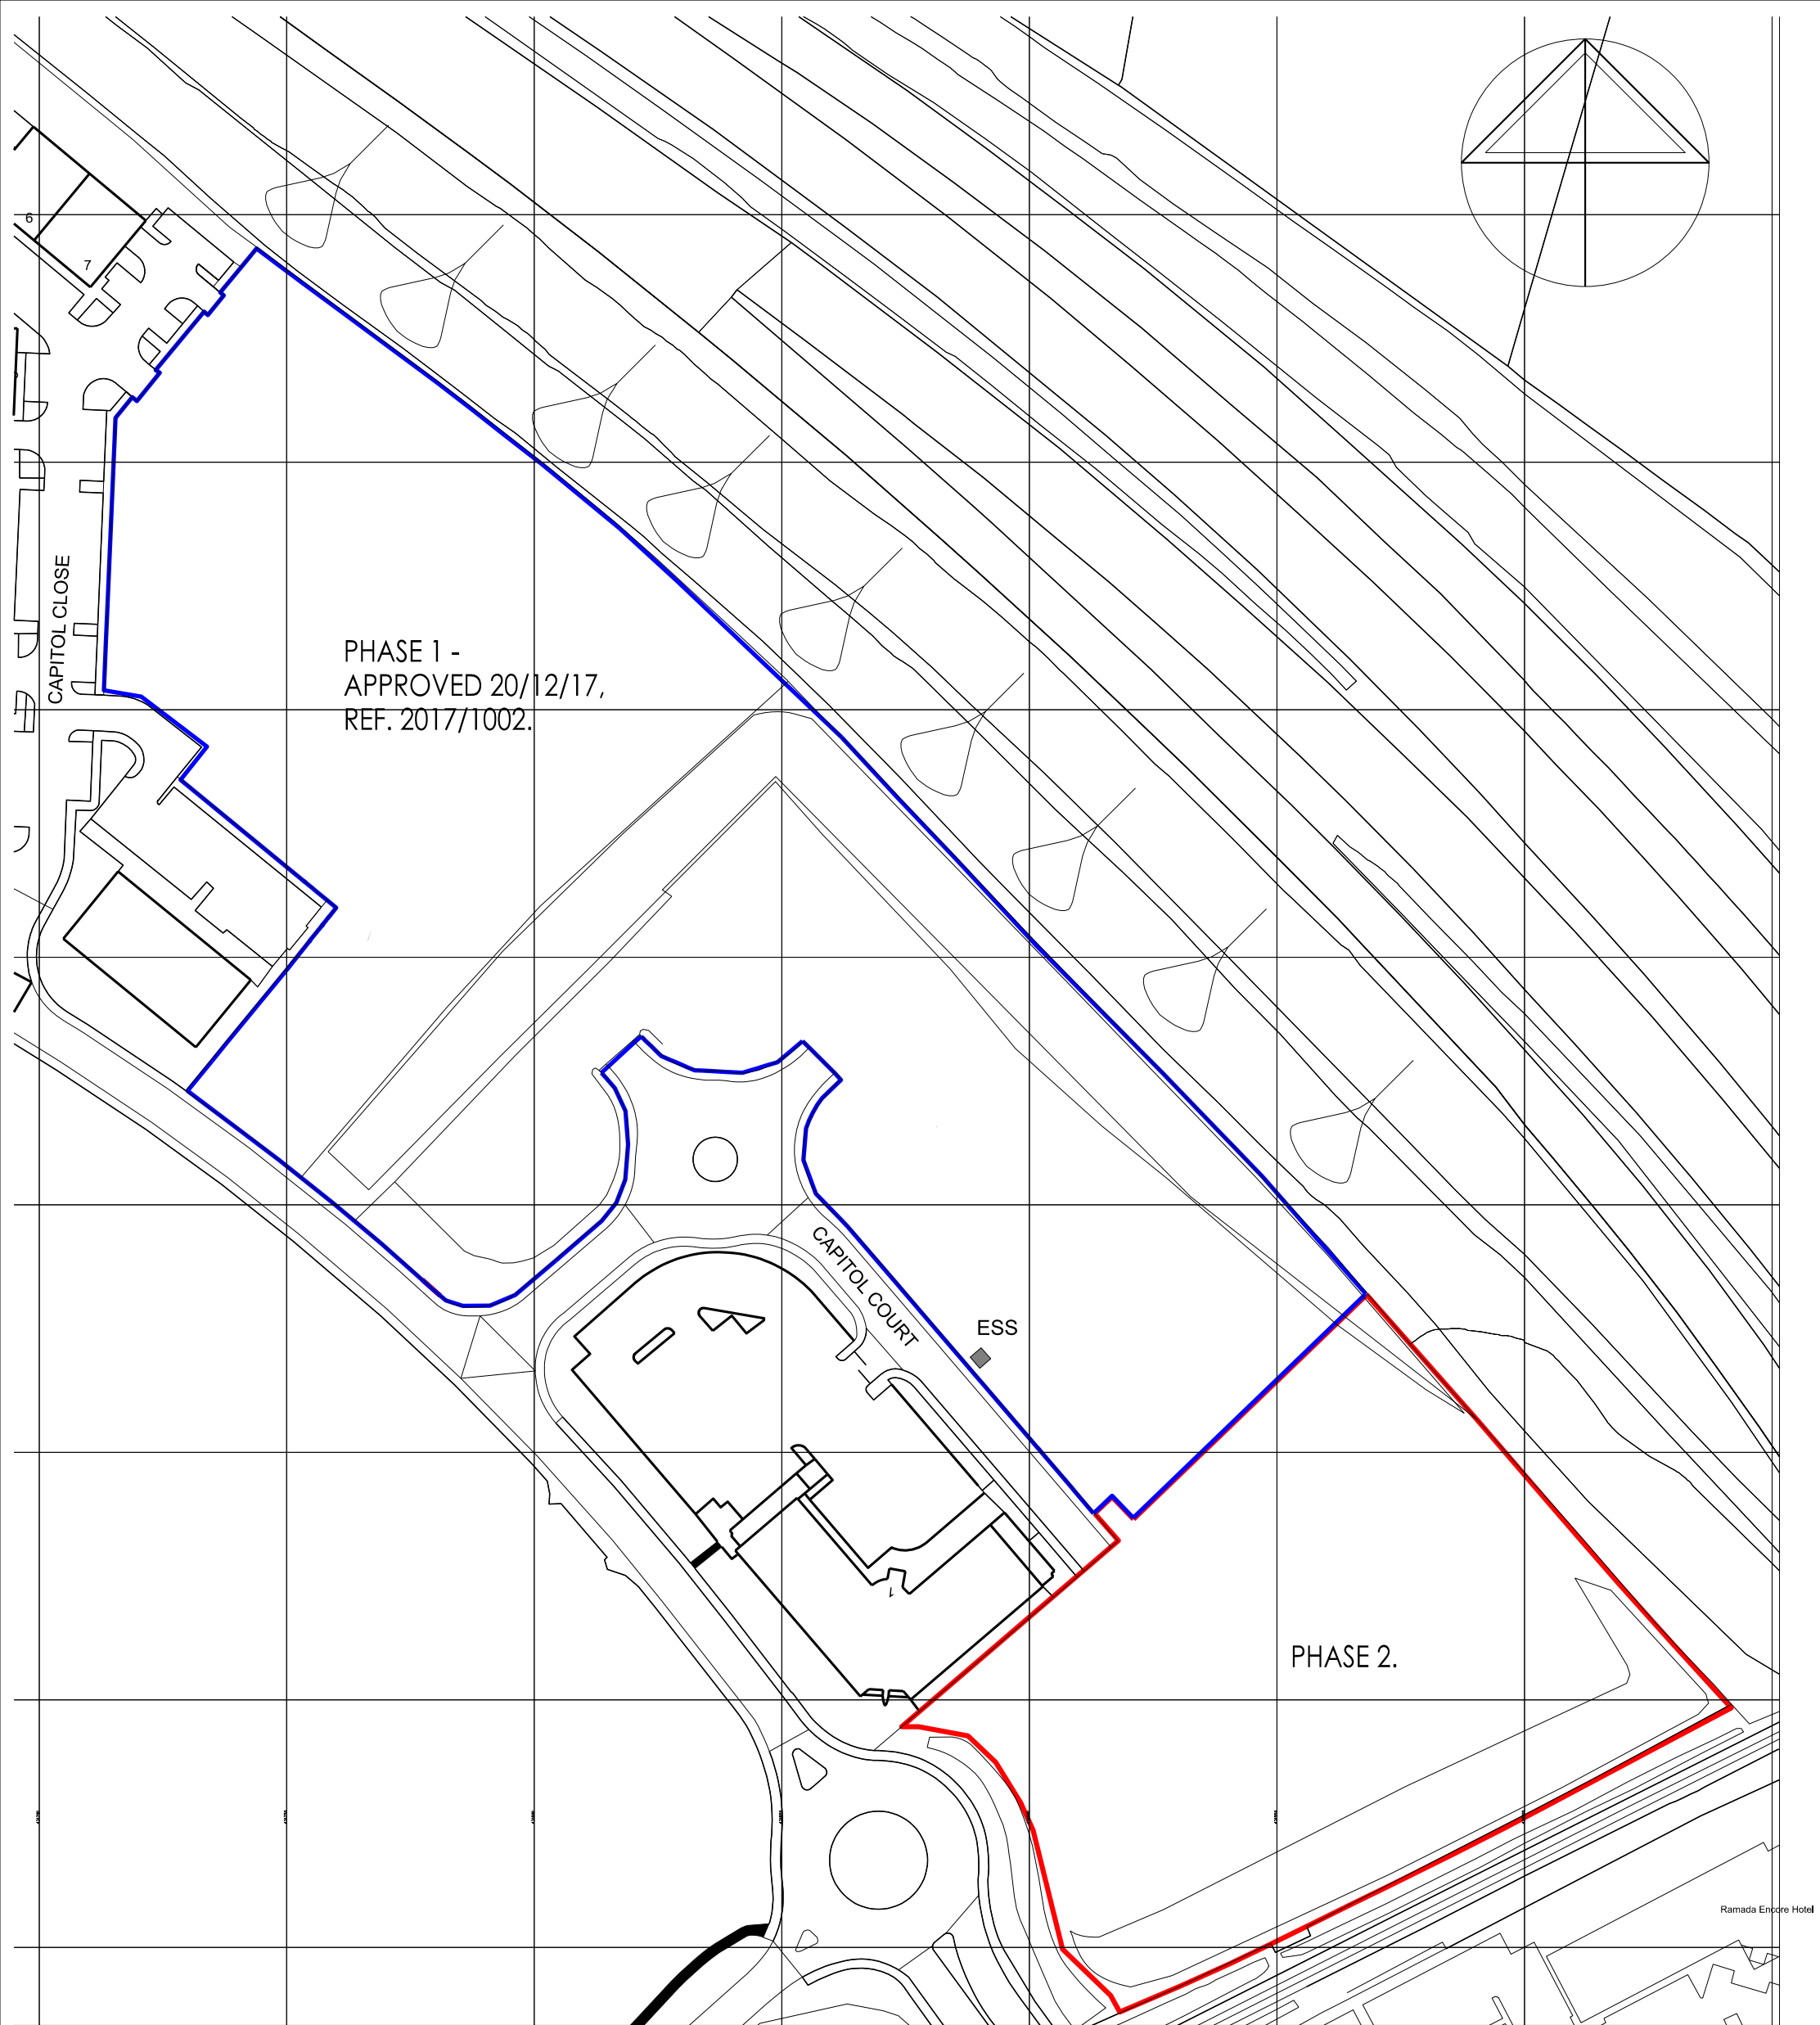

As outlined in section 2.3 of the CITB Industry Guidance to Designers, insignificant risks can usually be ignored, as can risks arising from routine construction activities, unless the design compounds or significantly alters these risks. In accordance with CDM Regulations 8, 9 and 11, any significant risks relating to the design features shown on this drawing have been identified and are annotated thus:

- ☒ No significant risks have been identified.
- ☐ Significant risks have been identified - refer to notes on drawing for information on residual risks and any control measures to be employed.

Refer to the current Designer's Risk Assessment sheets for further details.

| Designer's Signature |                      | Date |       |
|----------------------|----------------------|------|-------|
| Rev.                 | Description          | Vf'd | Date  |
| P1                   | Issued for Planning. | SW   | 05/19 |
|                      |                      |      |       |
|                      |                      |      |       |

Project  
Proposed Development,  
Capitol Park,  
Barnsley.

Client  
Carnell Management Services Ltd.

Title  
Location Plan.

Drawing Status

PLANNING.

| WmS Project Ref. | Drawn | Date     | Scale      |
|------------------|-------|----------|------------|
| 11933            | SW    | May 2019 | 1:1250@ A3 |

Drawing/Document Reference  
Project Originator Zone Level Type Role Number Status Rev.  
11933 - WMS - ZZ - ZZ - DR - A - 10011 - S8 - P1

**williamsaunders**

architecture: engineering: building consultancy

Sheppard Lockton House  
Cafferata Way  
Newark-on-Trent  
Nottinghamshire. NG24 2TN

Tel: 01636 704361  
Fax: 01636 702809  
W: wm-saunders.co.uk

Also at Leeds, Lincoln, Wirksworth

William Saunders is the trading name of Wm Saunders Partnership LLP. Wm Saunders Partnership Limited Liability Partnership is registered in England and Wales with the Registration number OC 308323. The Registered Office is Sheppard Lockton House, Cafferata Way, Newark on Trent, Notts. NG24 2TN.

This drawing & any design thereon is the copyright of Wm Saunders Partnership LLP and must not be reproduced without their written consent. Contractors must verify all dimensions, levels & co-ordinates at the site before commencing any work or making any shop drawings: no dimensions to be taken from drawing.