


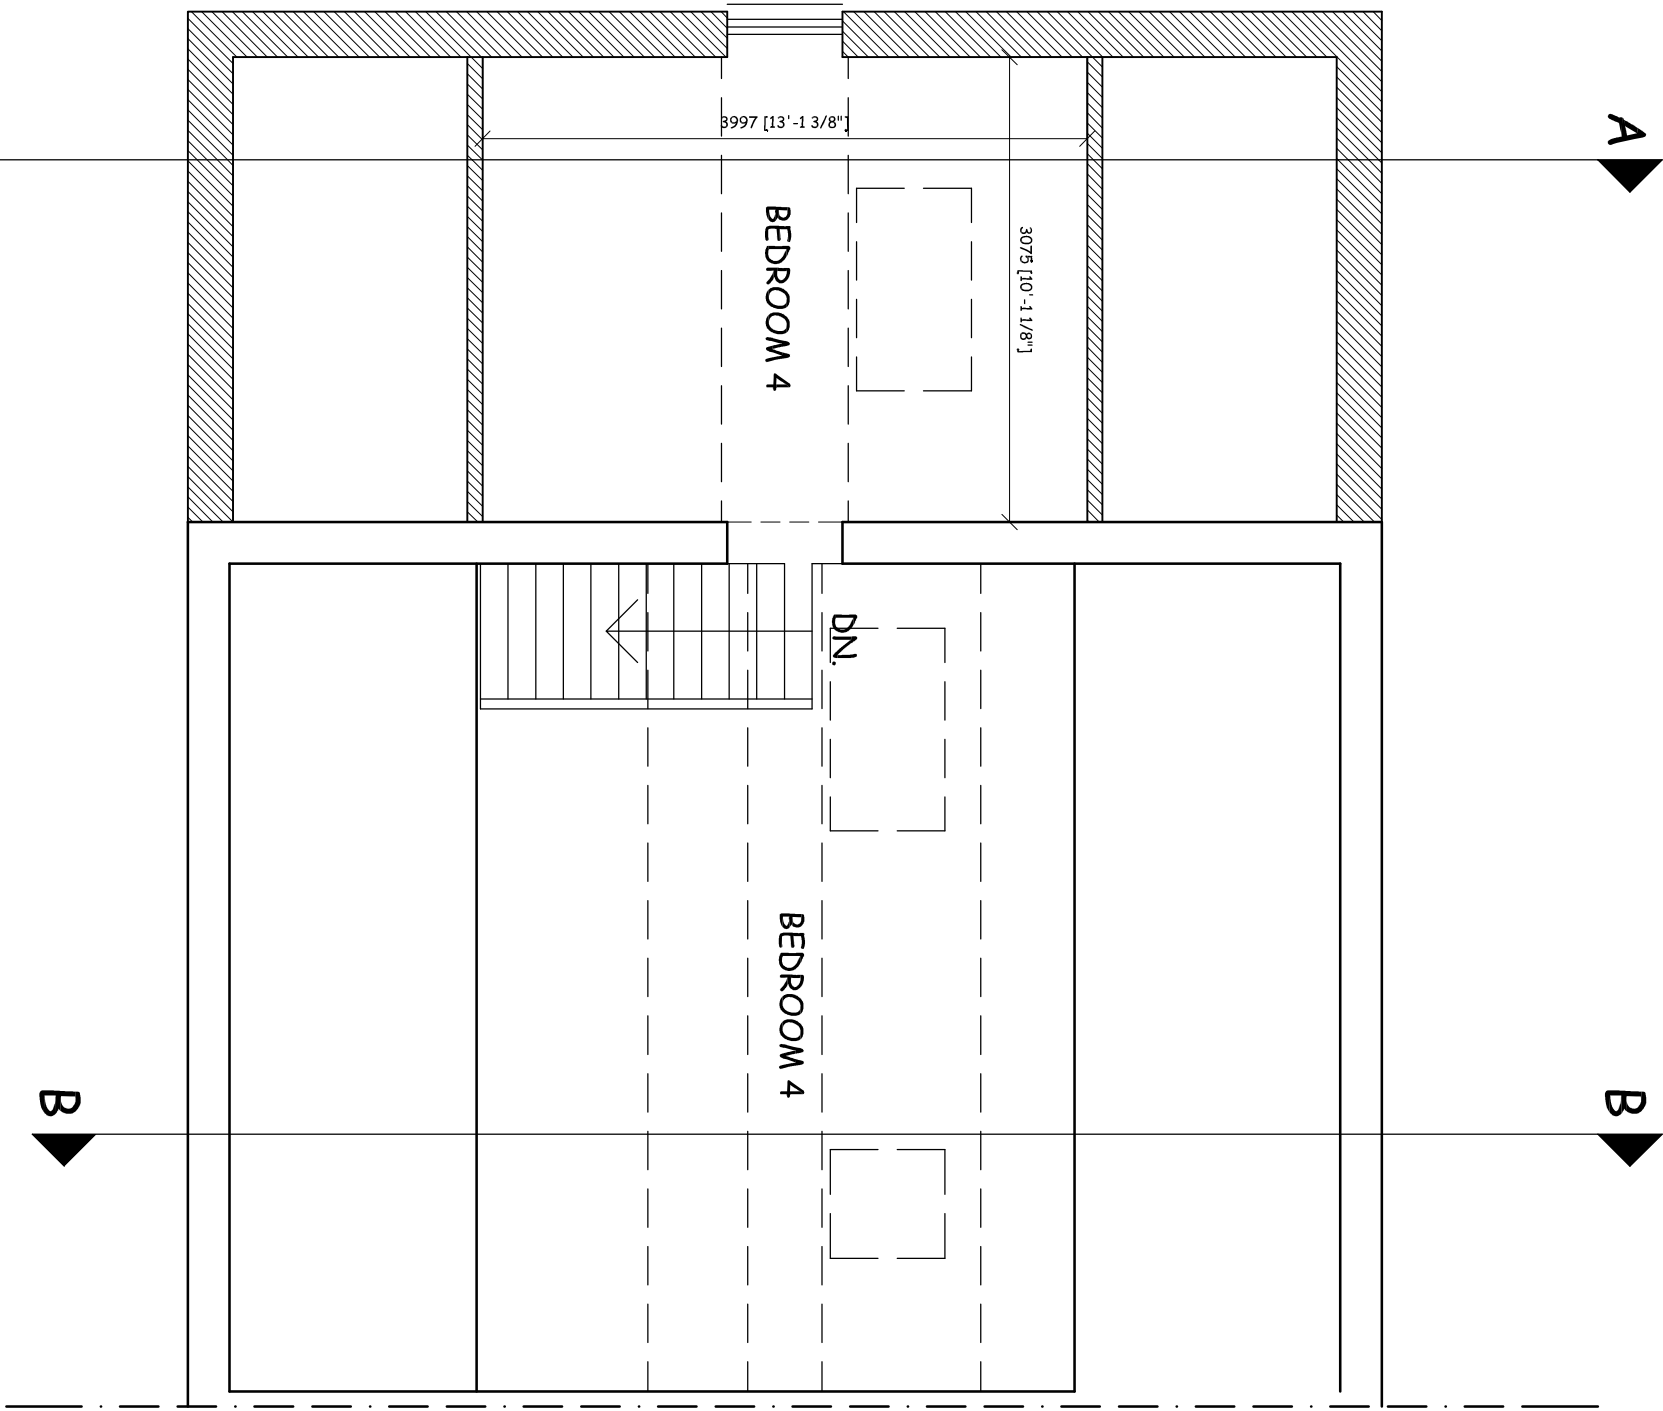

SECOND FLOOR PLAN 1:50