SCALE 1:50

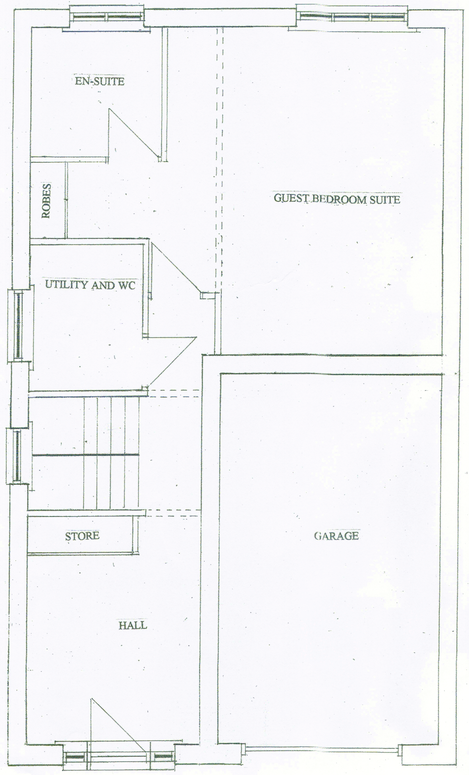

PROPOSED GROUND FLOOR LAYOUT

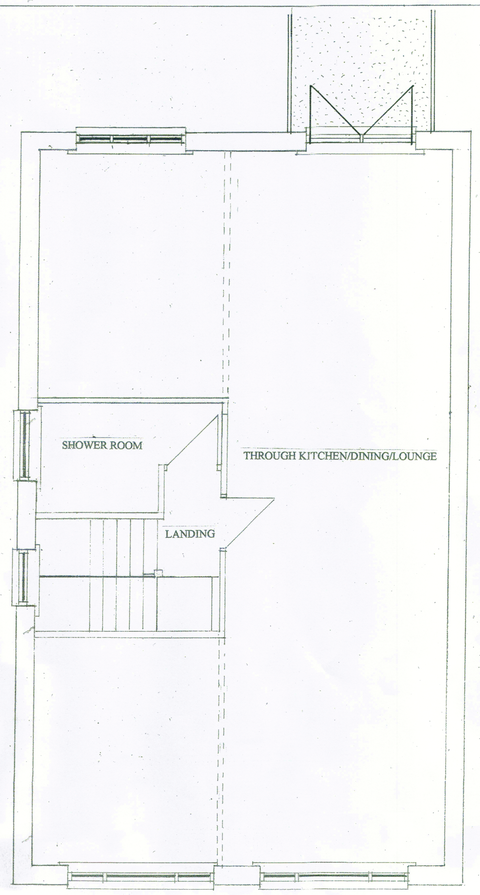

PROPOSED FIRST FLOOR LAYOUT

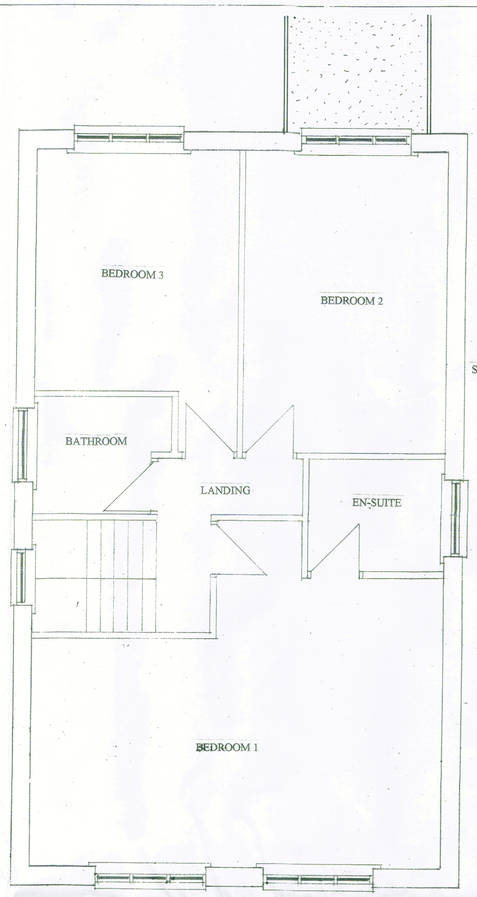

PROPOSED SECOND FLOOR LAYOUT

SCALE 1:50

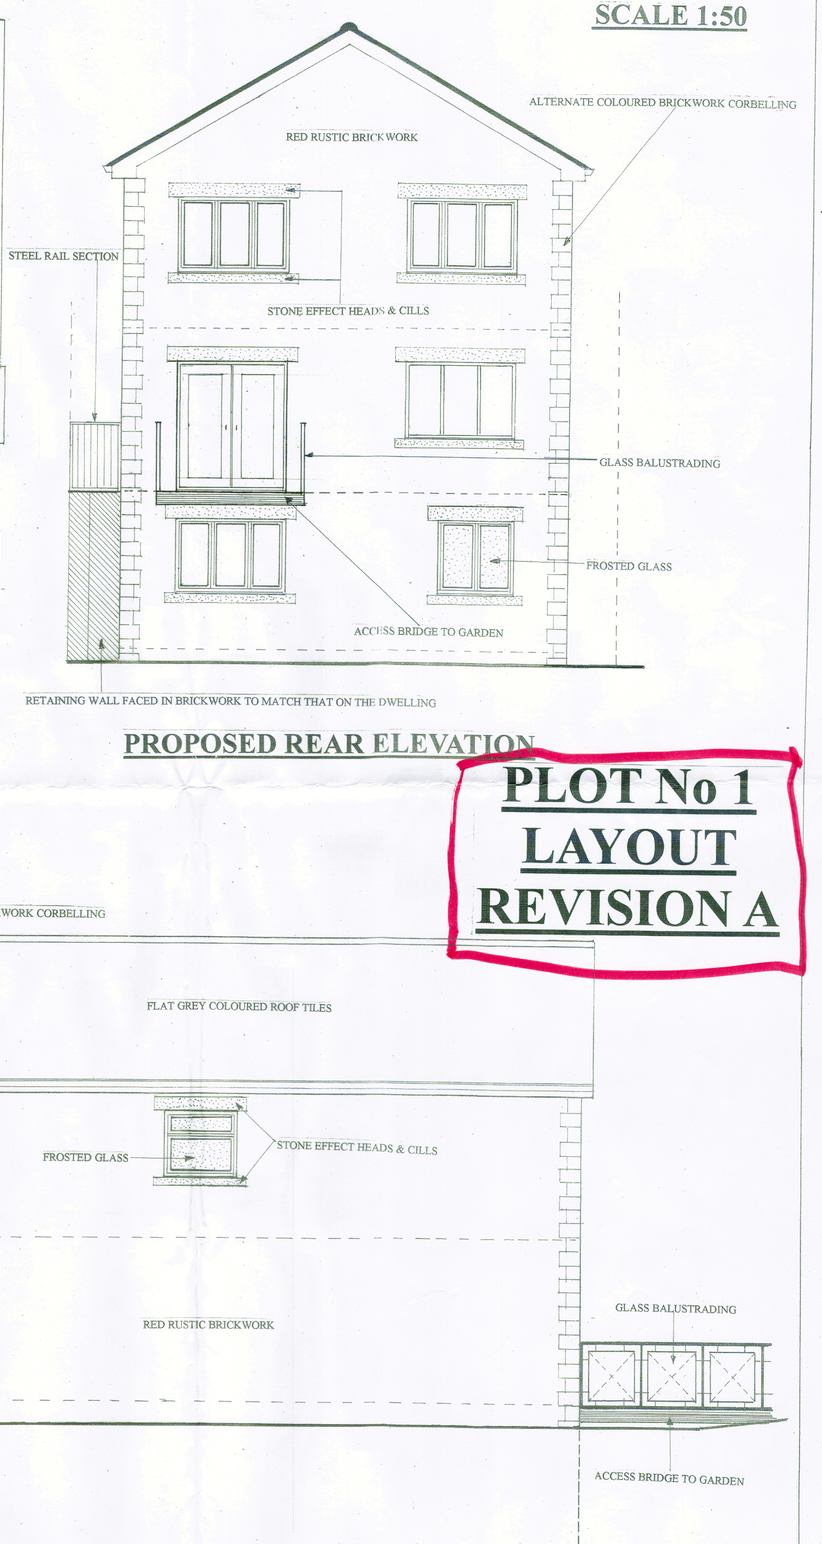

PROPOSED REAR ELEVATION

PLOT No 1
LAYOUT
REVISION A

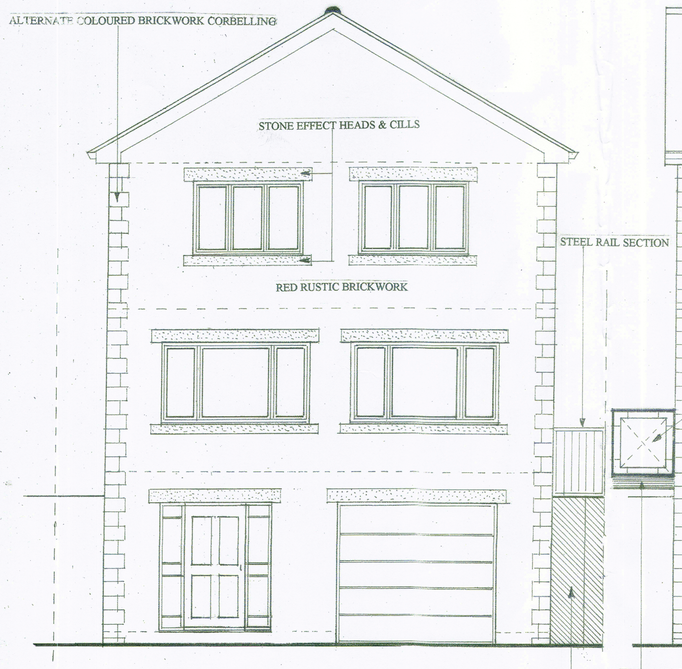

PROPOSED FRONT ELEVATION

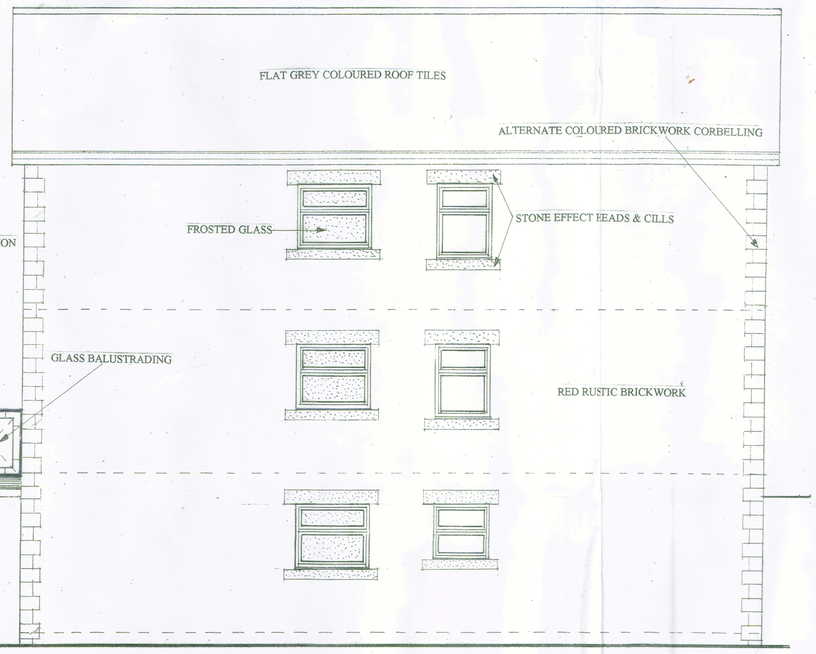

PROPOSED SIDE ELEVATION A

PROPOSED SIDE ELEVATION B

SCALE 1:50

SCALE 1:50