


Drainage Proposals

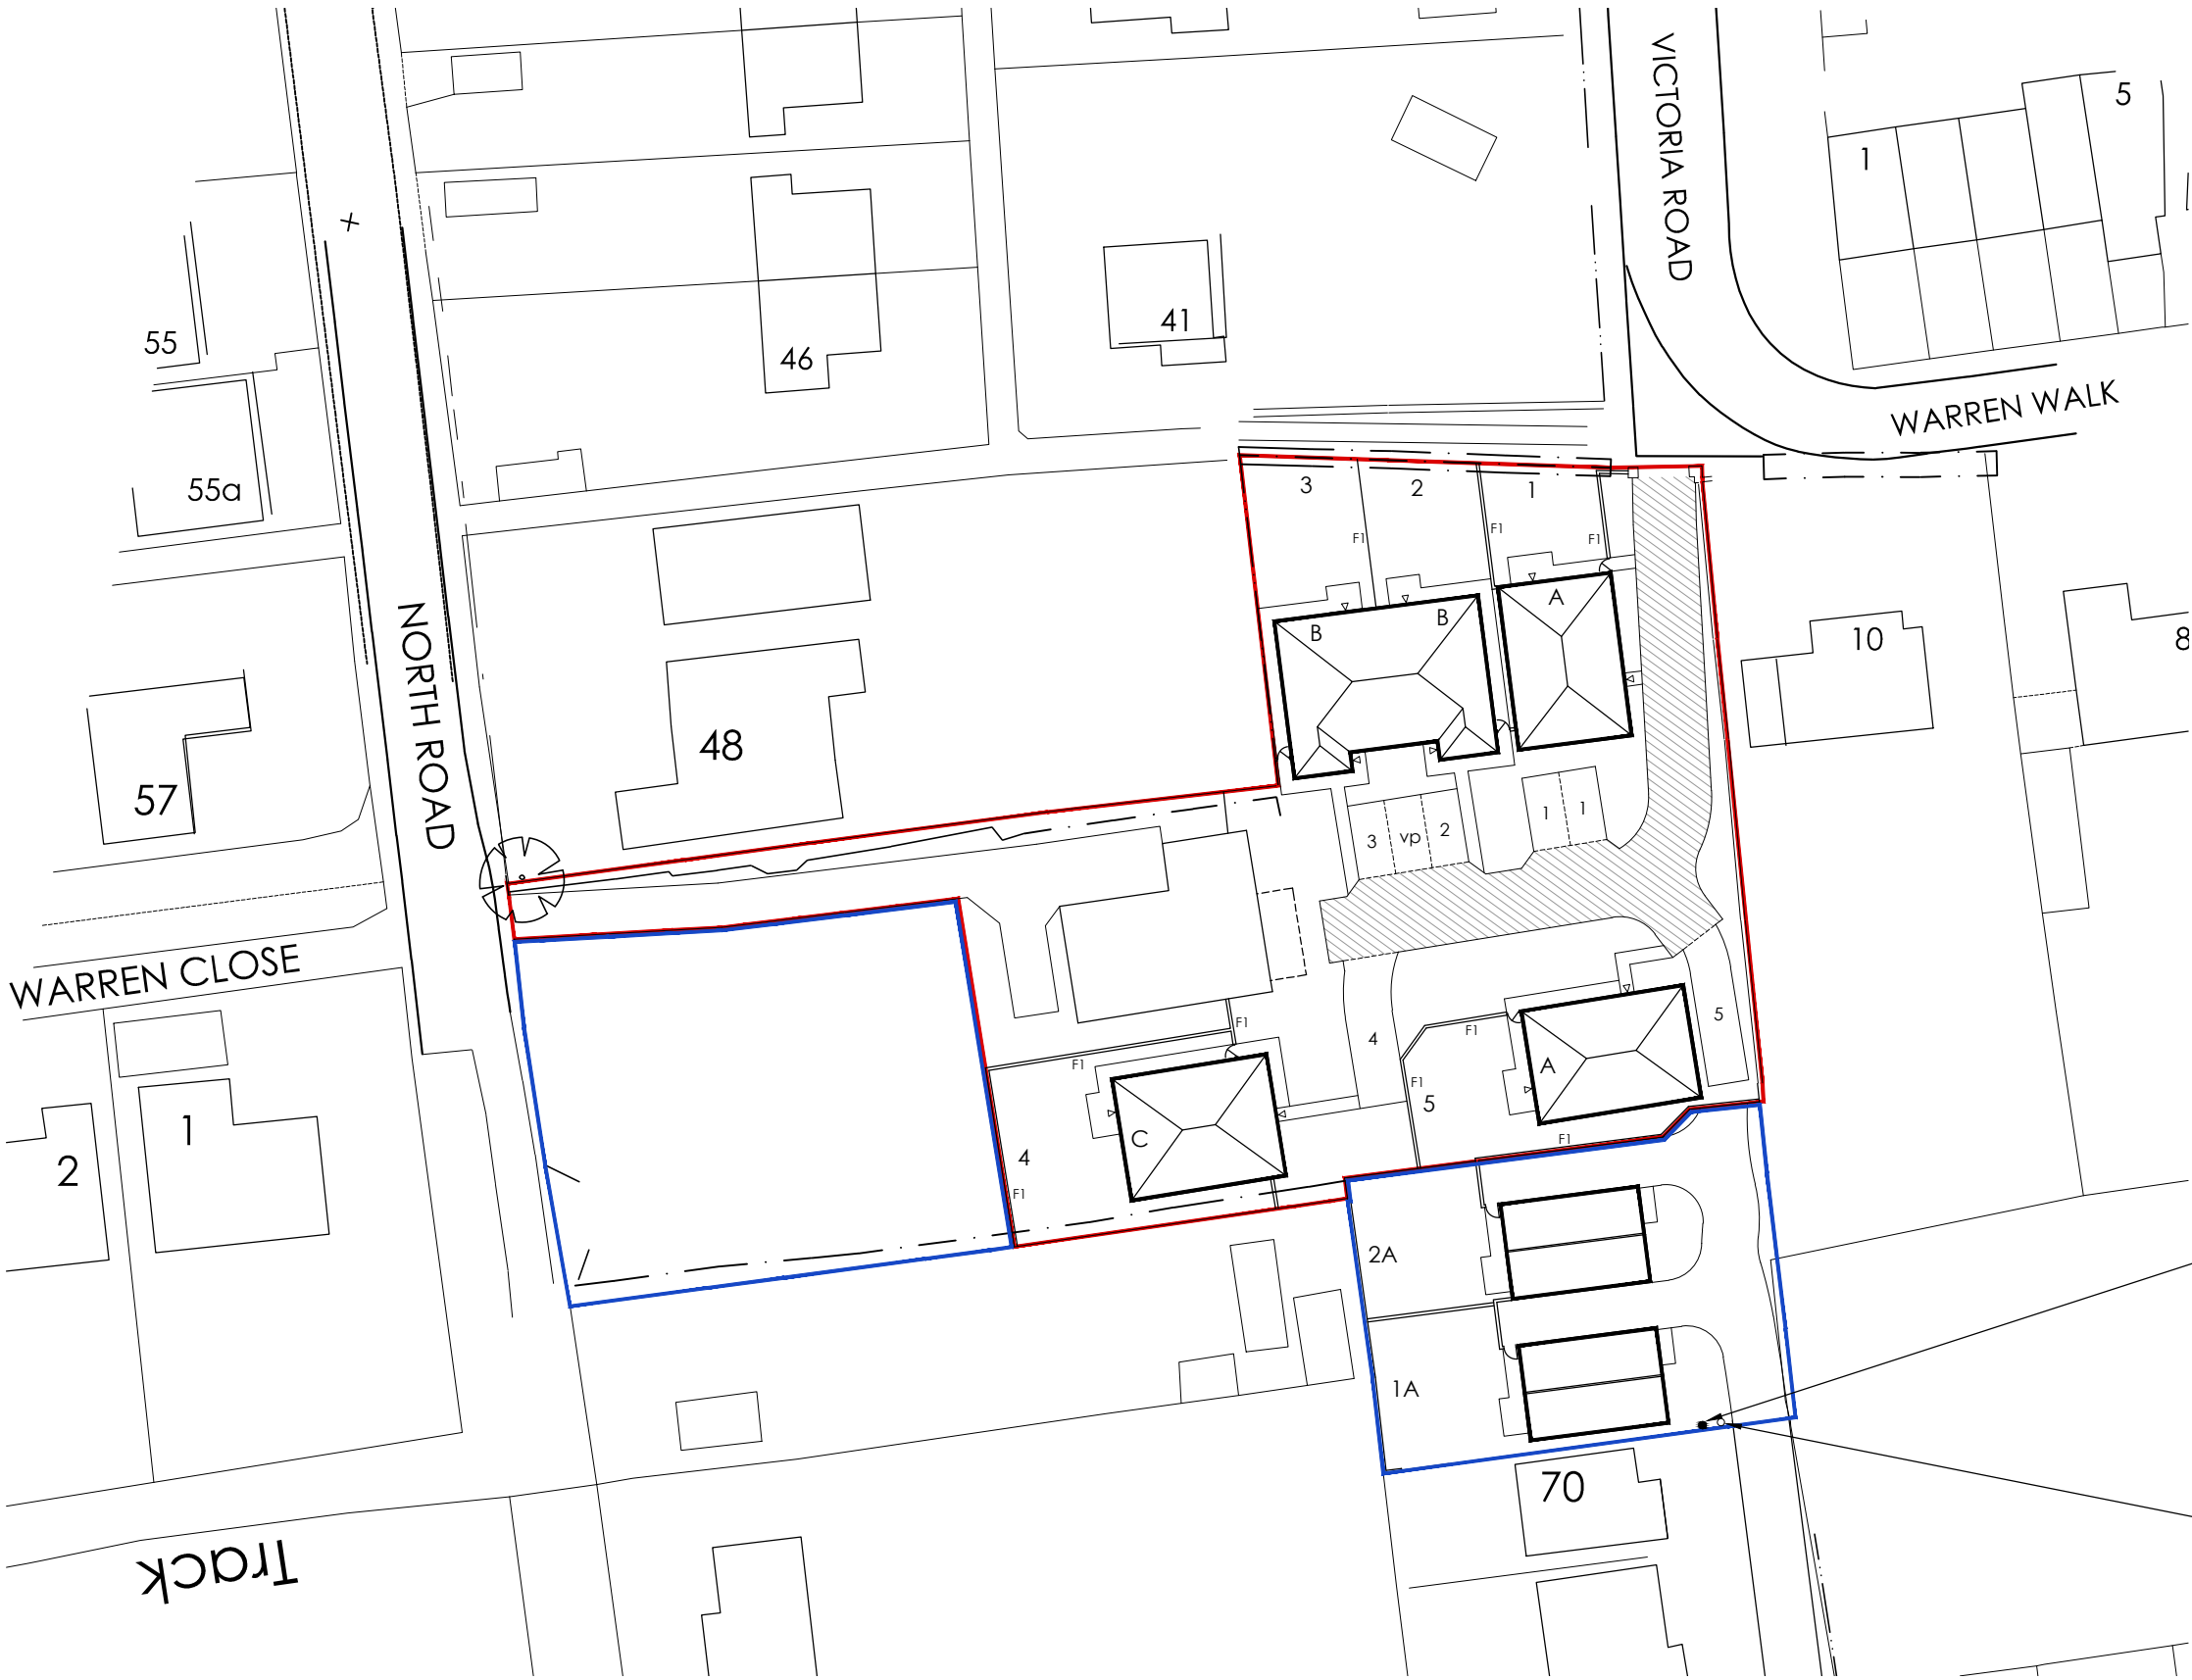

Proposed bungalows to connect
to existing foul water sewer

Proposed bungalows to connect
to existing surface water sewer

Warren Walk, Royston

dwg.no. WW-03 March 2017 scale 1-500@a3

