


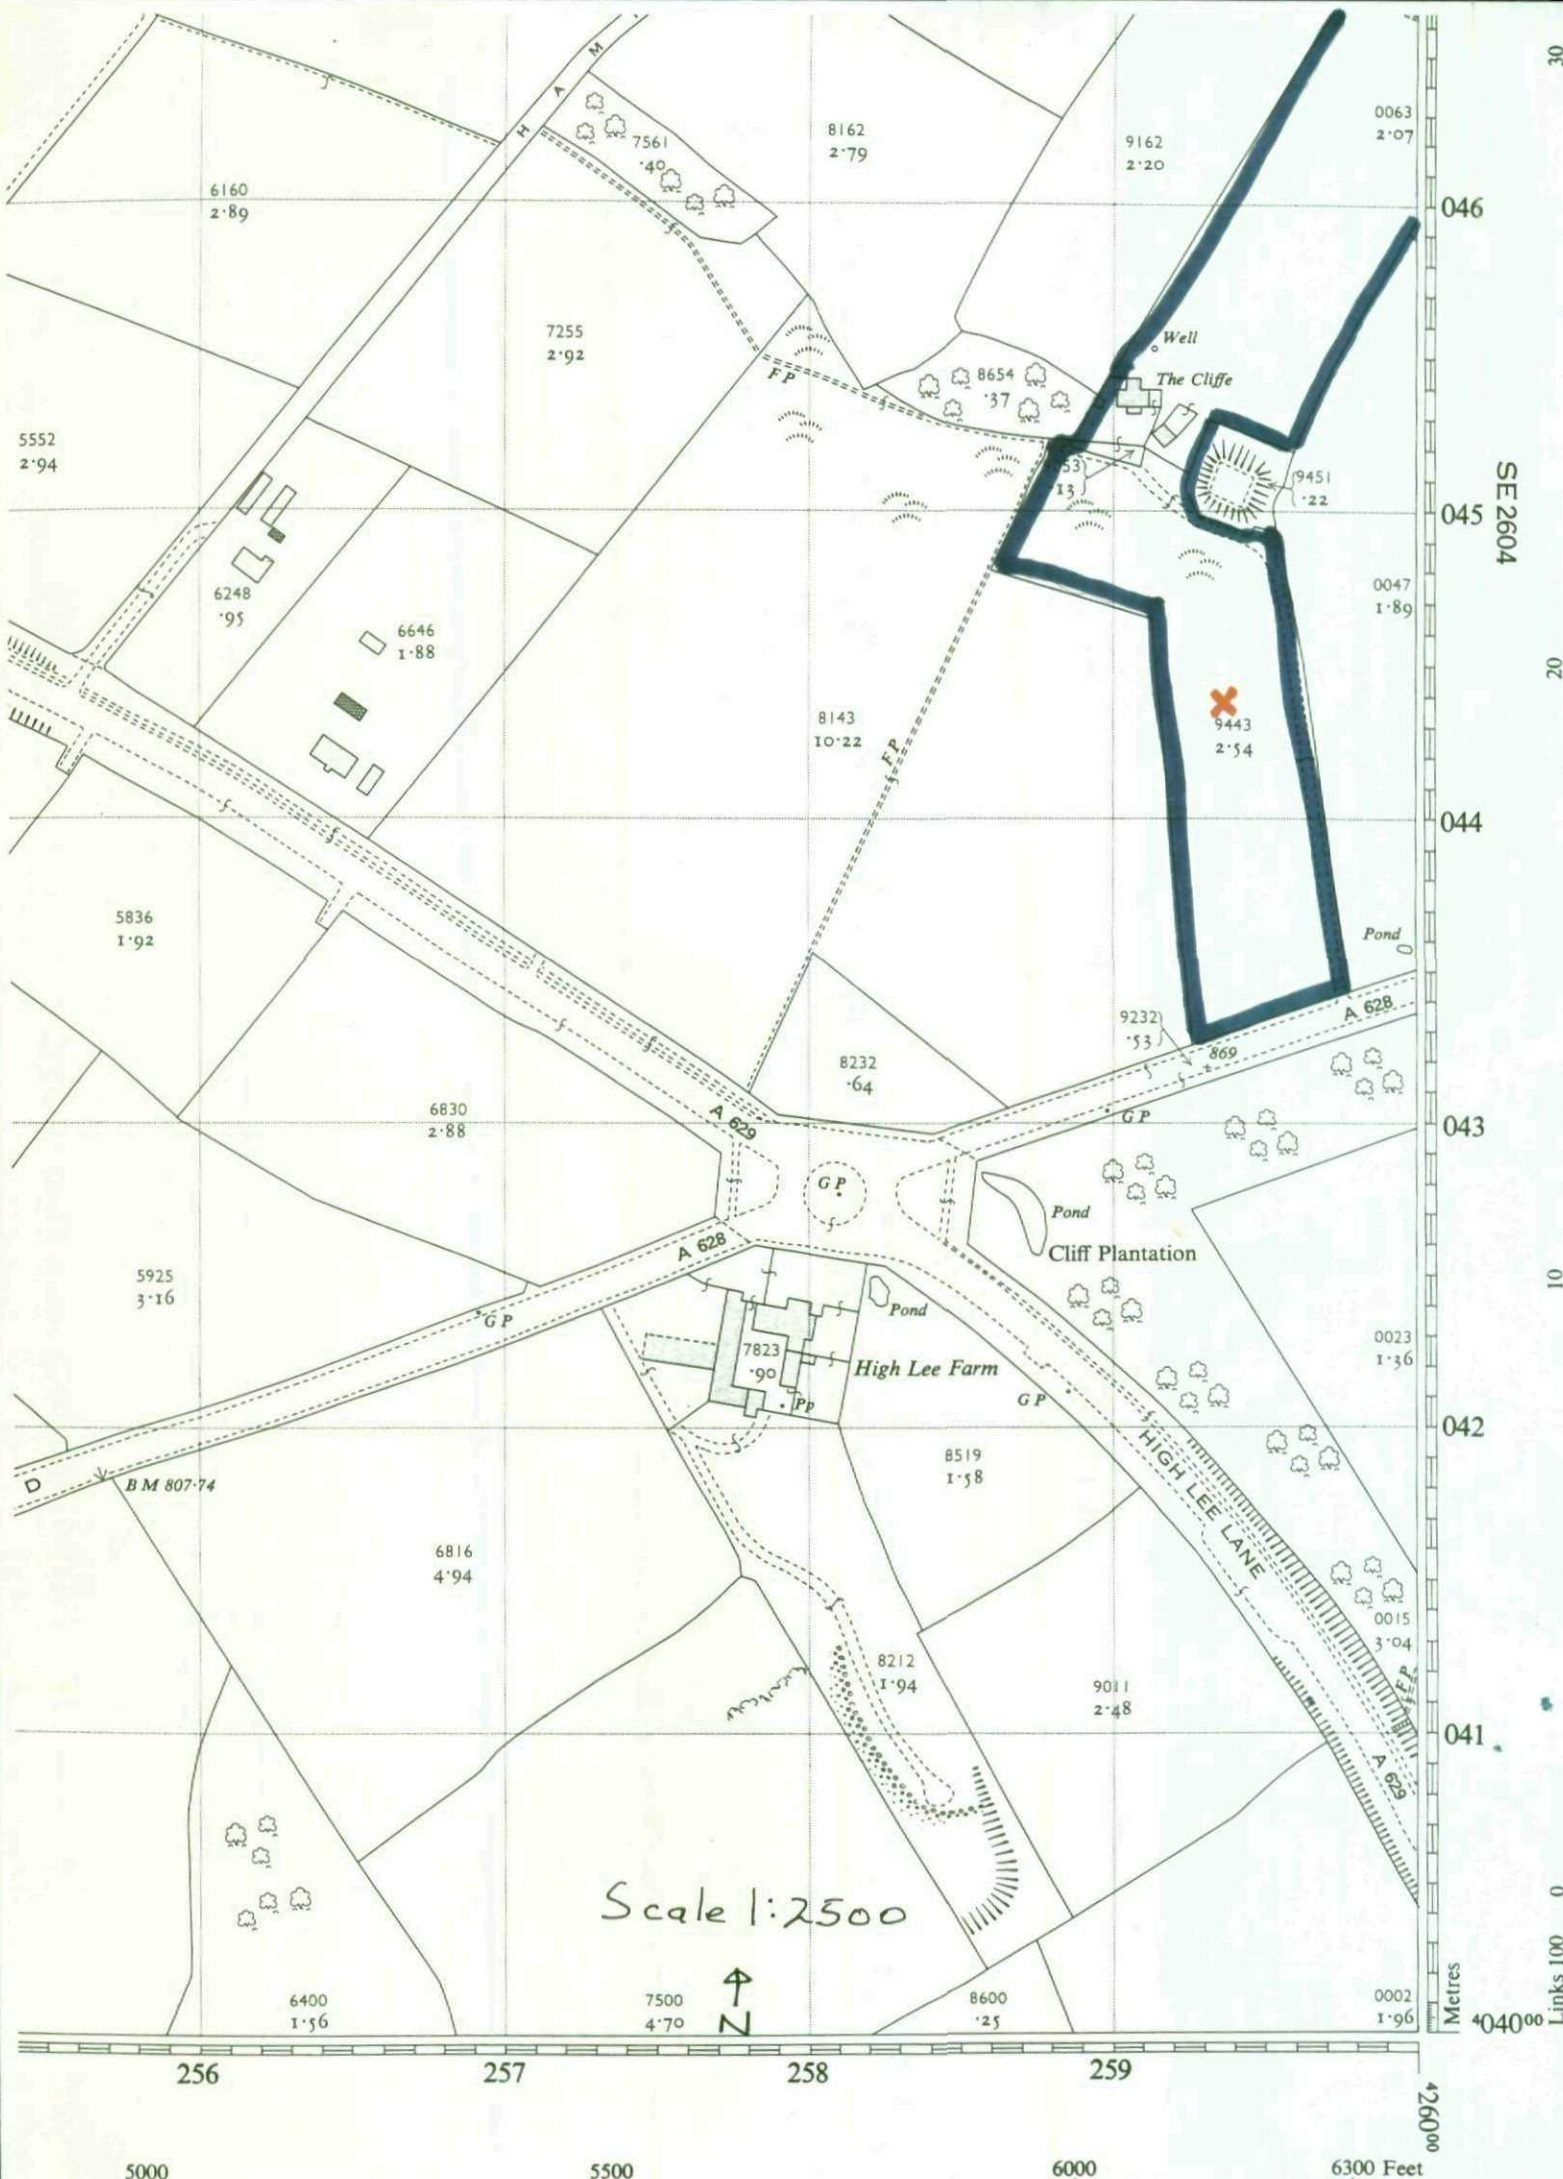

Scale 1:2500



Cliffe Kennels
Hoylandswaine
Proposed erection
of
One 6KW wind turbine
on 15 metre mast

Scale 1:500



A628


Cliff
Plantation

Access
Drive
+ public
footpath

100m



Proven WT6000 6kW Wind Turbine with TM1500 15m Mast

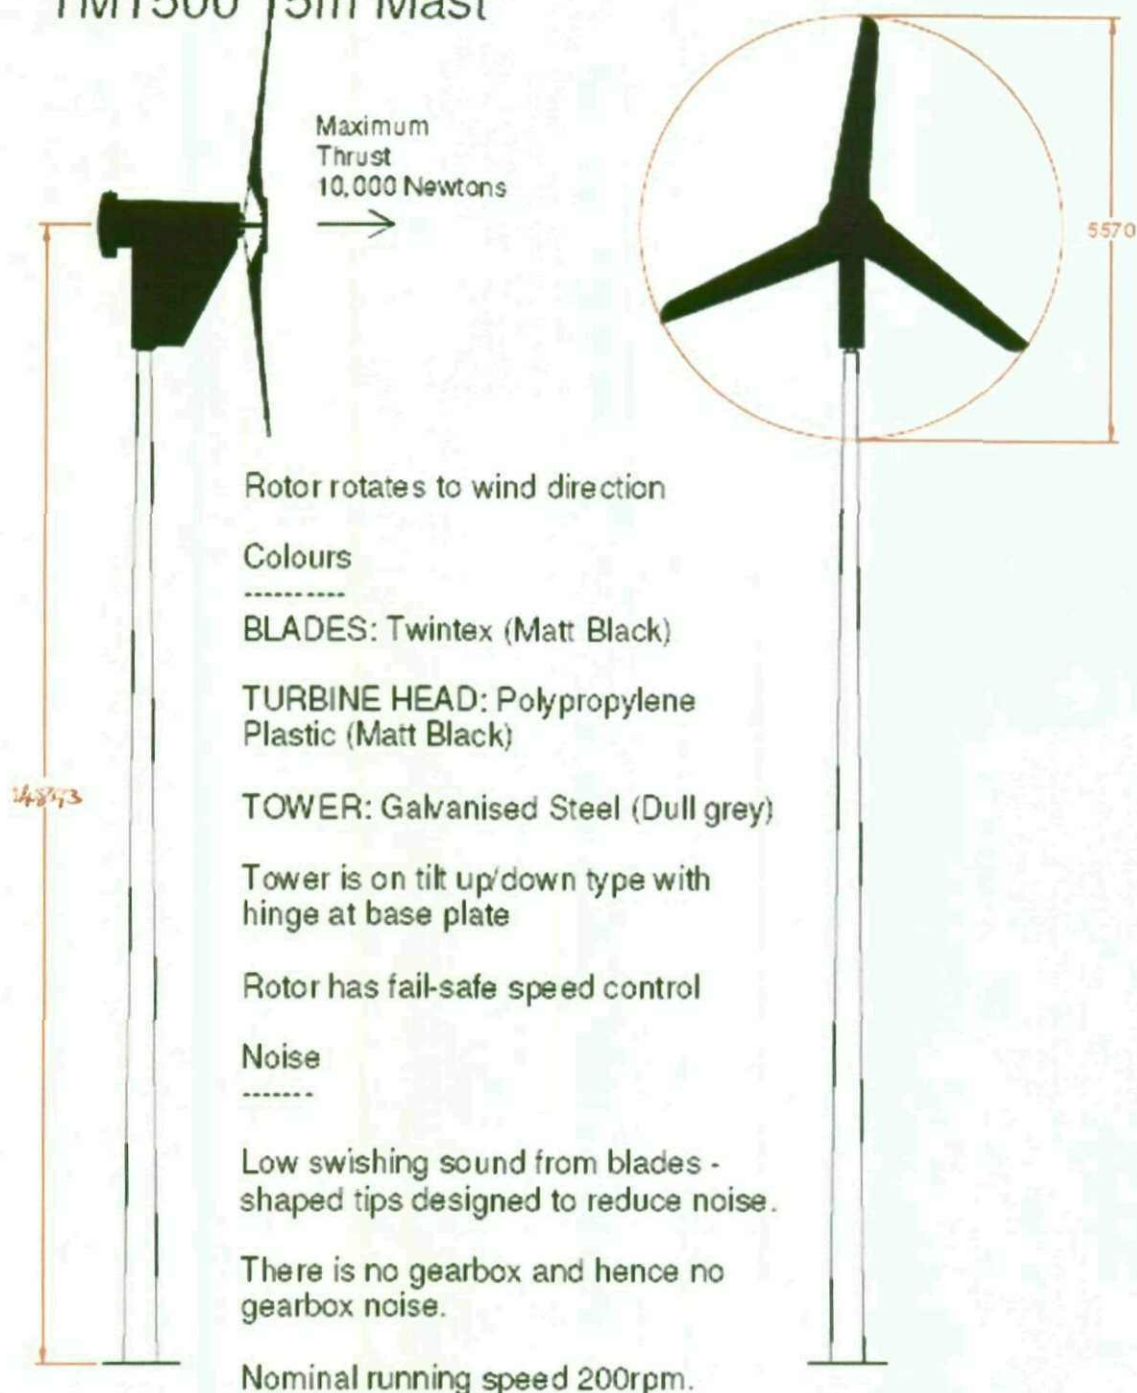

ZONE	REV	DESCRIPTION	DATE	APPROVED	6 PROVEN ENERGY 1M WAREHEAD PARK, STEWARTON, Ayrshire, SCOTLAND, UK T: +44(0) 1560 403 570 F: +44(0) 1560 403 500 E: info@provenenergy.com W: www.provenenergy.com ALL RIGHTS RESERVED			
					DRAWING TITLE: 6kW on 15m tower - planning drawing			
					PREPARED A.P. BY -	DCM No	DRAWING No: 6000 PL 005	REVISION 0
					CHECKED A.P. BY -	SCALE: 1:100	DATE: 31-01-2006	SHEET: A4

PROVEN