
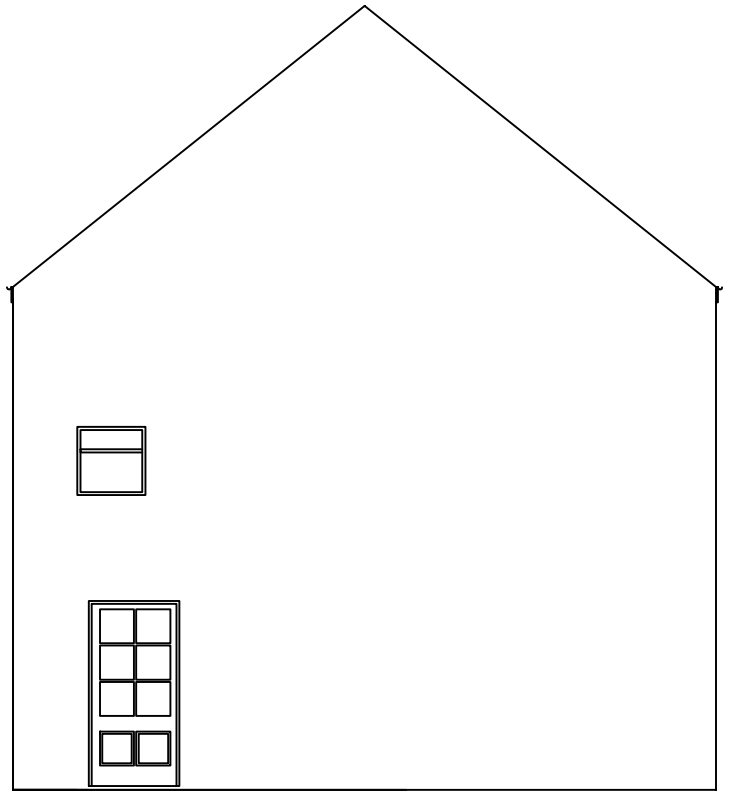


Proposed Left Elevation 1:100

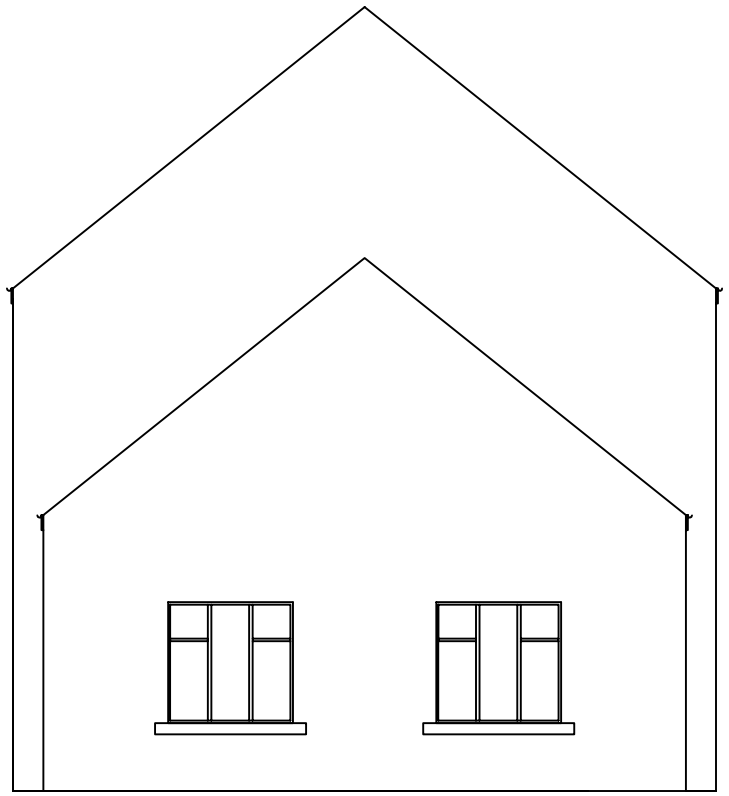

Proposed Right Elevation 1:100

PROJECT TITLE:

Barnsley Chiropractic Centre
45 High Street
Dodworth

DRAWING TITLE:

Proposed Elevations

DRAWN: DRW

DATE: 26/02/2010

SCALE: As indicated @ A3

DRAWING No:

713.DRW.007

REVISION:

Eddisons

Pennine House, Russell Street,
Leeds, LS1 5RN.
Tel: 0113 243 0101 Fax: 0113 247 1776
E-mail: buildingconsultancy@eddisons.com

COPYRIGHT OF EDDISONS, ALL RIGHTS RESERVED,
DRAWING NOT TO BE REPRODUCED WITHOUT PERMISSION.

DO NOT SCALE