

A2

1) This drawing and the design and details depicted thereon are the copyright of Peter Dimberline Chartered Architect.
2) All dimensions on this drawing are to be checked by the Contractor and any discrepancies are to be reported to the Architect.
3) Do not scale critical dimensions off this drawing.
4) Contractor to ensure that all Health & Safety requirements (CDM Regulations) in relation to this project will be complied with.

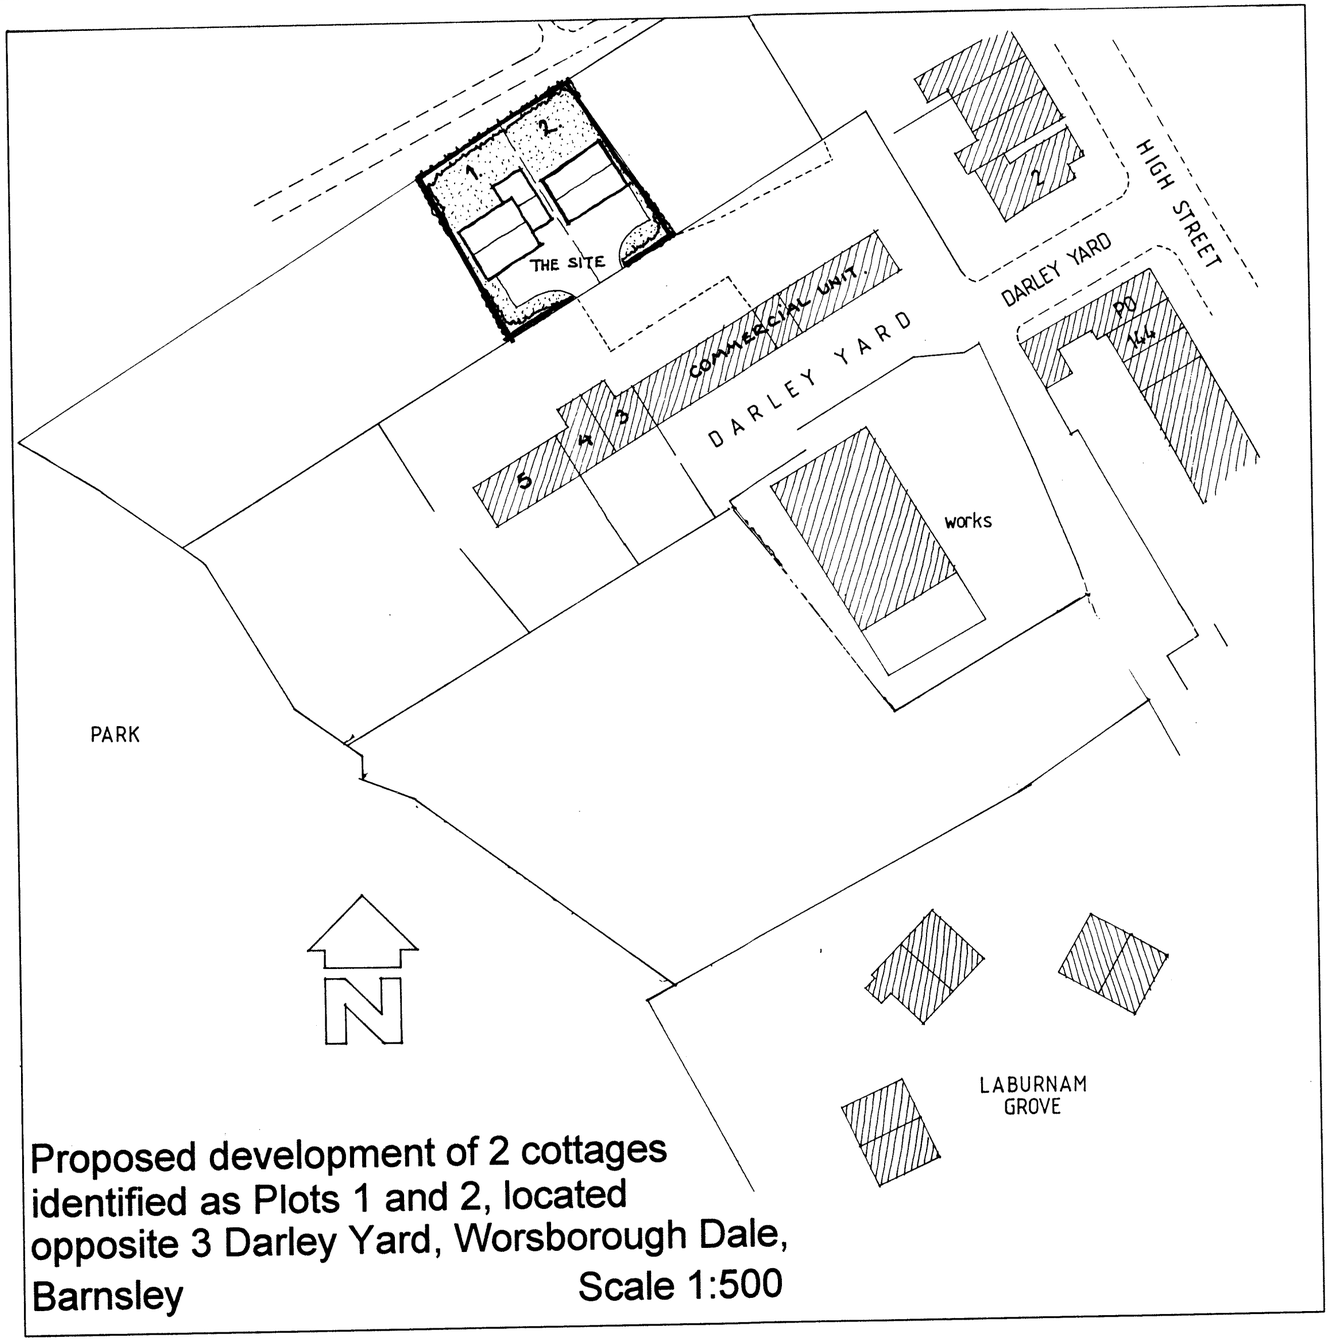

Proposed development of 2 cottages identified as Plots 1 and 2, located opposite 3 Darley Yard, Worsborough Dale, Barnsley

Scale 1:500

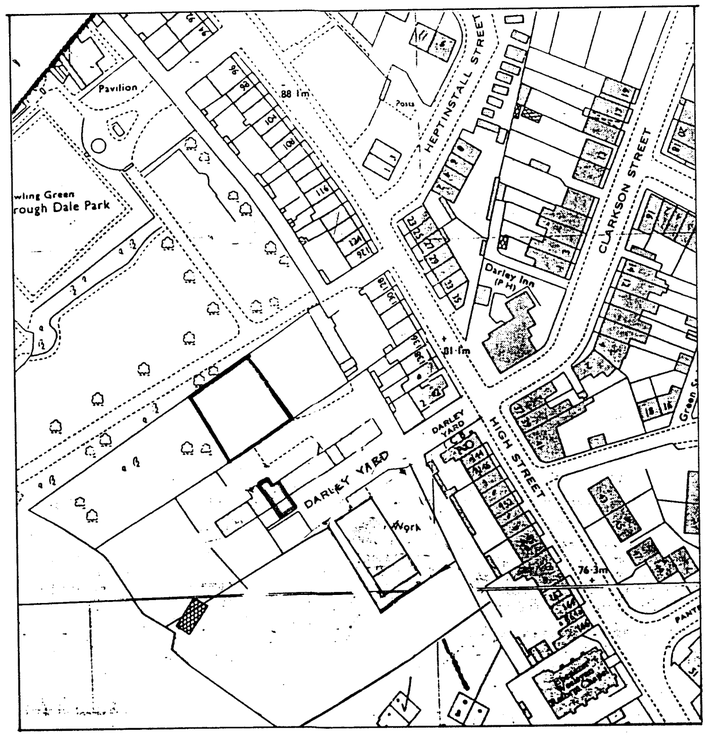

Site location plan scale 1:1250

REVISIONS

PETER DIMBERLINE Dip Arch, RIBA
CHARTERED ARCHITECT

2 TIPSEY COURT, STAINCROSS
BARNSLEY, S75 6FZ

tel/fax (01226) 390947
email: pdimberline@tiscali.co.uk

CLIENT
Dr Keini

PROJECT
Proposed residential development of two detached cottages

LOCATION
Site opposite 3 Darley Yard, off High St. Worsborough Dale, Barnsley

DRAWING
Proposed site layout plan and location plan

SCALES 1:500 and 1:1250 DATE Mar' 12

DWING No. 2012/06/01 REV.

DRAWN BY PD