

OPTION 1. - GALVANISED PALISADE FENCING
1·8m HIGH.

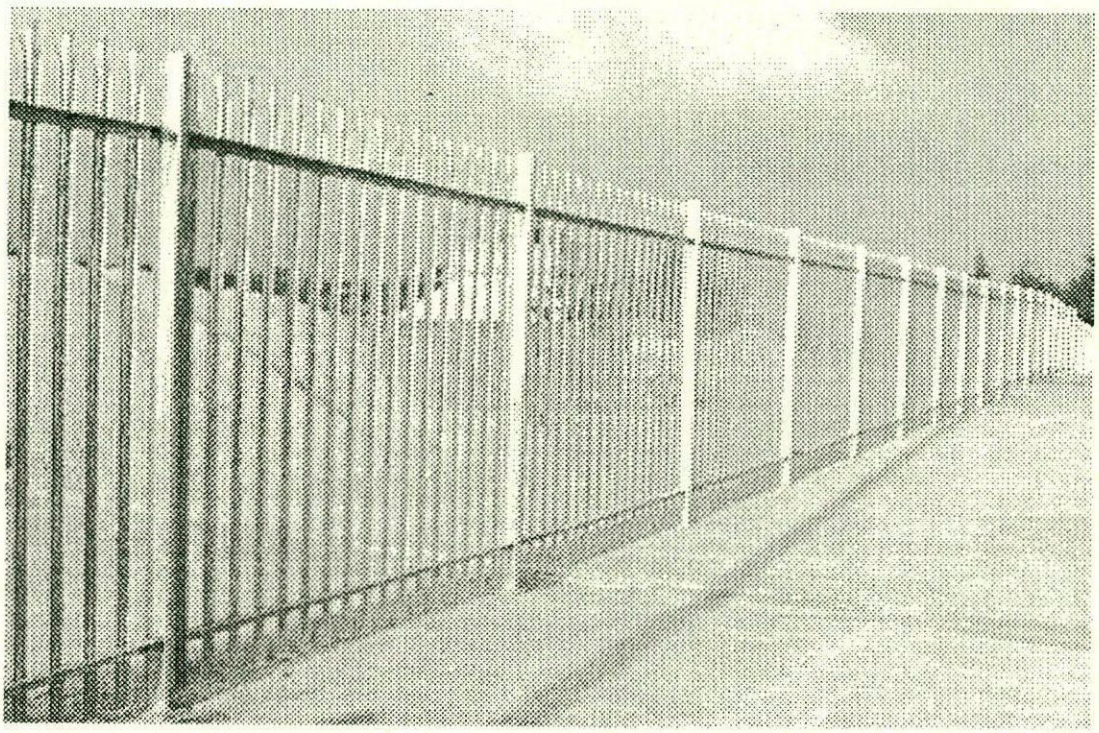


A. COOLE ELECTRICAL

(PROPOSED BOUNDARY FENCE APPLIC')

SITE PLAN AT 1:200

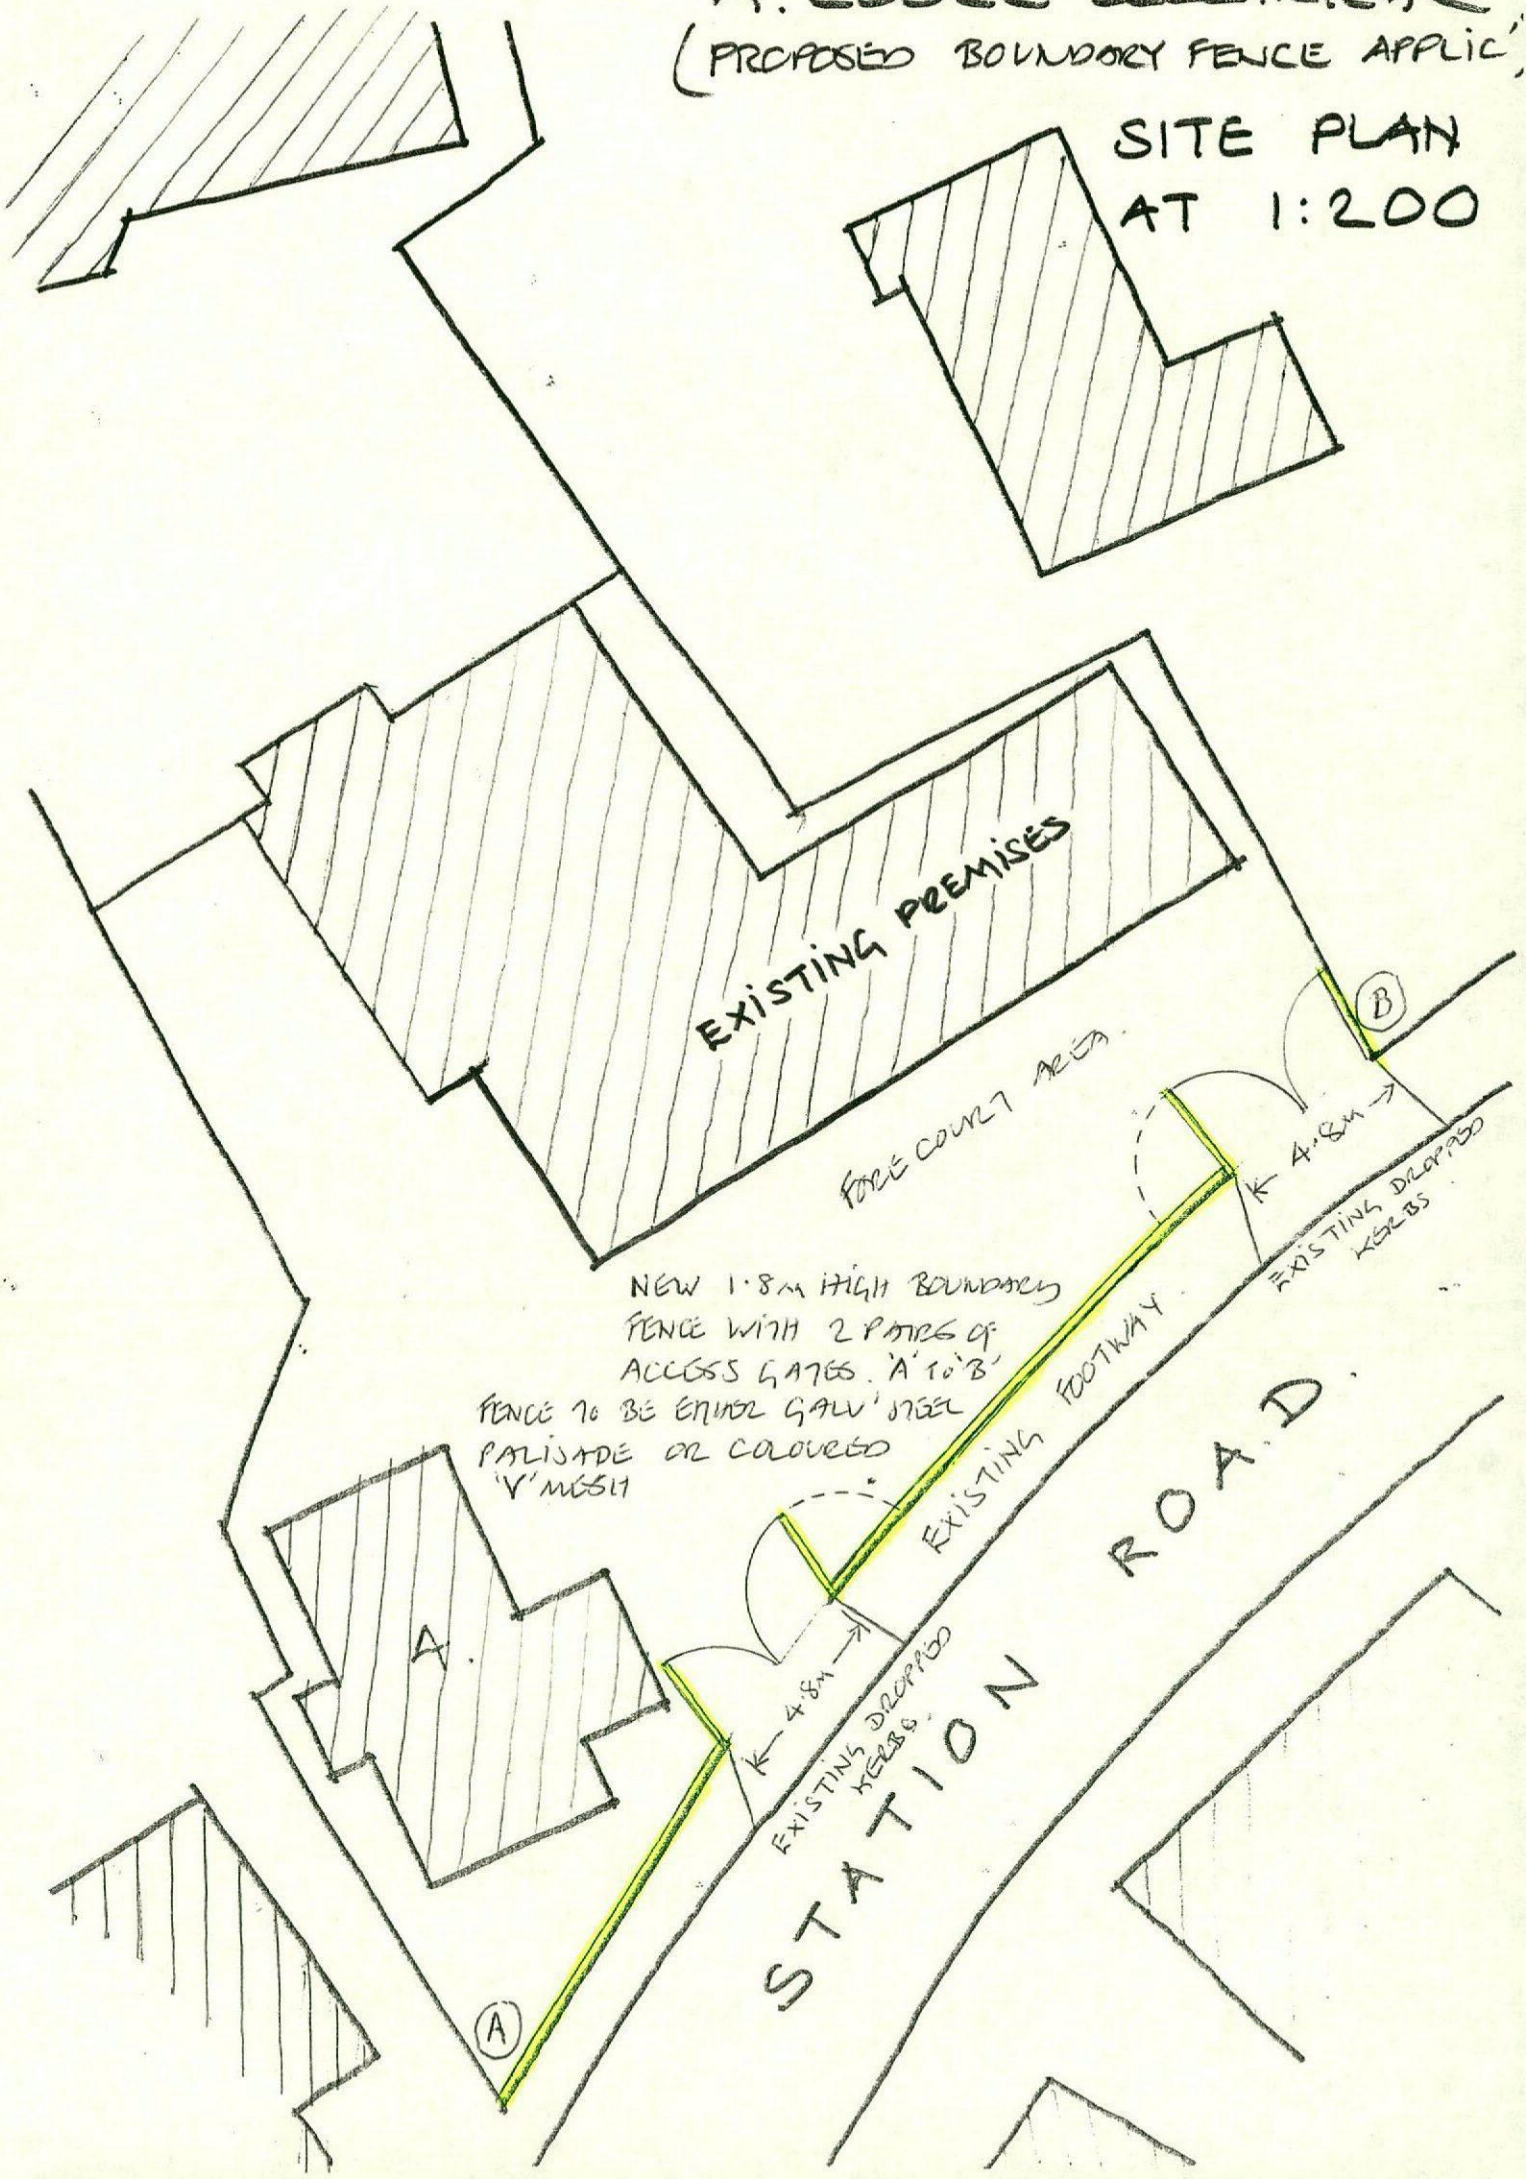

Station Road Royston

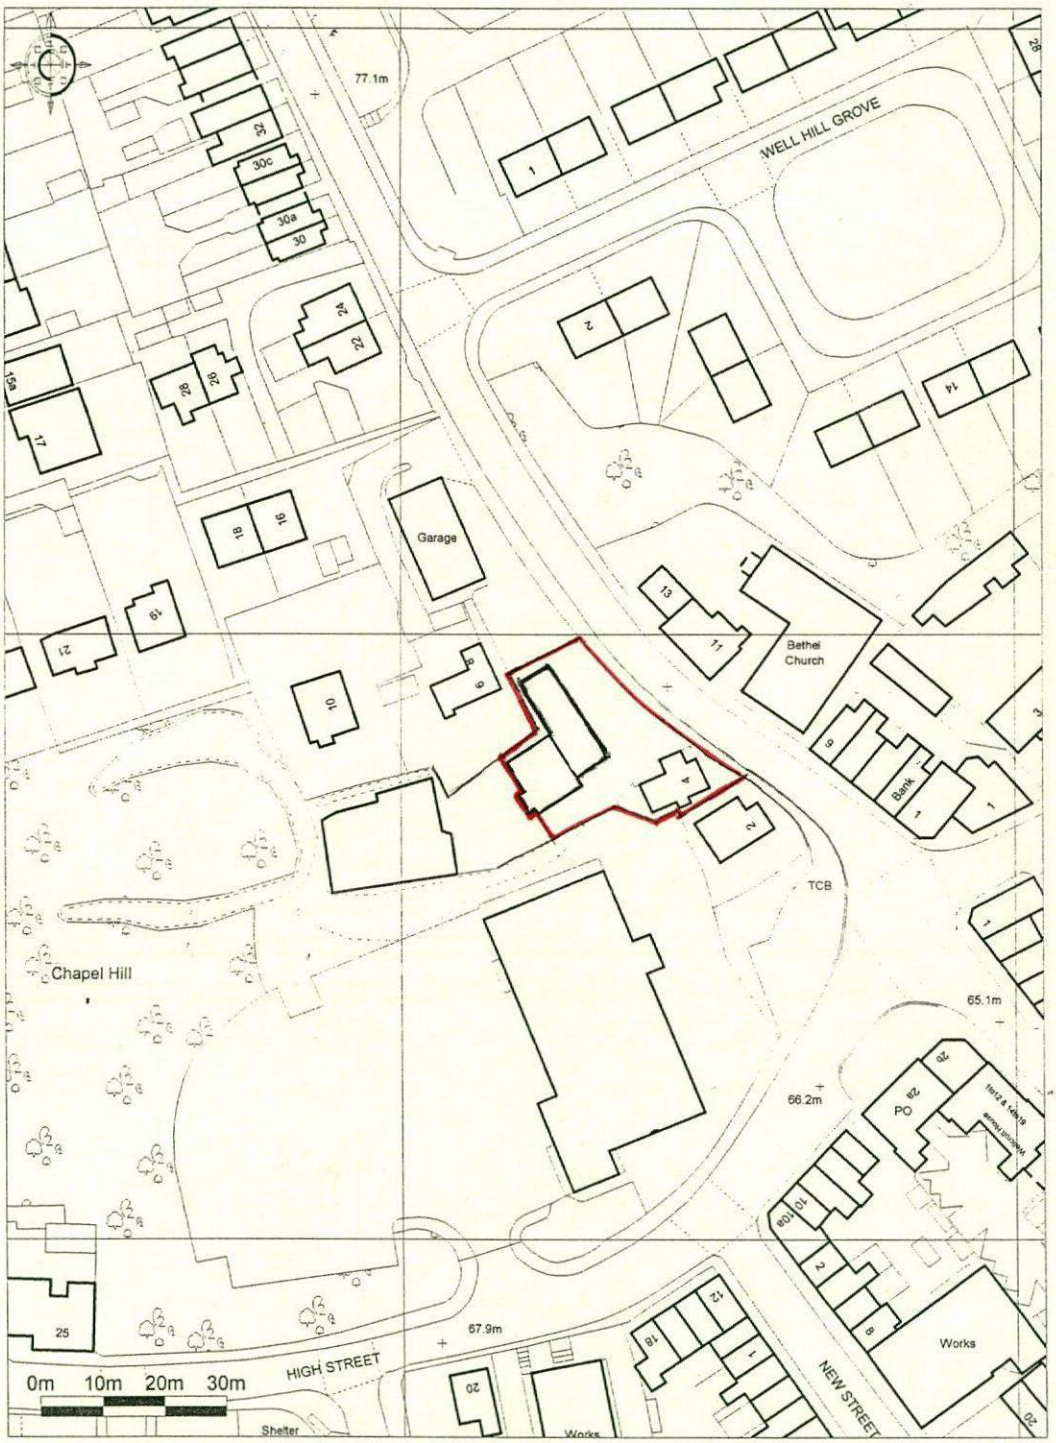

Promap®
Ordnance Survey © Crown Copyright 2016. All rights reserved.
Licence number 100022432. Plotted Scale - 1:1250

Peter Dimberline RIBA