
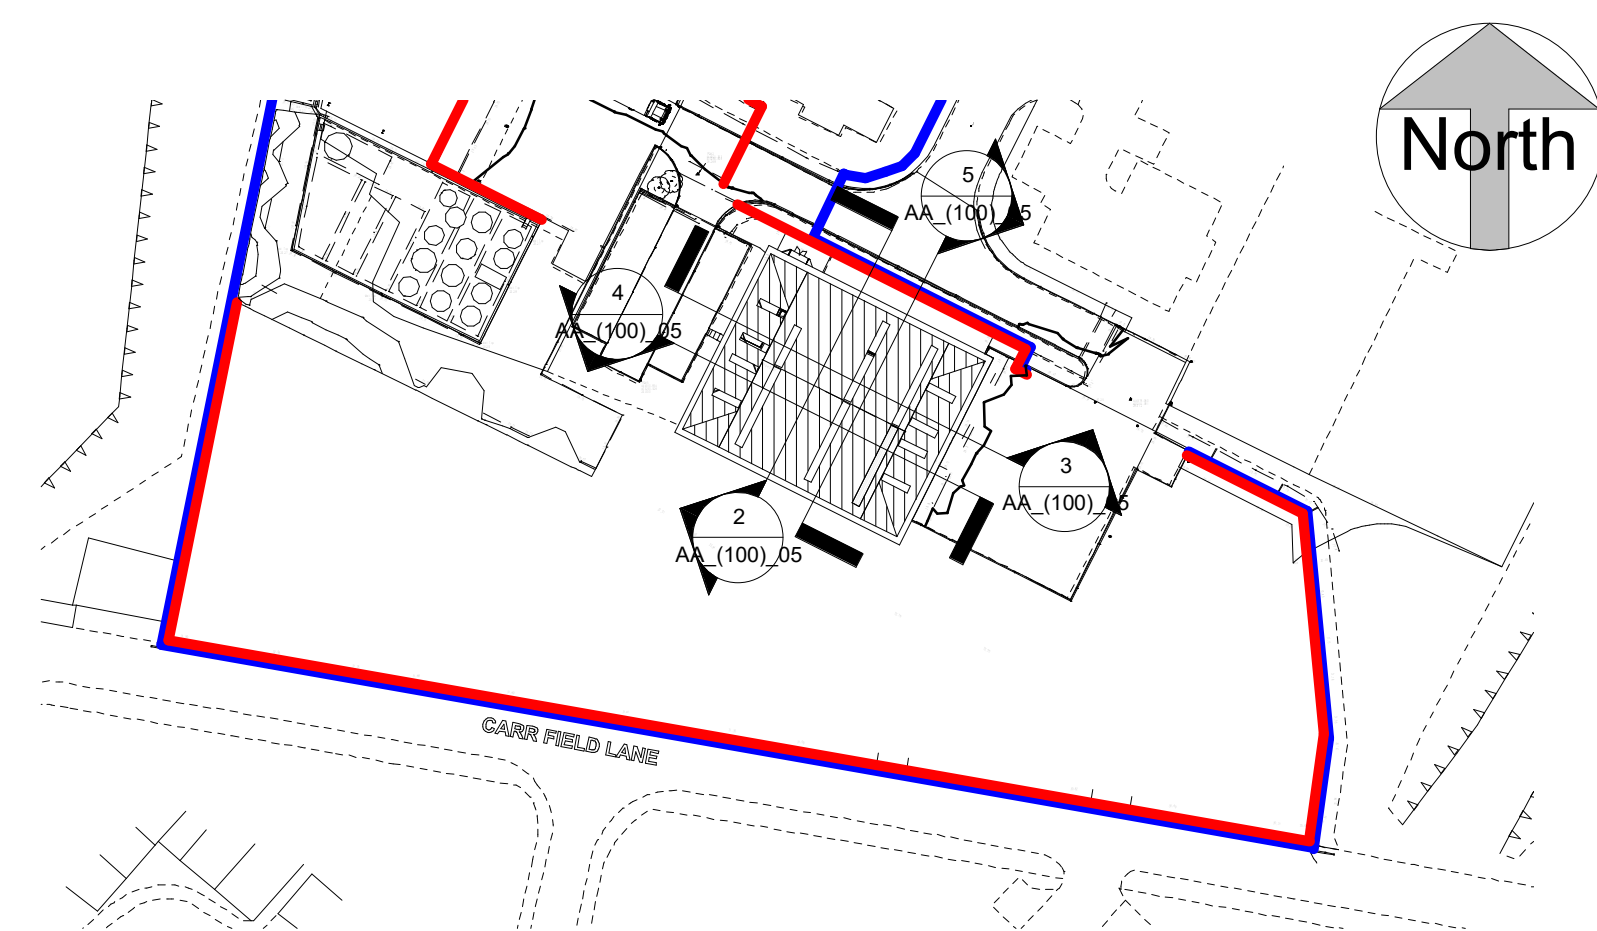


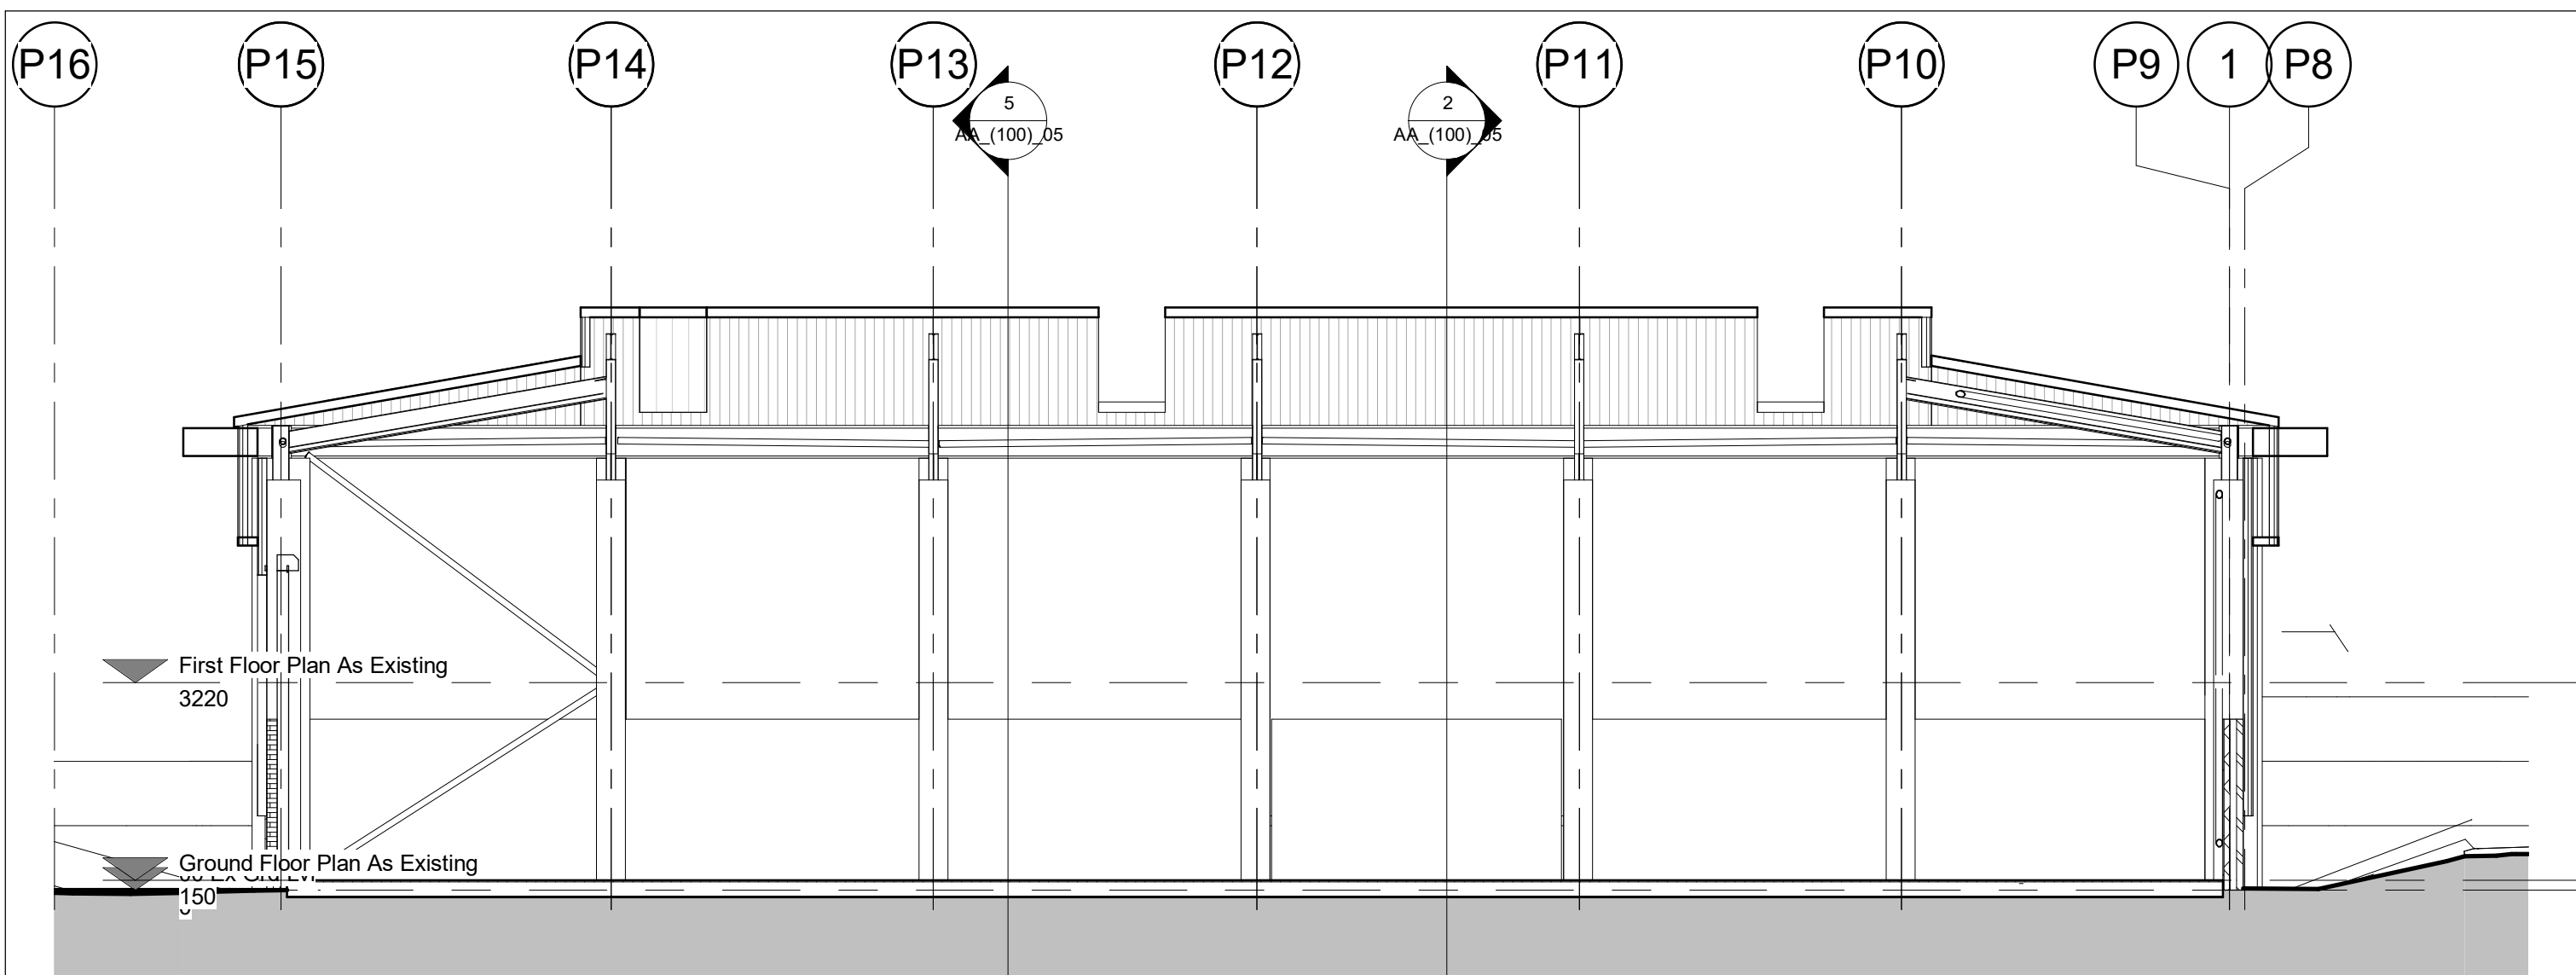

Section Reference Plan

1 : 1000

Extent of Land Ownership


Extent of Proposed Site

Boundary Legend

1 : 1000

Section 4

1 : 100

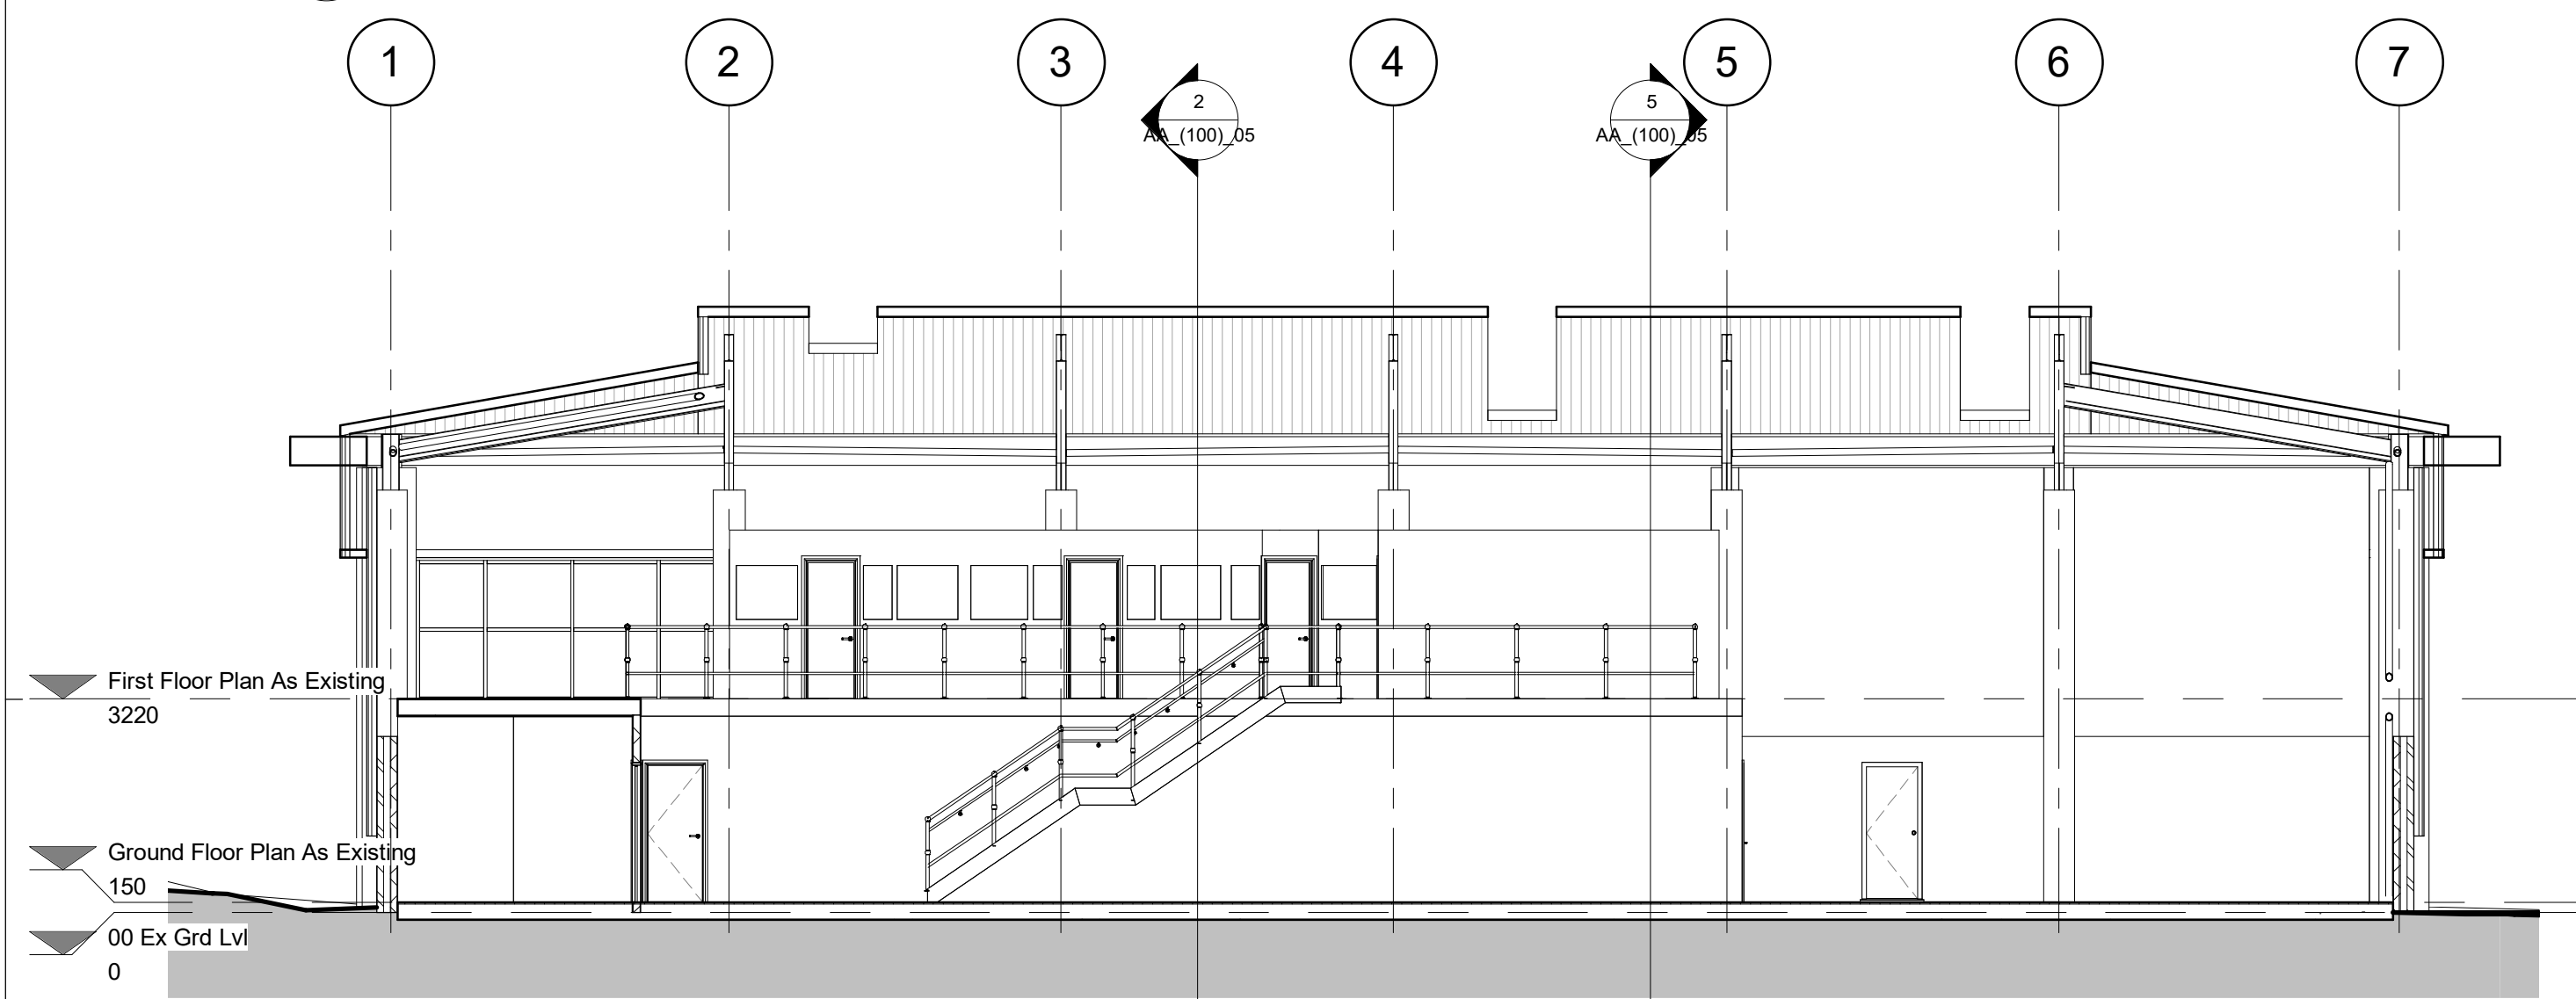


Section 3

1 : 100




Scale Bar.

1 : 100

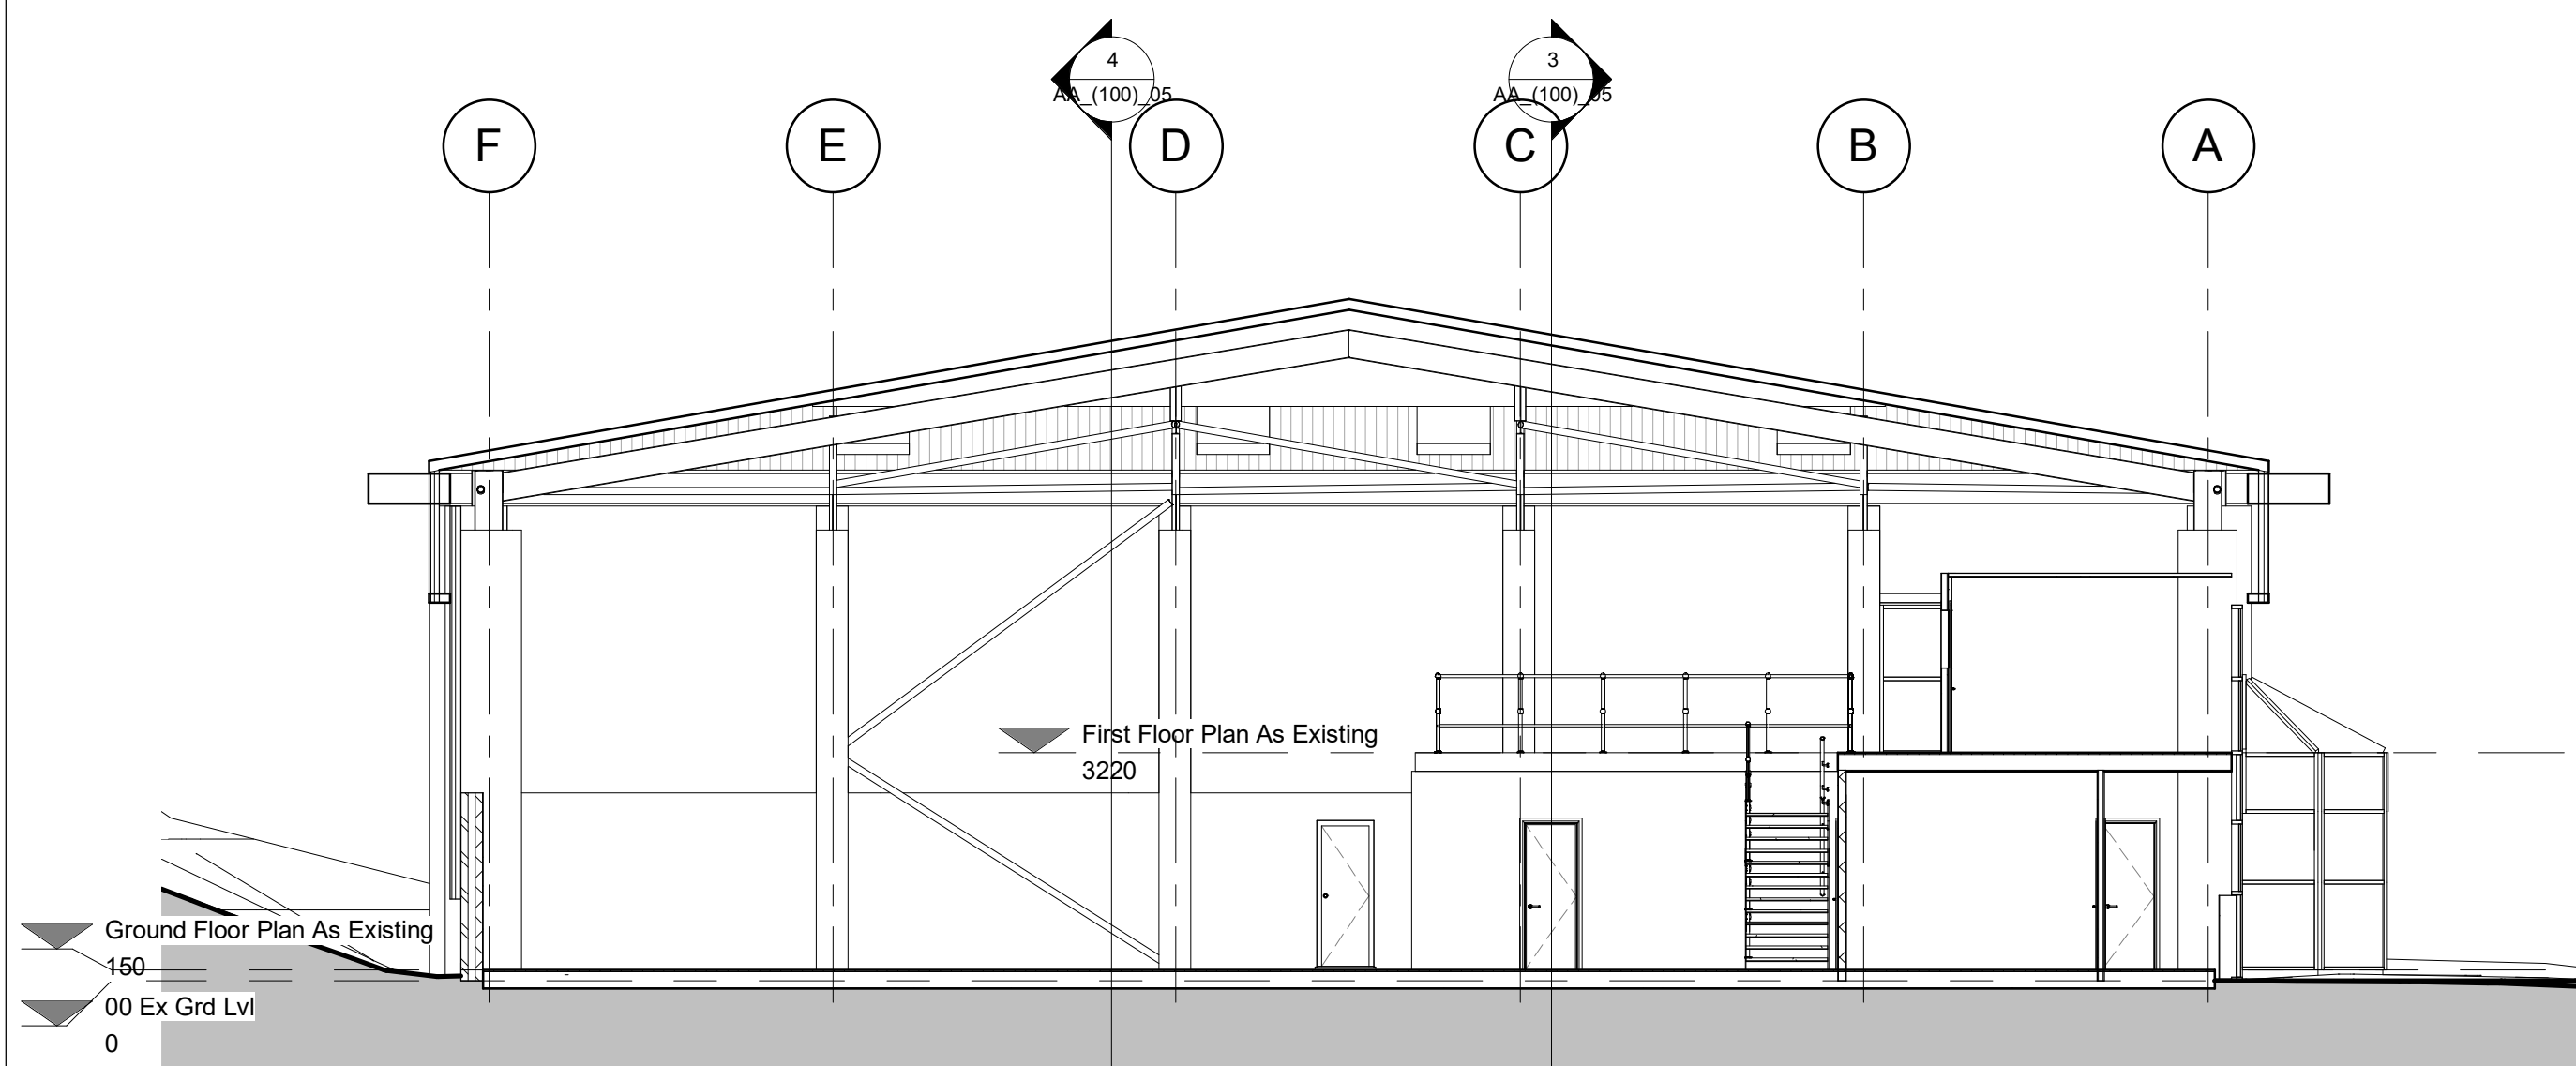

Section 2

1 : 100

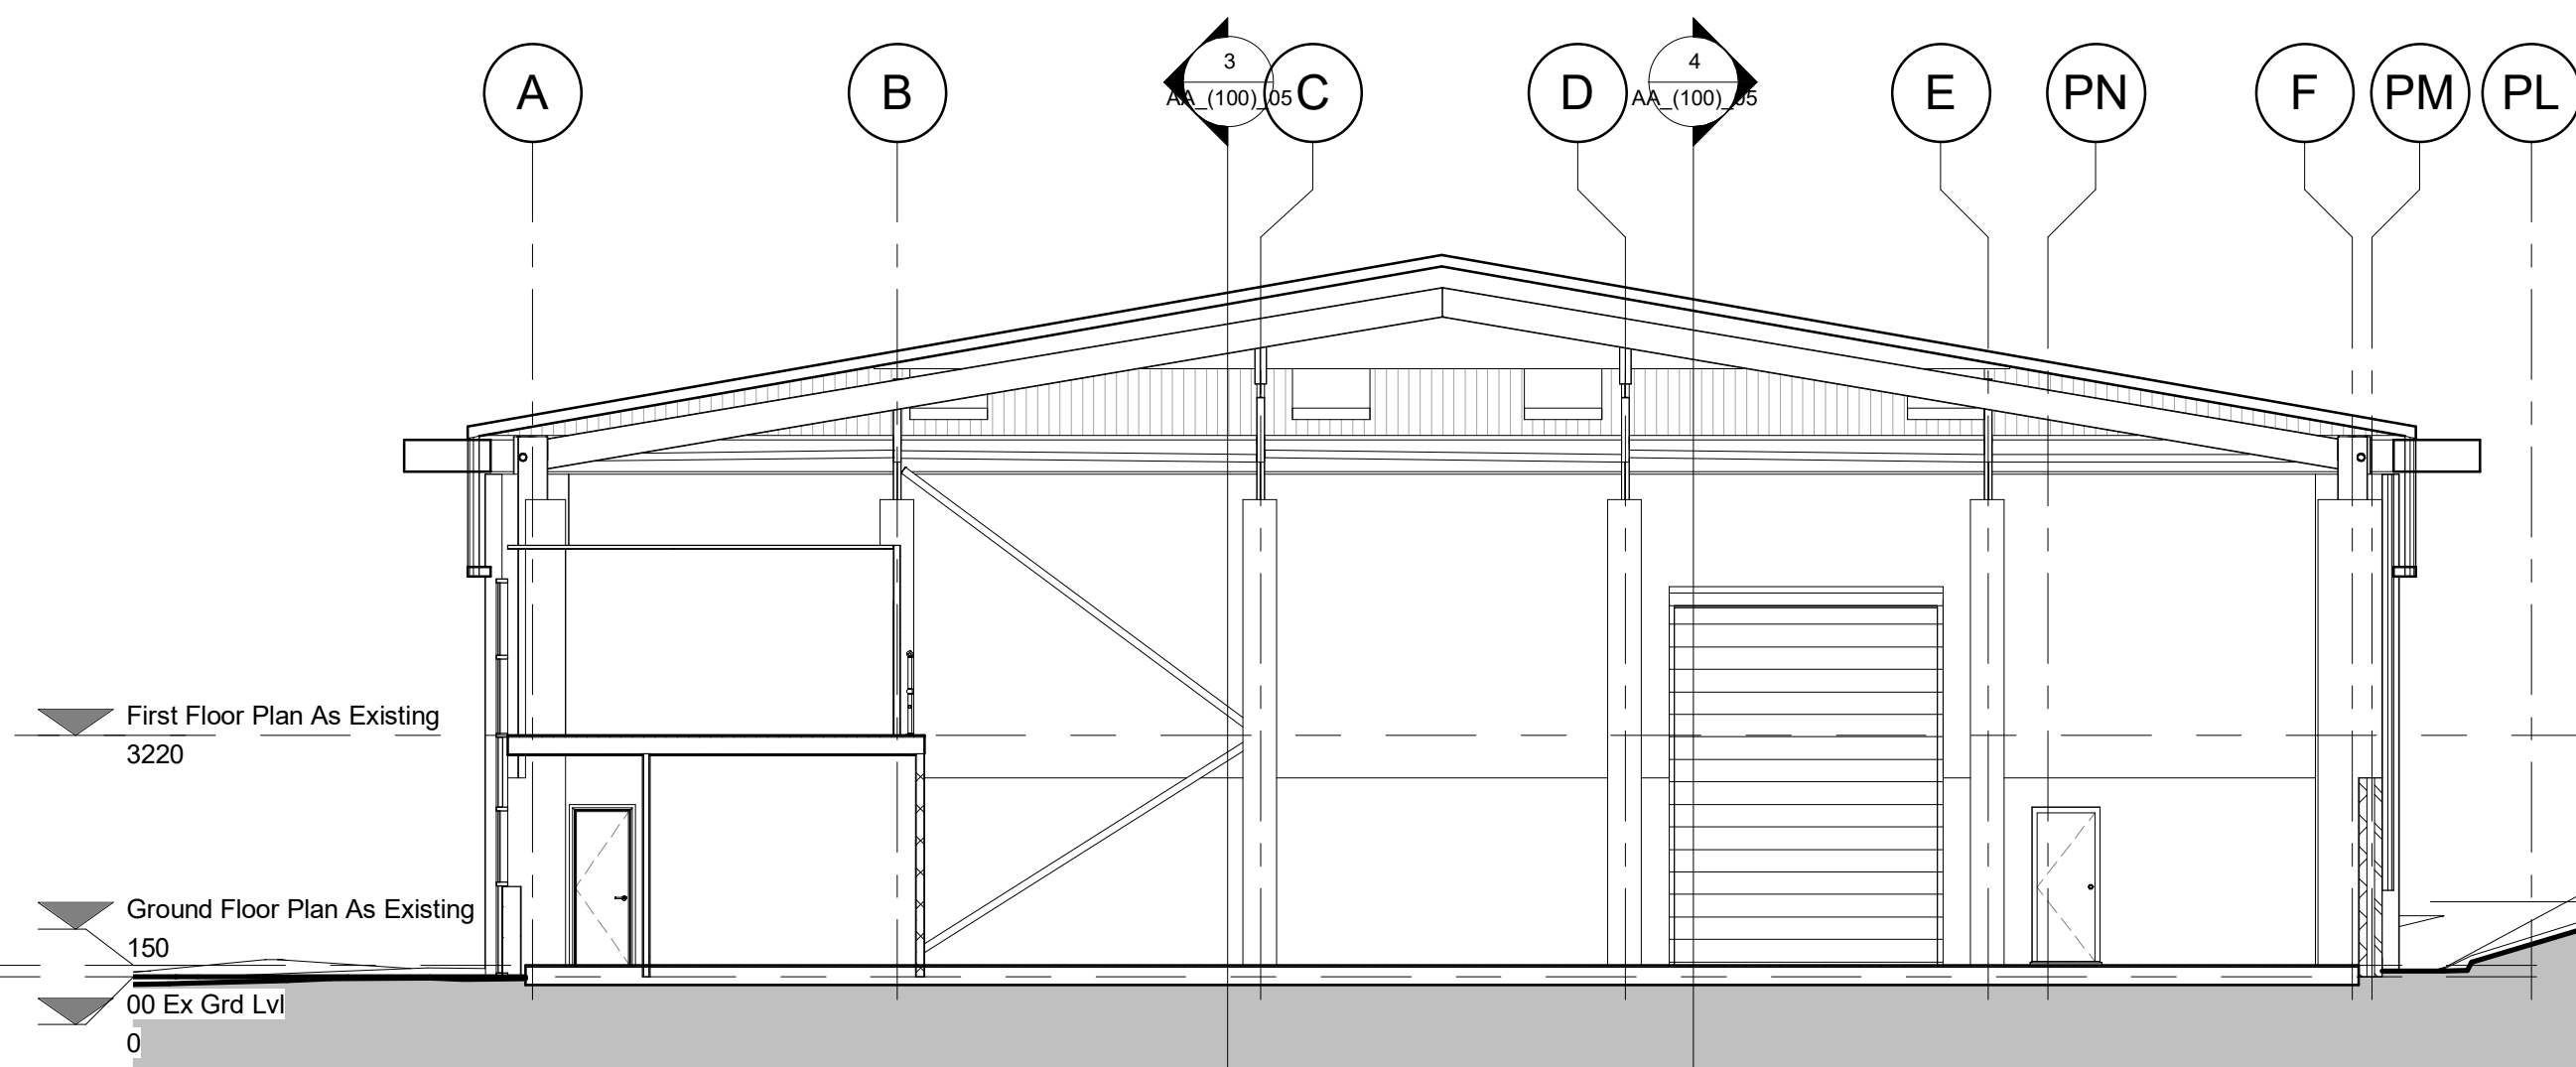

Section 5

1 : 100

NOTES

Rev	Date	Description	DR	CH
©copyright				



GGP
CONSULT

CONSULTING ENGINEERS
ARCHITECTS
PROJECT MANAGEMENT
2 Hallam
Priory Park
HULL HU4 7DY
United Kingdom

Telephone (+44) 627963
Fa (+44) 641736
Email info@ggpcconsult.co.uk

Client
Granville Oil & Chemicals Ltd.

Job Title
**Proposed Extension Unit 28
Goldthorpe Industrial Estate
Rotherham**

Drawing Title
**Vertical Sections As
Existing**

Status
PLANNING

Scale
As indicated

Date
02/01/2019

Drawn By
JHT

Checked
JC

Approved
AT

Dwg. No.
27988 AA_(100)_05

Rev