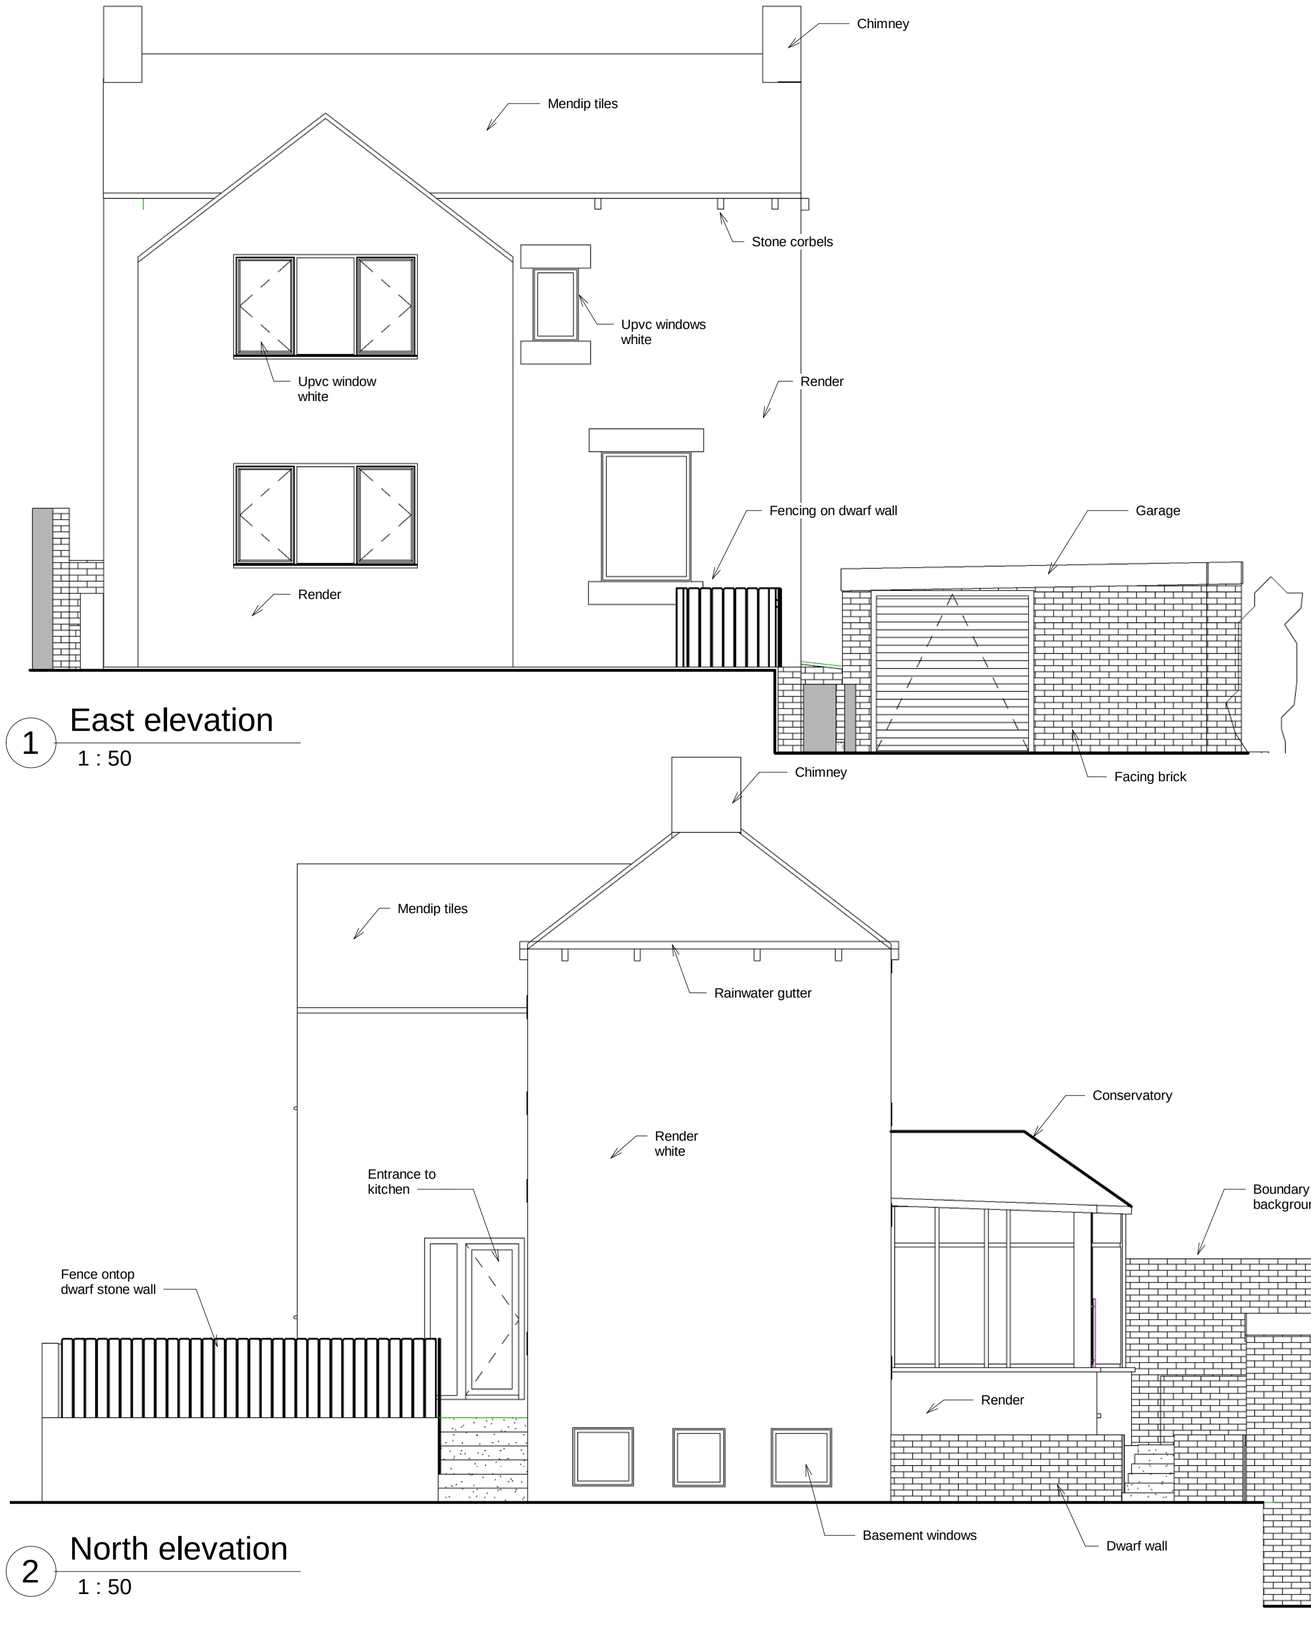


1 East elevation
1 : 50

2 North elevation
1 : 50

ONE Architect Redboxone

Redboxone.co.uk

Proposed kitchen extension and garage conversion
190 New Road
Staincross
S75 6NU

No.	Description	Date

Existing elevations sheet 1

Project number	SPS Nov2020
Date	22-11-2020
Drawn by	RBO
Checked by	RBO

A101

Scale 1 : 50

29/01/2021 19:42:26