


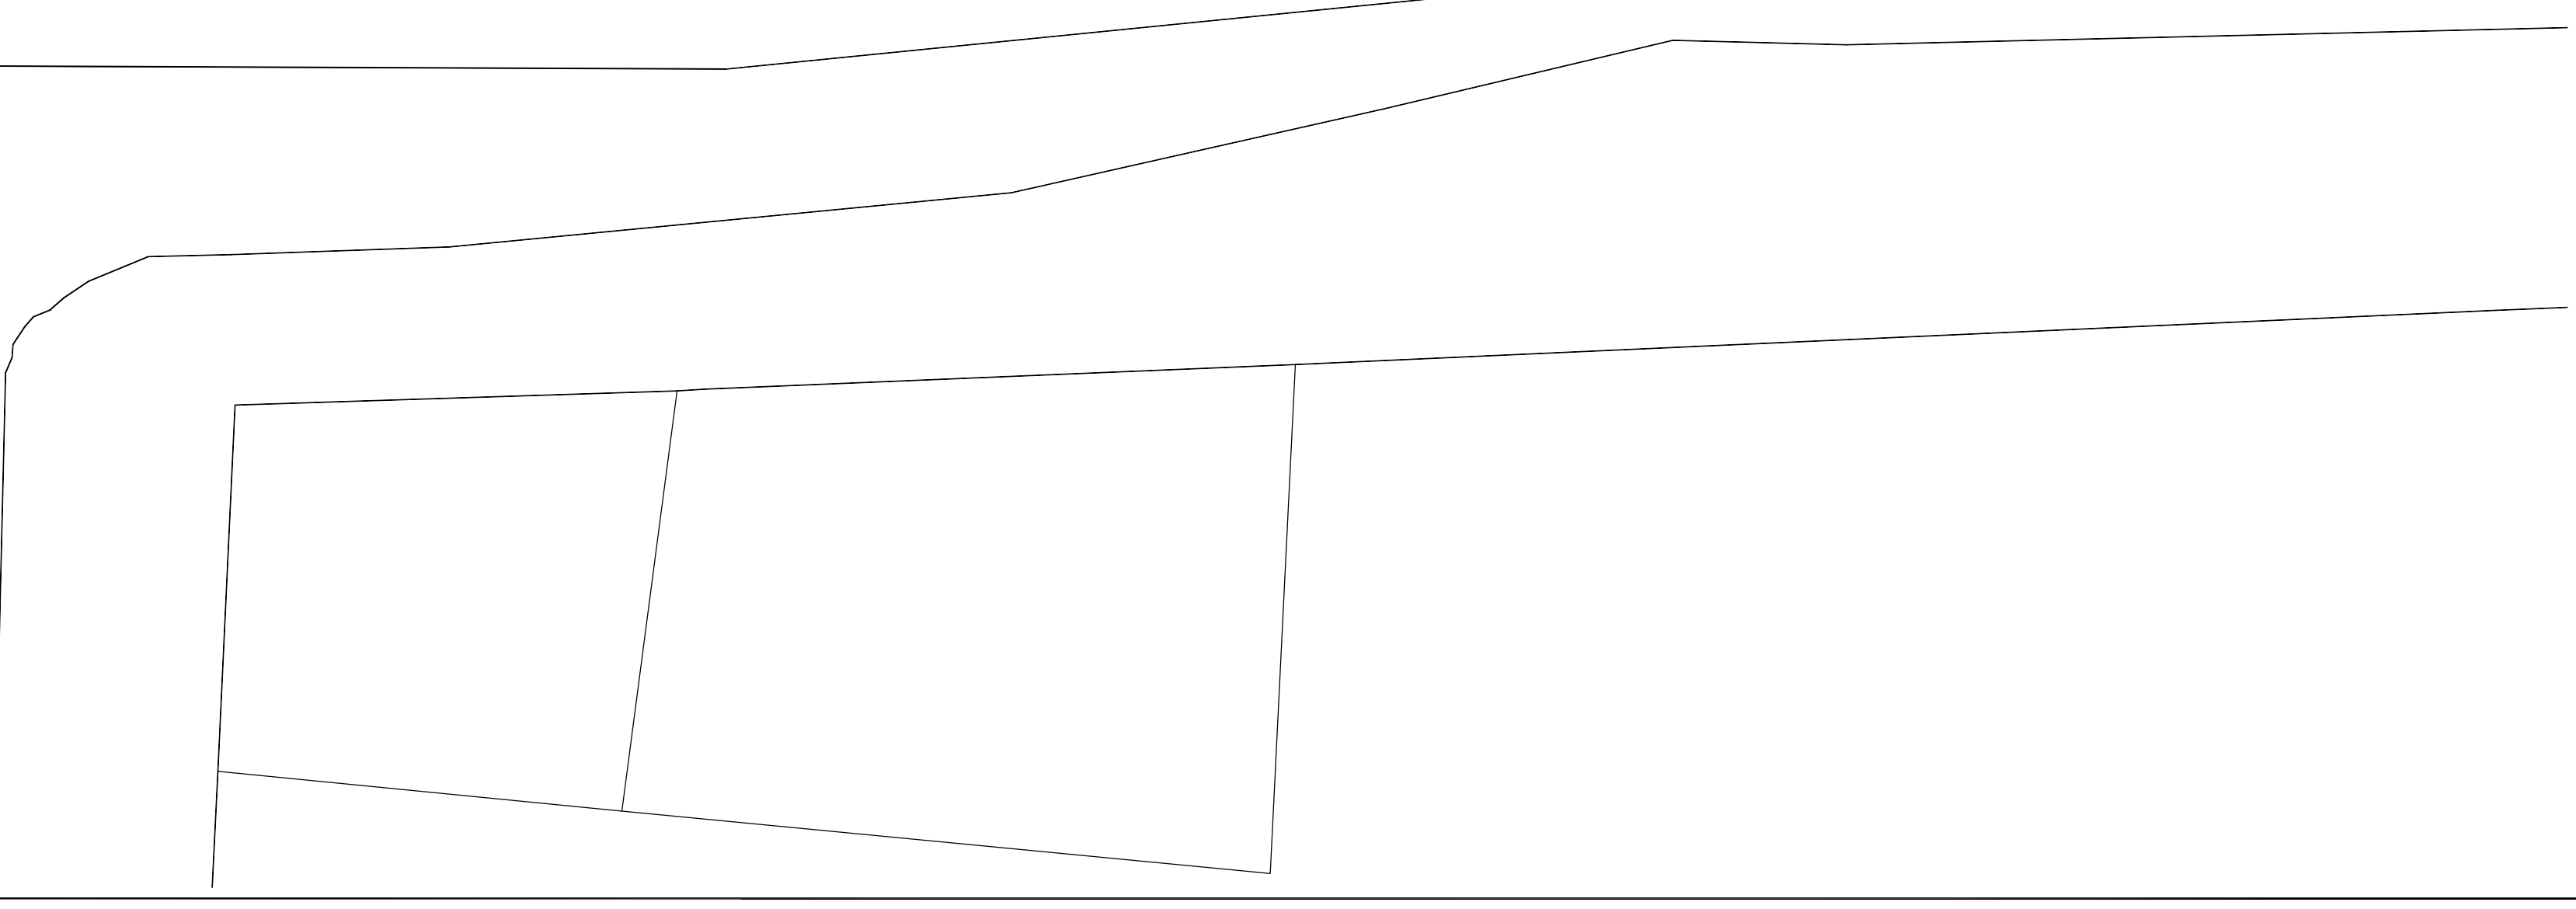

The contractor is to comply in all respects with the current Building Regulations and is to check all site dimensions and levels.
Do not scale from the drawing as written dimensions. To be read in conjunction with the Tender Header (Health & Safety Plan / Preliminaries Section / Section A24 etc.)
Masses are reproduced from Ordnance Survey, installed with the permission of Ordnance Survey on behalf of Her Majesty's Stationery Office
© Crown copyright. Unauthorised reproduction infringes Crown copyright and may lead to prosecution or civil proceedings. 100022284 (2017)

NPS BARNESLEY LTD
PO BOX 639
BARNESLEY
SOUTH YORKSHIRE S20 9GG
TEL: 01226 774005 FAX: 01226 774399
EMAIL: enquiries@nps.co.uk

Head Office:
Langwathby House, 16 Central Avenue, St Andrews Business Park,
Knocton, NPS Q4R Tel: 01685 706501 Fax 01685 706007

Other Office locations can be found on website: www.nps.co.uk

CLIENT	
EDUCATION	
CAD FILE REF	DATE SCALE
REV	SEPT 2012 1 : 200
DRAWN CHECKED	
PHEPP	
PROJECT NR	DRAWING NR
ED2380	105