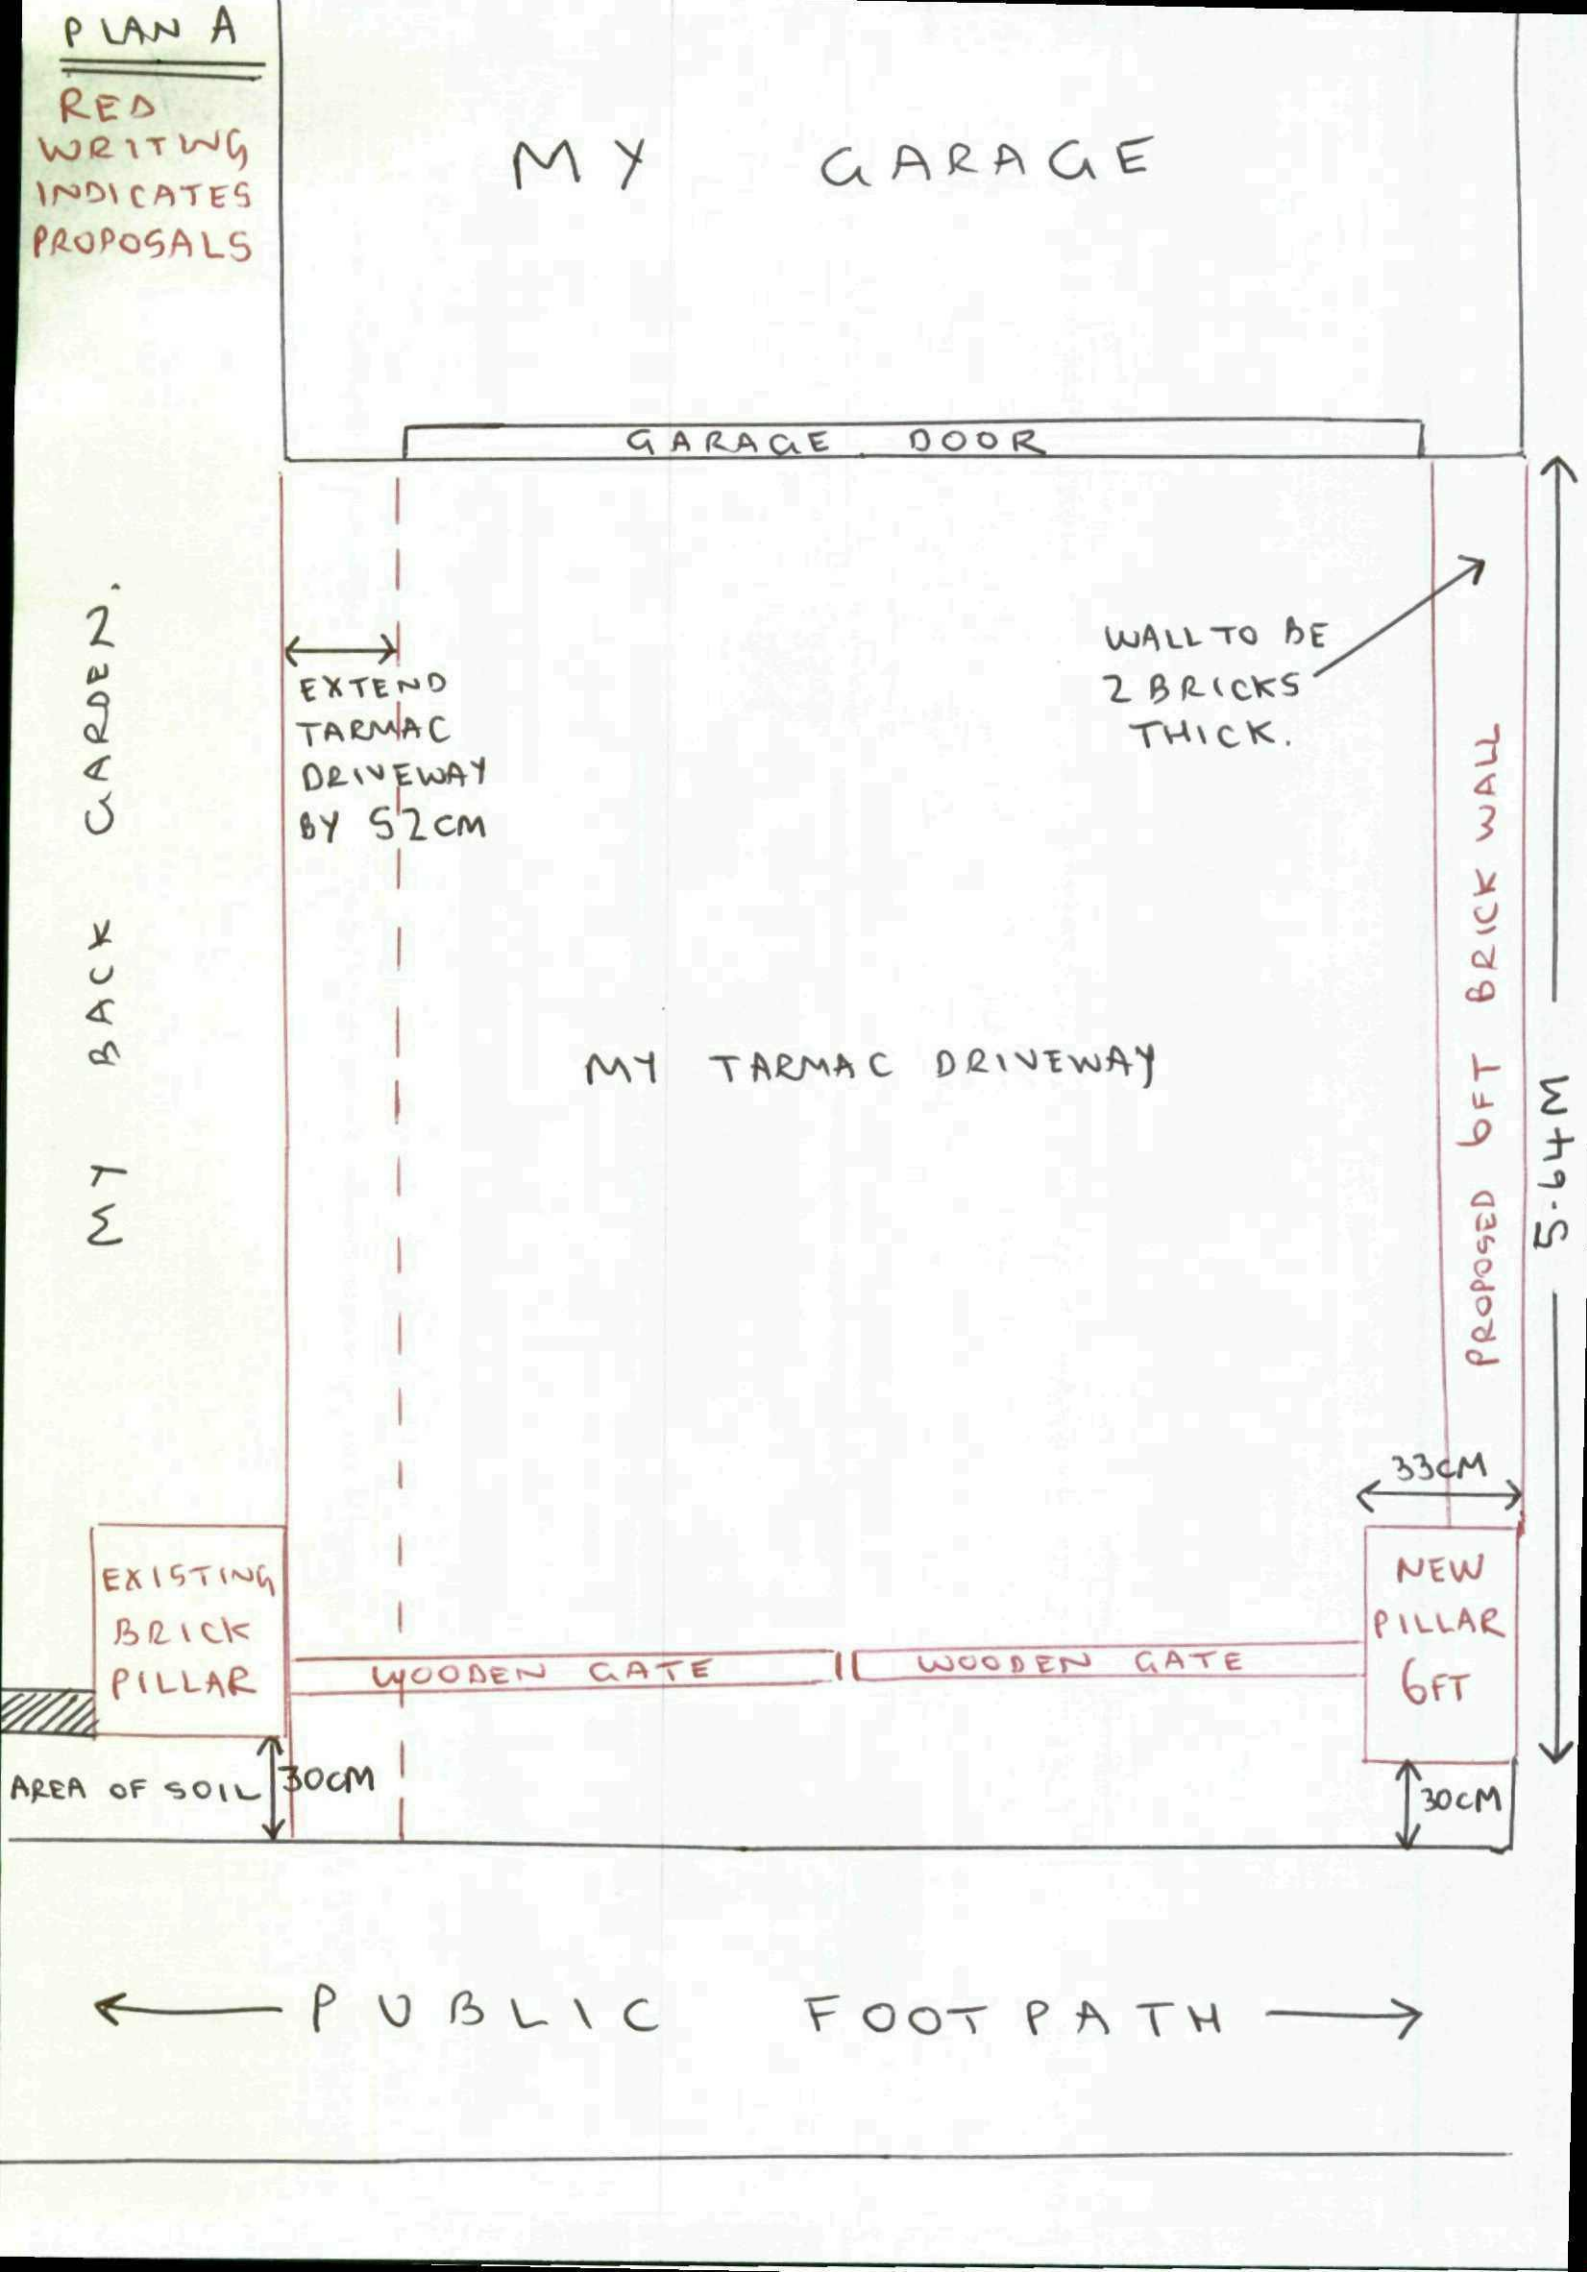

PLAN A
RED WRITING INDICATES PROPOSALS
MY GARAGE
GARAGE DOOR
MY BACK GARDEN.
EXTEND TARMAC DRIVEWAY BY 52CM
WALL TO BE 2 BRICKS THICK.
MY TARMAC DRIVEWAY
PROPOSED 6FT BRICK WALL
5.49M
33CM
EXISTING BRICK PILLAR
WOODEN GATE
WOODEN GATE
NEW PILLAR 6FT
AREA OF SOIL
30CM
30CM
PUBLIC FOOTPATH

PLAN B

(RED WRITING INDICATES NEW PROPOSALS)

NEW BRICK PILLAR TO BE SAME AS EXISTING ONE IN DIAGRAM

IE 2 BRICKS WIDTH.
3 BRICKS LENGTH
(SEE PHOTOGRAPHS)

