


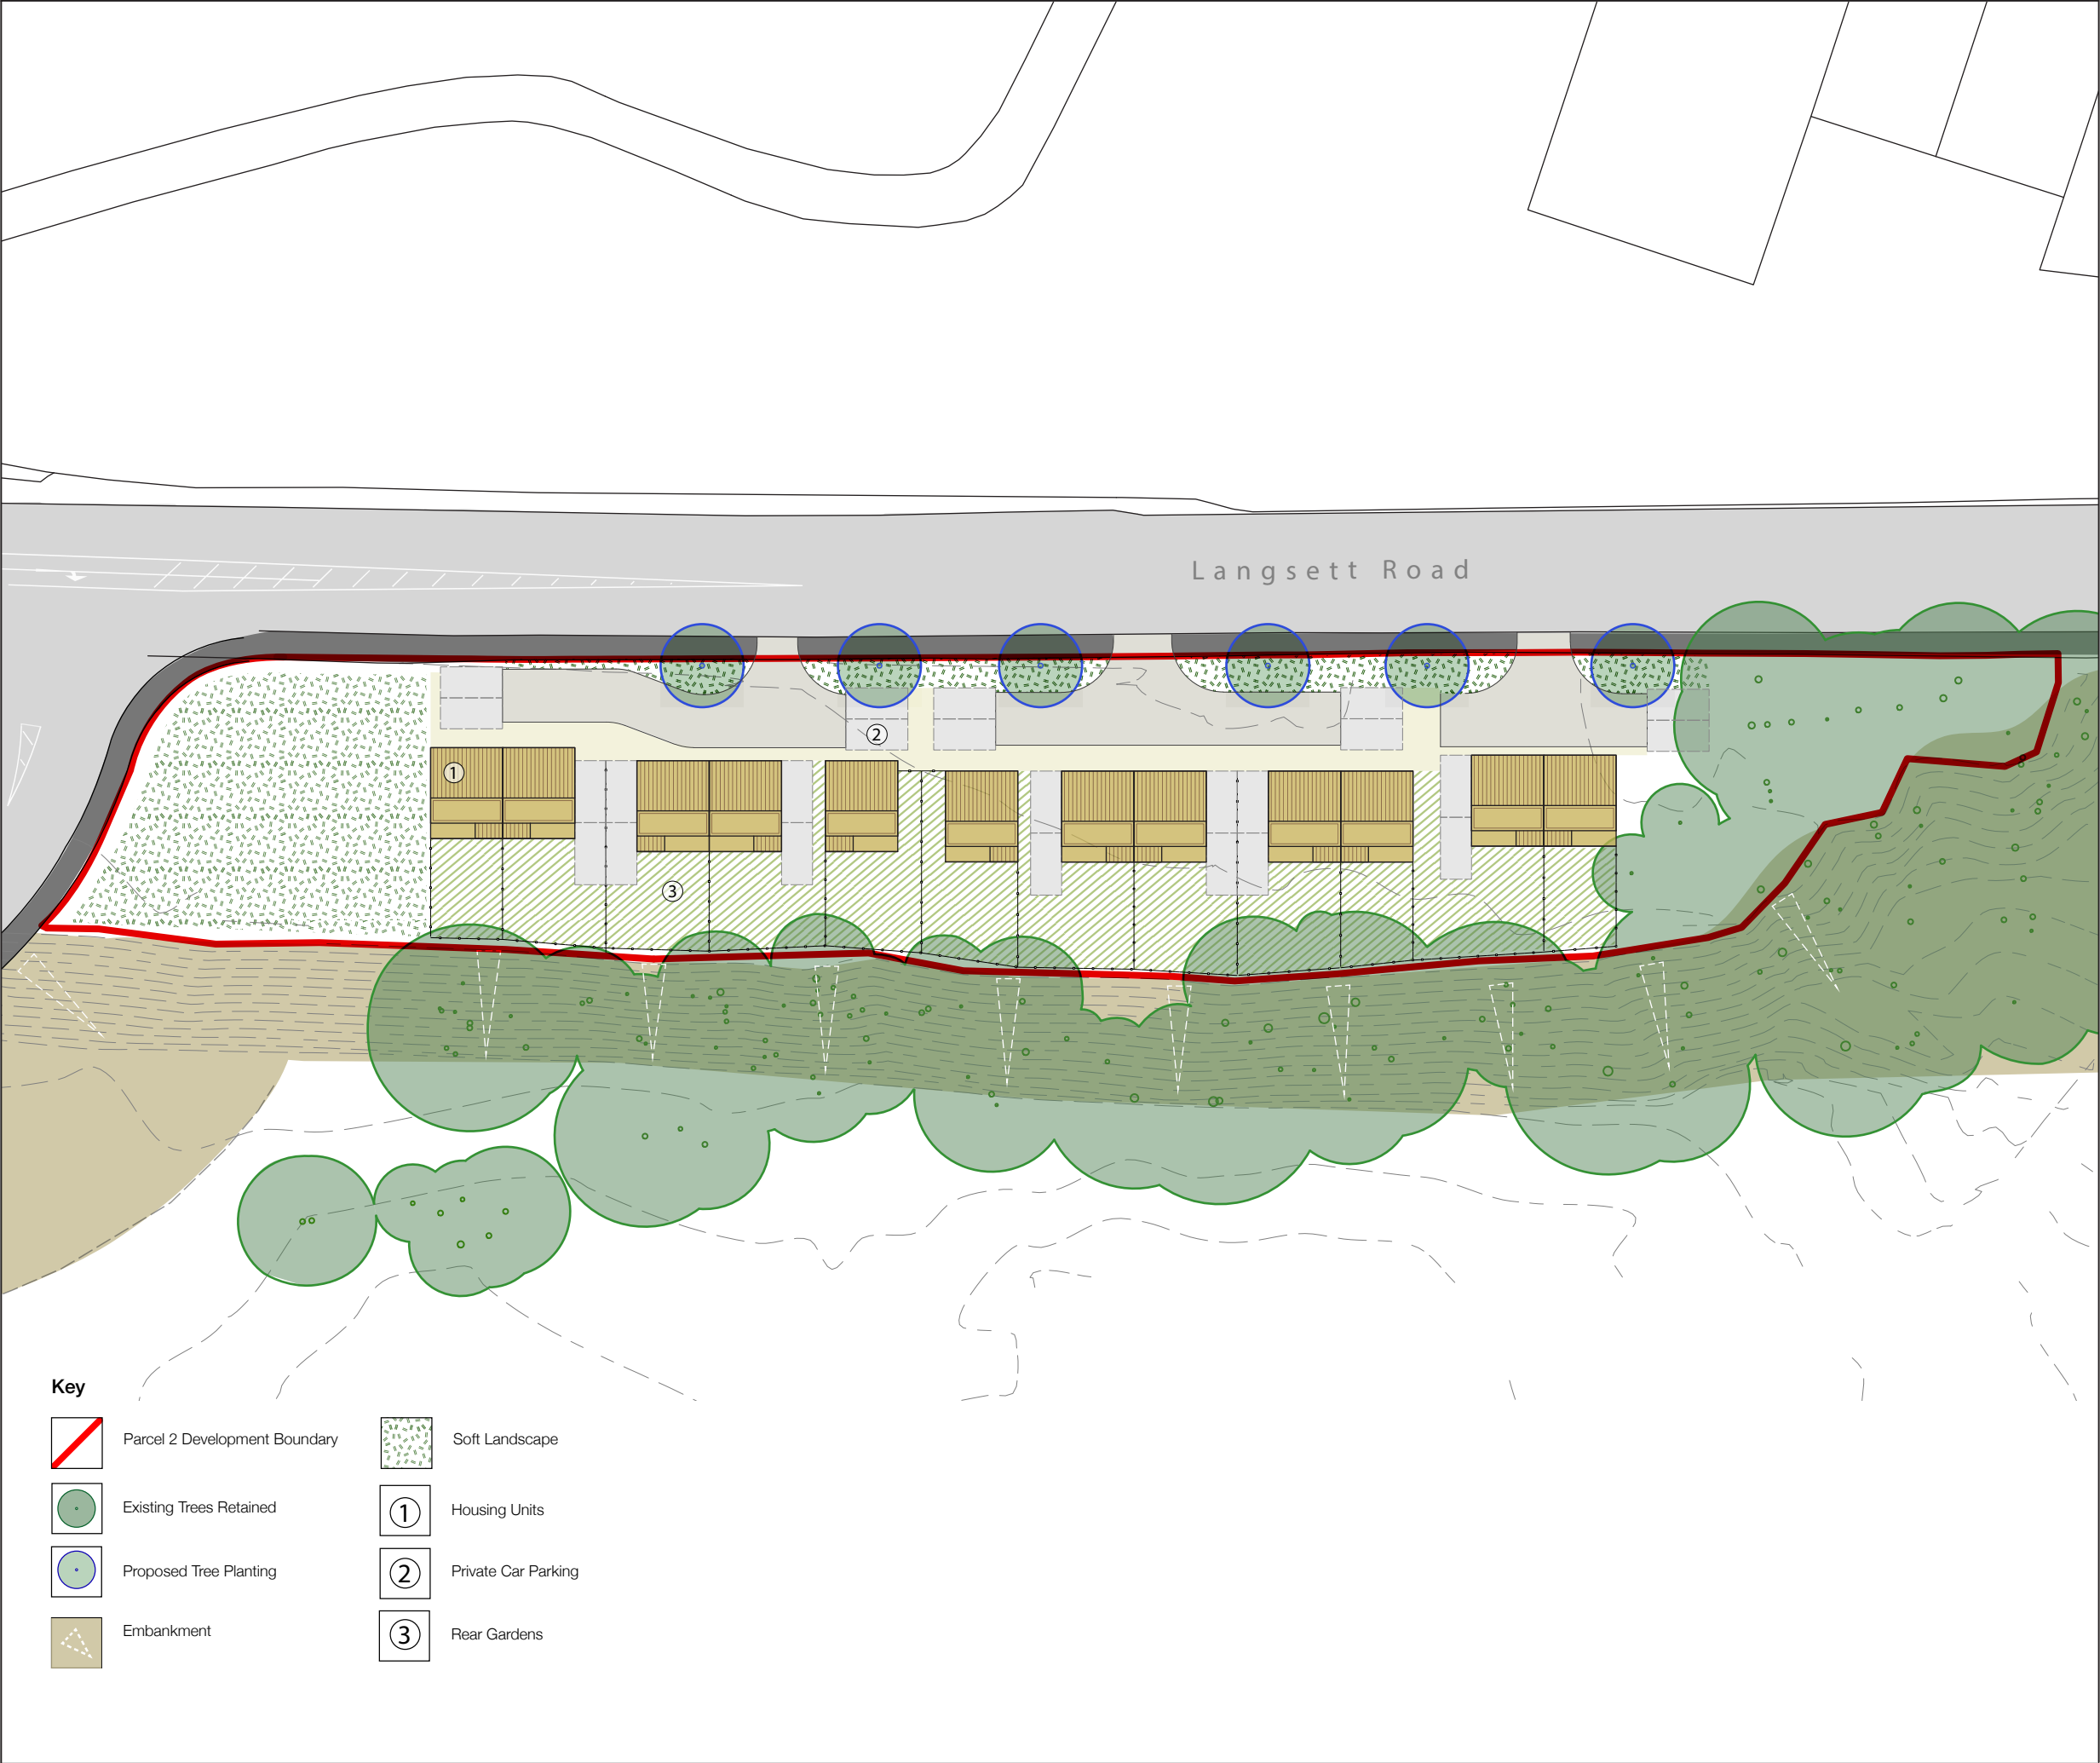

FIGURED DIMENSIONS ONLY TO BE USED

- NOTES:
1. This drawing is to be read in conjunction with all other drawings and specifications.
 2. Do not scale off this drawing. Written dimensions to be taken only.
 3. Any discrepancies found between this drawing and other drawings and specifications in the construction documents must be referred to Optimised Environments prior to work commencing.
 4. This drawing must not be copied in whole or in part without prior written consent of Optimised Environments Ltd.

Issue	Revision	Initial	Date



optimised environments ltd
EDINBURGH 2nd Floor | Quartermile Two | 2 Lister Square | Edinburgh | EH3 9GL
t 0131 221 5920 | w optimisedenvironments.com
MANCHESTER 13 Swan Street | Manchester | M4 5JJ
t 0161 696 7550 | w optimisedenvironments.com
LONDON Warrford Court | 29 Throgmorton Street | London | EC2N 2AT
t 020 79474062 | w optimisedenvironments.com
Optimised Environments Ltd. Registered in Scotland SC359590.
Registered address: 2nd Floor | Quartermile Two | 2 Lister Square | Edinburgh | EH3 9GL.

Client

CEG

Project

Oughtibridge Stage 2

Drawing Title

Parcel 2
Site Layout

Scale 1:500@A3 Date 06.11.18

By IL Status For Planning

Checked JF Approved JF

Dwg. No. OGHB_22 Rev. -