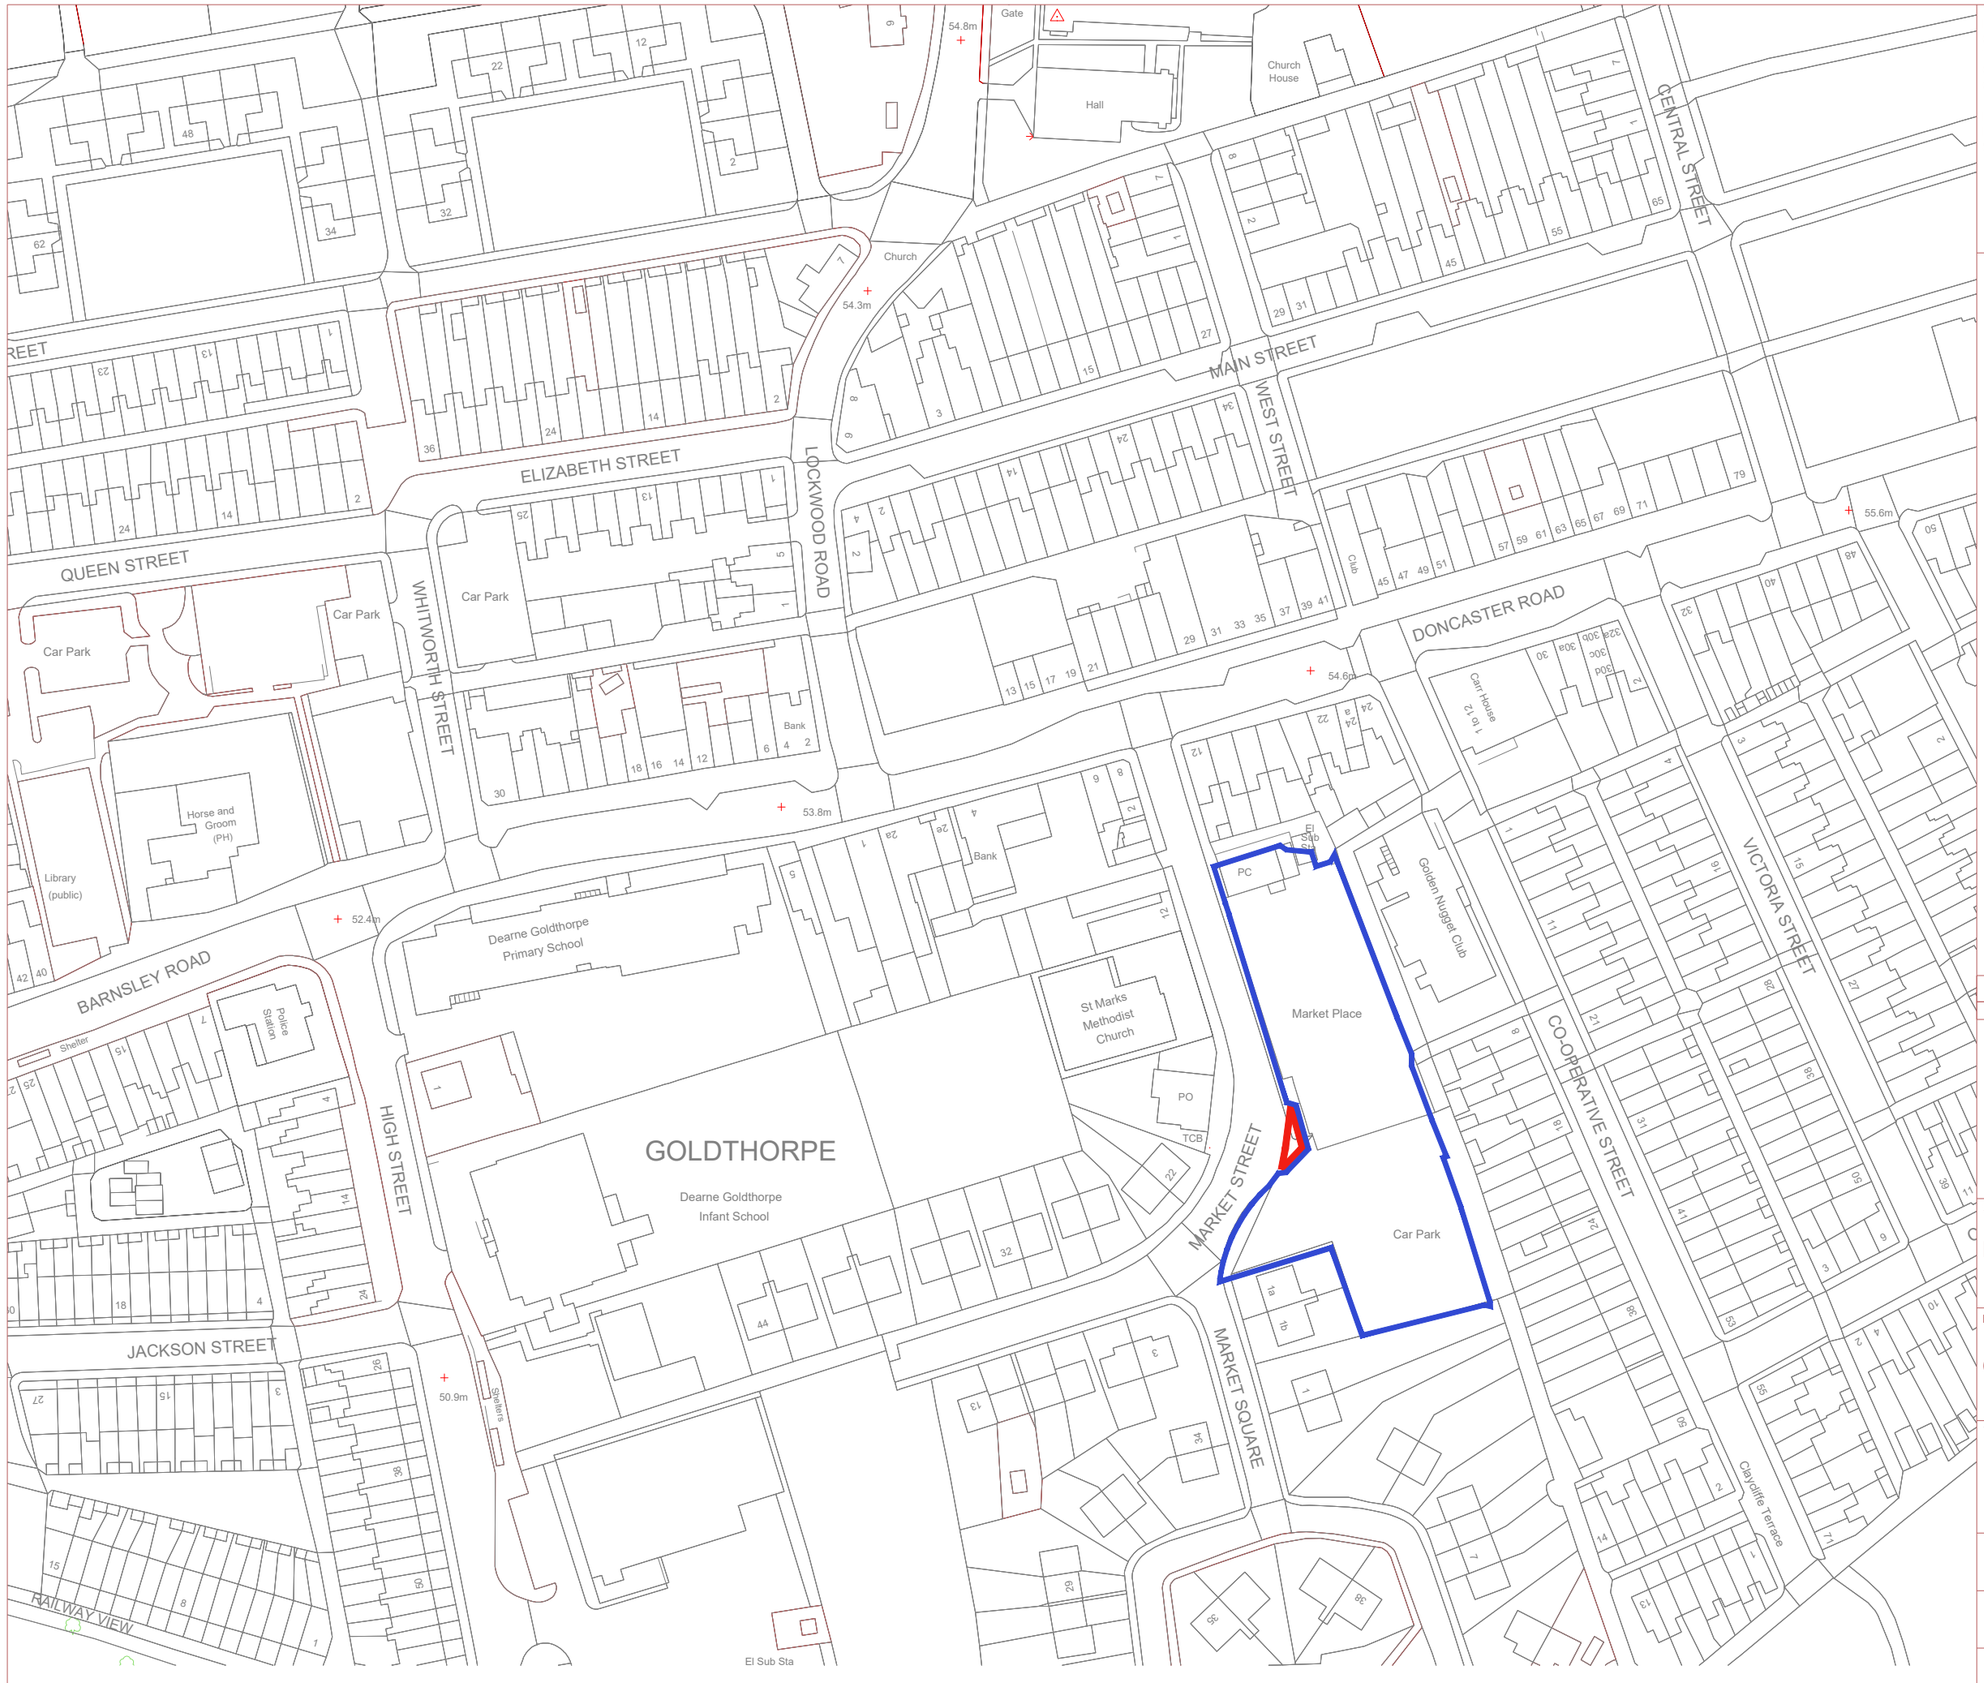


DO NOT SCALE FROM THIS DRAWING. ALL DIMENSIONS TO BE CHECKED ON SITE BY CONTRACTOR. REPORT ANY DISCREPANCIES TO DRAWING AUTHOR AND PROPERTY SERVICES TEAM. DRAWING OR CONTENTS SHOULD NOT BE DUPLICATED WITHOUT PRIOR CONSENT.

DRAWING TO BE READ IN CONJUNCTION WITH ALL OTHER PROJECT DOCUMENTS INCLUDING BUT NOT LIMITED TO DRAWINGS, SPECIFICATIONS, SCHEDULES

0mm 10 20 30 60mm

1:1

NOTES

Rev	Notes	Date	Issued By
P1	First Issue - Planning Issue	29/06/212	MJY

BARNSLEY Metropolitan Borough Council
PROPERTY SERVICES

SERVICE
Housing Growth

PROJECT
Goldthorpe Market - New Build Housing

TITLE
Location Plan 2

PROJECT REF	DRAWING REFERENCE	REV
106436	BMBC-DR-A-101	P2
SCALE	DISCIPLINE	SHEET SIZE
1:1250	ARCHITECTURE	A3
PURPOSE OF ISSUE	PLANNING APPROVAL	Drawn MJY / Checked MJY

File Path: G:\z_PROJECTS\2020-21 Projects (BMBC)\07-01-106436 - Goldthorpe Market\Working Docs\Design\Arch\Drawings\Sheet\Location Plan.dwg, Saved: 29 June 2022 10:27:08, By: Young , Matthew (SENIOR ARCHITECTURAL TECHNOLOGIST)

Date Plotted: 29 June 2022 10:31:34