UK Planning Maps

SITE PLAN

94 Queens Drive, Barnsley, S75 2QA

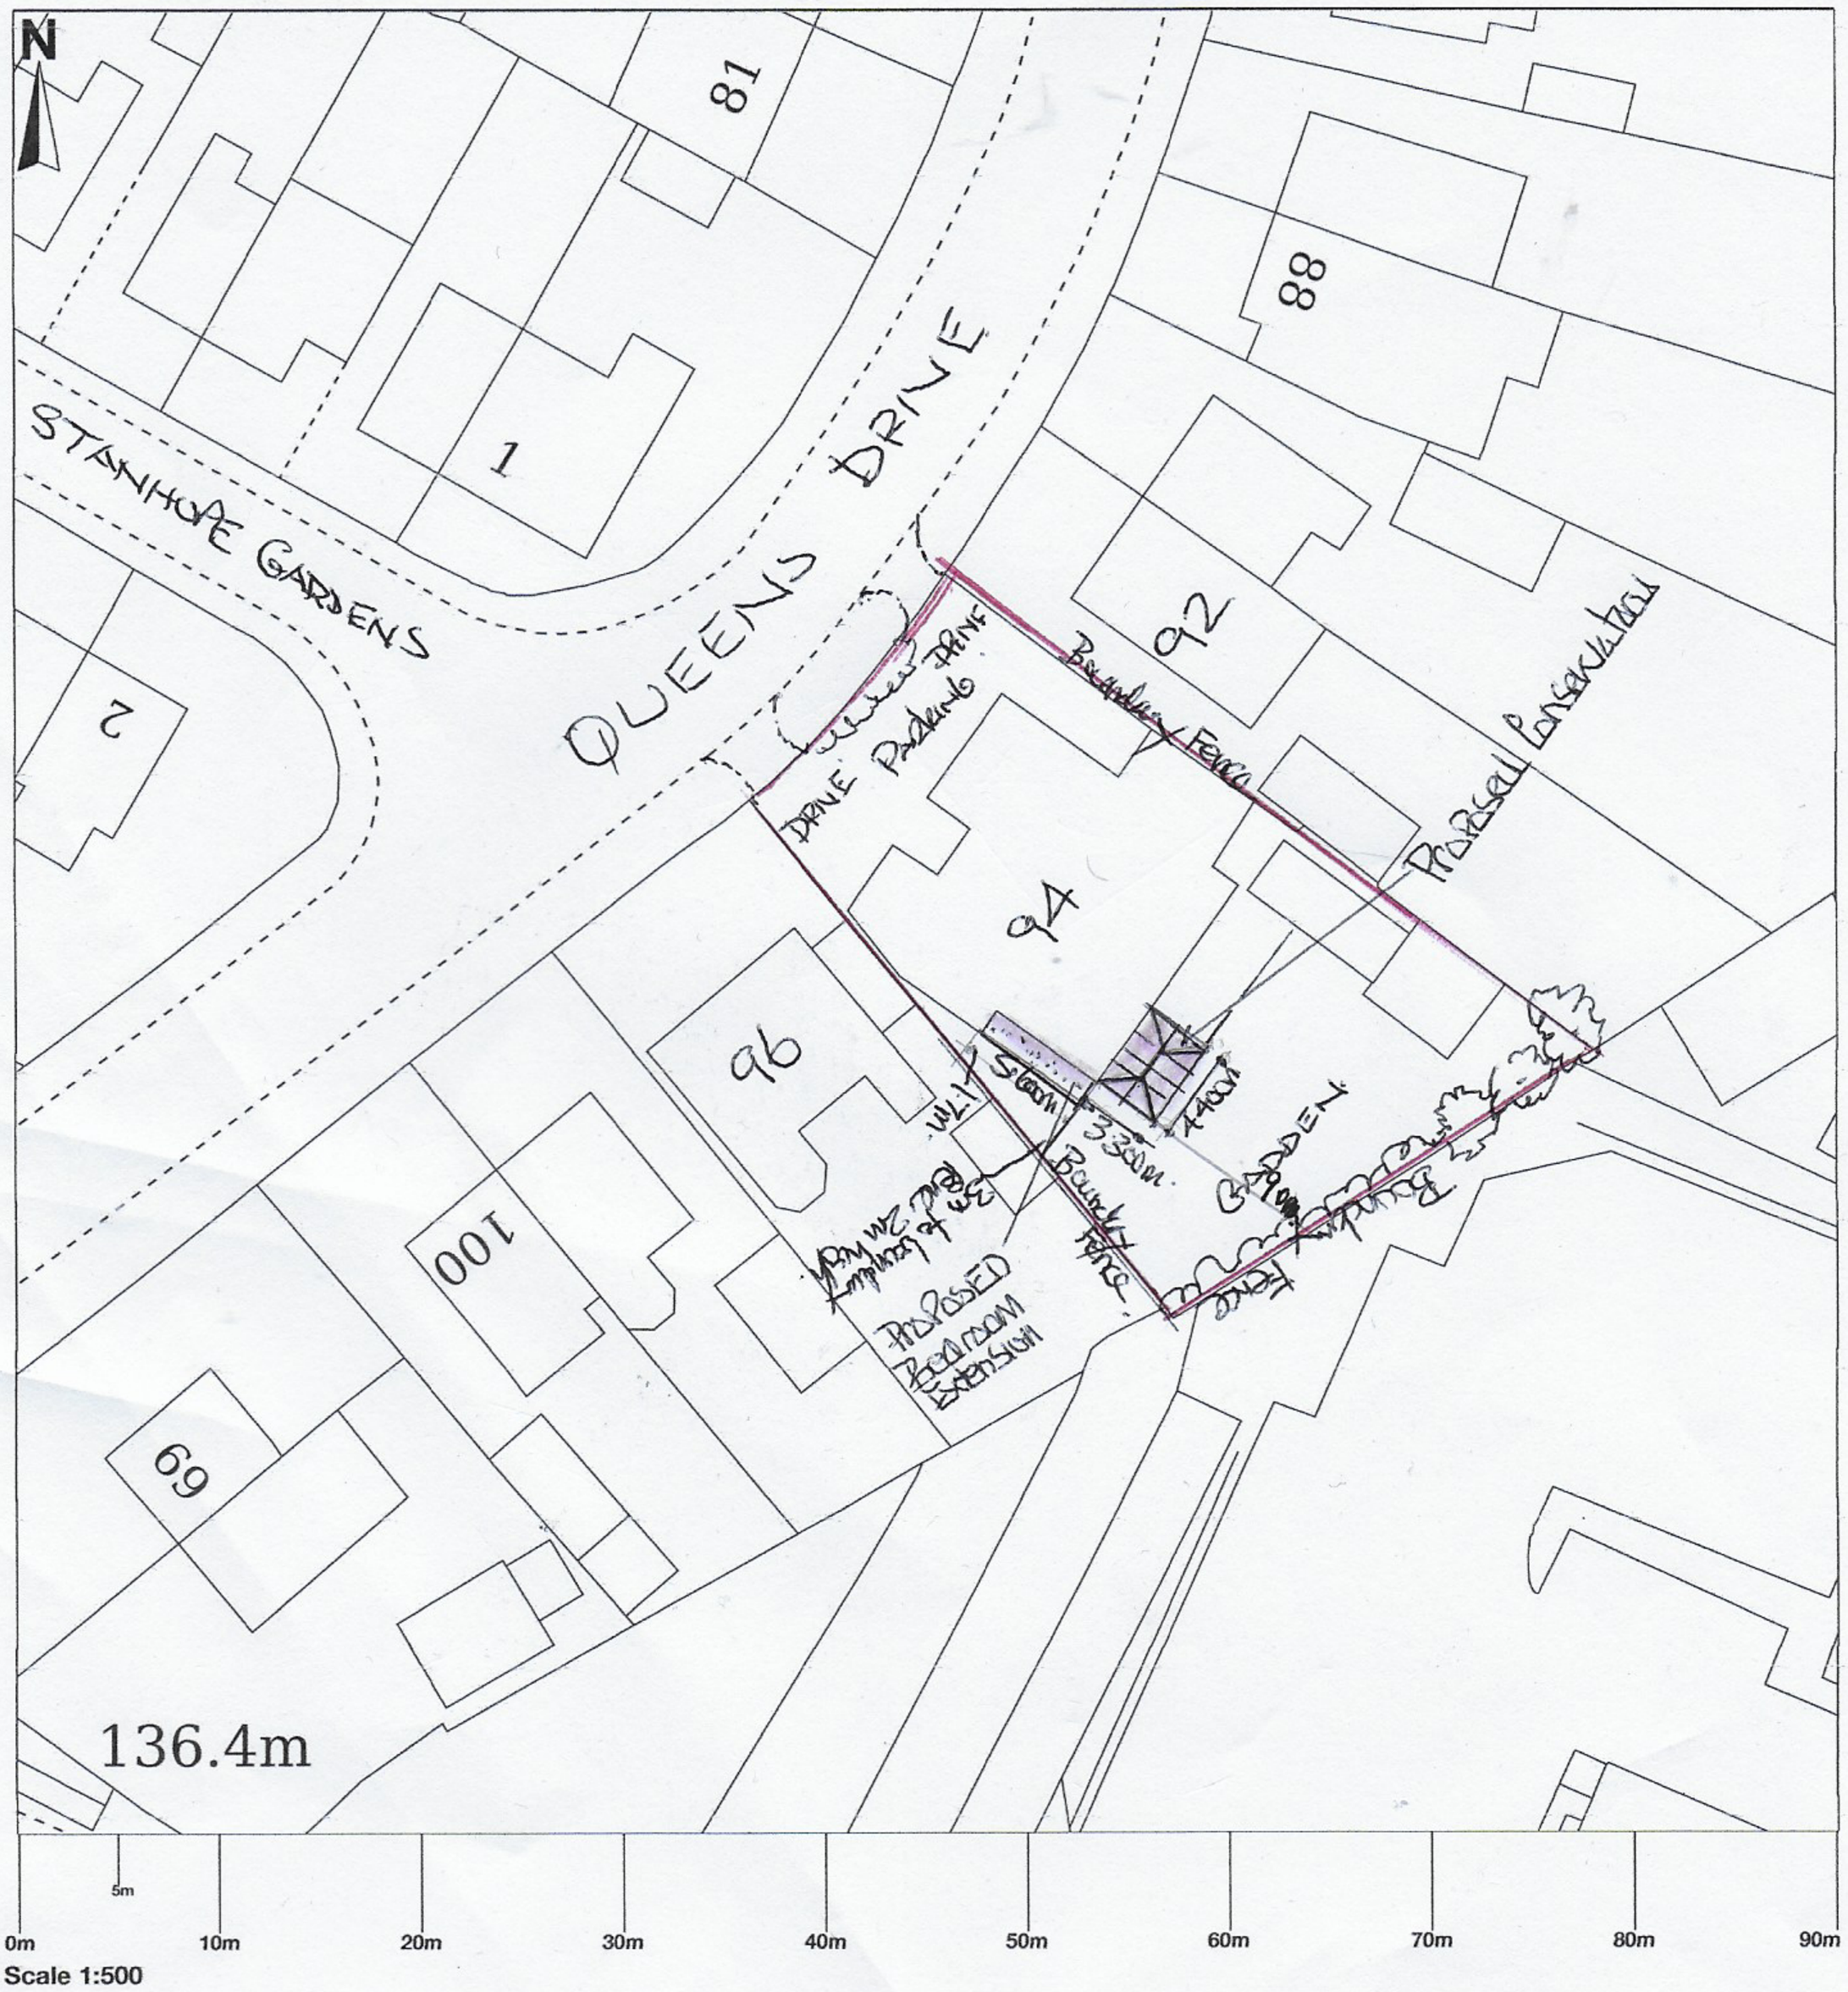

© Crown copyright and database rights 2024 OS 100054135. Map area bounded by: 433339,407077 433429,407167. Produced on 11 November 2024 from the OS National Geographic Database. Supplied by UKPlanningMaps.com. Unique plan reference: b90f/uk/1173123/1576641

Ordnance Survey
Licensed Mapping